

- KEY
- ①

Remove existing signage, making good where required, and install new Champagne fascia panel with internally illuminated lettering and logo to Barclays current spec.
DEPTH OF FASCIA IS ASSUMED. TO BE CONFIRMED BY THE CONTRACTOR.
- ②

Remove existing signage, making good where required, and install new internally illuminated projecting sign to Barclays current spec.
- ③

Install new CCTV camera to Barclays current spec.
- ④

Install new security light to Barclays current spec.
- ⑤



Remove existing signage, making good where required, and install new branch name plate/ open hours to Barclays current spec.
- ⑥

Remove existing ATM surround and upgrade to Barclays current spec.

New Internally Illuminated Projecting Sign.



Illumination - Internally Illuminated
Material - Acrylic
Colour - Dark blue with silver trim.
Size - As shown on elevation
Location - As shown on elevation
Light level - Max 600 Candela per m²

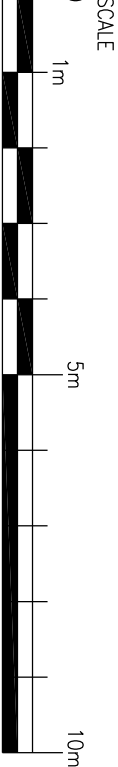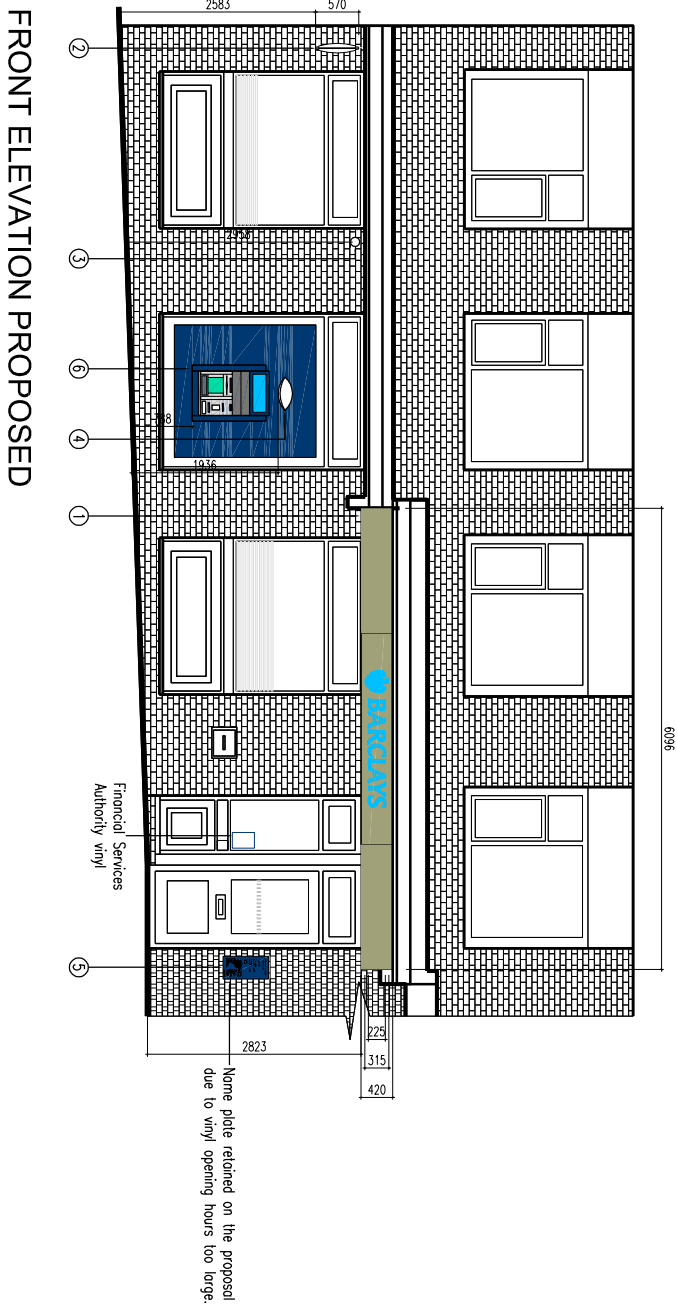

CONSTRUCTION ISSUE

NOTE

This drawing has been prepared from historical information that cannot be guaranteed accurate
Responsibility is not accepted for errors made by others in scaling from this drawing. All construction information should be taken from figured dimensions only.
All dimensions should be checked on site prior to the manufacture of any components

Listed Building

NO

Conservation Area

NO

Please see ISV approved minutes for scope of works.

12/02/2013 A LP DT Updated to Construction Issue.

DATE : REV DRAWN CHECKED NOTES

L & H

LEWISAND HICKEY

Architecture: Nottingham

Hozlerront House
11 Gregory Boulevard
Nottingham, NG7 6LB
Tel: 0115 962 9000
Fax: 0115 962 9001
Email: nottingham@lewisandhickey.com

Project
HOYLAND NETHER
7-9 KING STREET
HOYLAND NETHER
BARNDSLEY, S74 9JU
PIM No.12541

Drawing Title
FRONT ELEVATION
PROPOSED
REFRESH

Branch Sort Code	Branch ID	Supplier Project No
20-04-50	04	N5825
Scale	Drawn	Checked
1:100@A3	LP	DT
Date	DT	NOV '12
Dwg.No	N5825 - 125	Revision
		A
Barclays FM Project No.		