




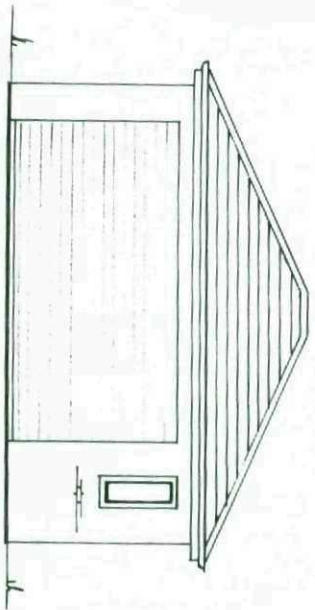


FRONT ELEVATION

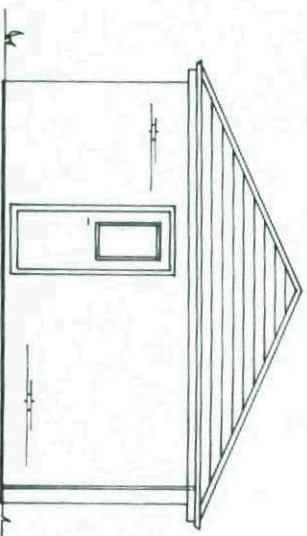


SIDE

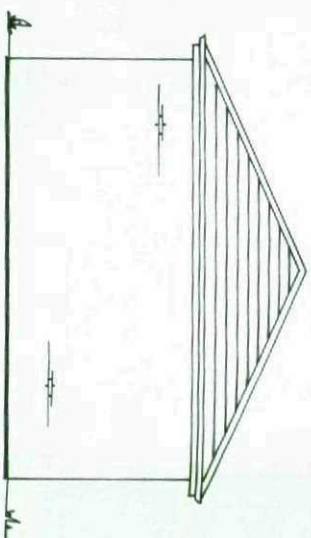

SIDE to 17

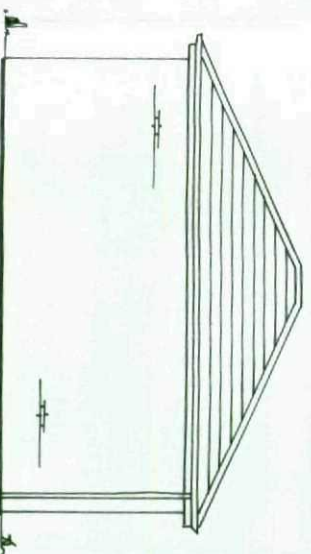


REAR

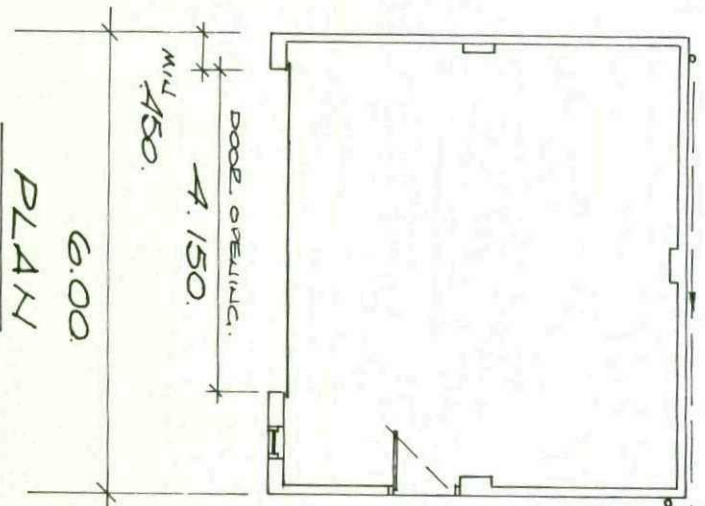


TO SOAKAWAY
PAVEMENT TO SOAKAWAY
MULCH M. BELOW INVERT
4.5M. FROM ANY BUILDING.
100.DIA. FLEXIBLE JOINTED
CLAY PIPES SURROUNDED
RED GRAVEL TO SOAKAWAY.

Notes.
BRICKWORK TO MATCH HOUSE
ROOF TILES TO MATCH HOUSE
ROOFER SHUTTER DOOR
TO FRONT ELEVATION
STD DOOR FRAME TO
SIDE.
400x1000 WINDOW TO FRONT.

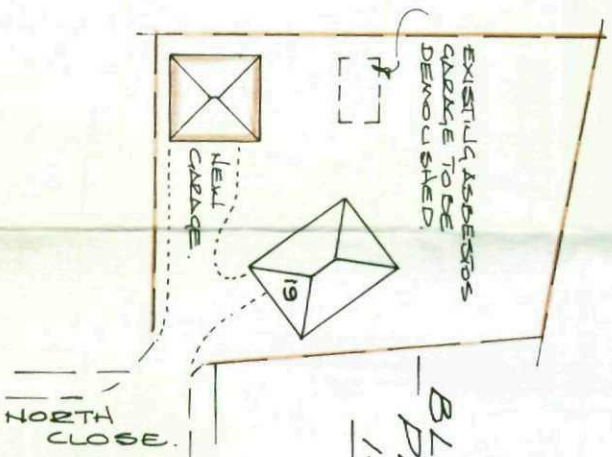

BLOCK
PLAN
1:500

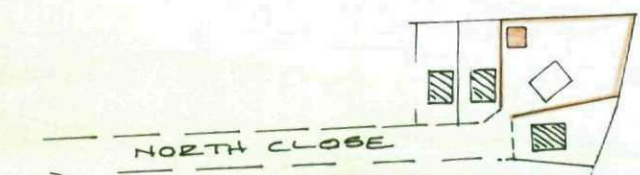

LOCATION PLAN

PROPOSED DETACHED GARAGE.
19. NORTH CLOSE ROYSTON ST14NS.
SCALE 1:100.

