


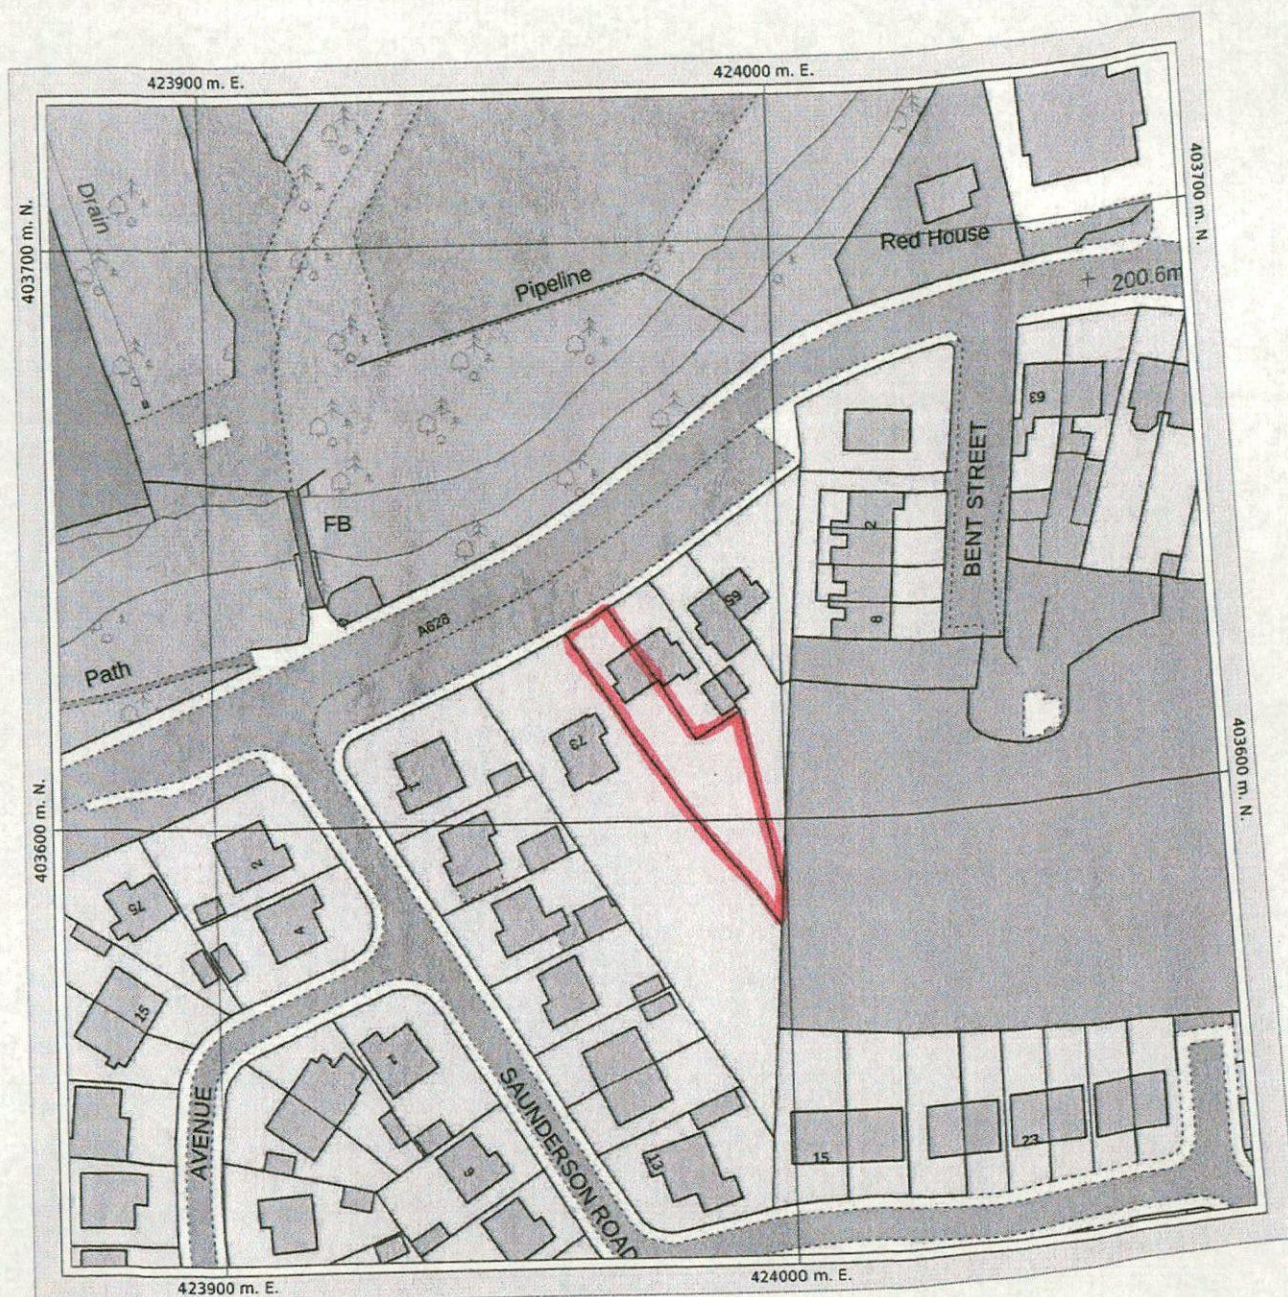

Date of Production: October 15th, 2018


Full data attribution: www.mapsherpa.com/data/os/#master
 © Crown copyright and database rights 2018 Ordnance Survey 100054682.

© 2014-2018 DM Solutions Group, MapSherpa. All rights reserved.

Use of this map and its contents are governed by the MapSherpa
 Terms and Conditions available at www.mapsherpa.com/terms

We make every effort to ensure the accuracy of data in our publications,
 however, it is possible that errors may be present. While we sincerely regret any
 inconvenience this may cause you, we cannot accept responsibility for any
 damages that may arise from using this publication.

The representation of a road, track or path is no evidence of a right of way.
 The representation of features a lines is no evidence of a property boundary.

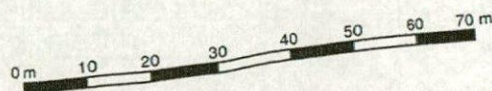

Ground Scale: 1:1250
 Bottom Left: 423873 403525 Top Right: 424073 403725
 Center: 423973 403625
 Area: 200m x 200m

71 THURLSTONE ROAD
PENISTONE, SHEFFIELD
S36 9EF