

REVISIONS

Rev.	Date	By
------	------	----

area of buried high voltage
lines from overheads to switch
gear

Overhead power lines to substation compound

Dry stone walling to boundary

4.8m x 70m visibility splay

Grass

Tofts Lane

10m radius to allow HGV's to swing into the site. Radius to have bullnose kerbing.

New drive to be constructed from 225mm reinforced concrete and jointed neatly with Tofts Lane.

Stone wall to be taken down to form new access. Ends of wall to be tidied up using stone from the demolished section


Any grass damaged during construction shall be re-planted with native species.

Dry stone walling to boundary

4.8m x 70m visibility spray

Grass

New steel gate to be erected to stop unauthorised access. Gate to be 1.5m high to match the gate on the YEDL access.

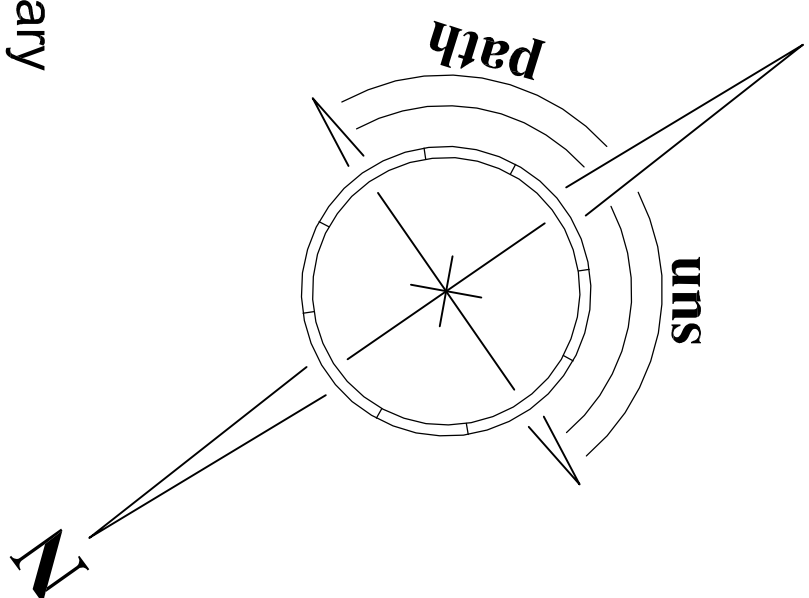

Design _____ ○

Planning _____ ○

Tender _____ ○

Construction _____ ○

ALL DIMENSIONS TO BE CHECKED ON SITE
WORK TO FIGURED DIMENSIONS ONLY
REPORT DISCREPANCIES TO THE GPP
AT ONCE BEFORE PROCEEDING
COPYRIGHT ACT APPLIES



GreenFrog Power Ltd, Unit 17 The Courtyard, Gorsey Lane,
Coleshill, Birmingham, B46 1JA
Tel: 01675 437777

Project Title
Tofts Lane
Hunshel
Barnesley
S36 2BS

Drawing Title
Proposed Site Access Detail
GTHUN-1

Scale	1:200 @ A1	Date	July 2010
Drawn	SAD	Checked	
Drawing No.		Rev.	

HUNS/SA/014