

LOW WALL WITH TIMBER FENCING TOP TO BOUNDARY
WITH ADJOINING PROPERTY.
APPROX 1800mm AVERAGE HEIGHT.

WALL & FENCE TO
NEIGHBOURING PROPERTY

STORE
AREA

1800mm HIGH HIT &
MISS TIMBER FENCING

1800mm HIGH HIT &
MISS TIMBER FENCING

GATE

SHED

OUTBUILDINGS

YARD
AREA

1800mm HIGH HIT
& MISS TIMBER FENCING

1800mm HIGH HIT &
MISS TIMBER FENCING

1800mm HIGH
HIT & MISS
TIMBER FENCING


BOUNDARY WALL
& TIMBER FENCING

LOW
TIMBER FENCING
975mm HIGH

PATIO AREA
paved


SMOKING
SHELTER

CROSS INN
PUBLIC HOUSE

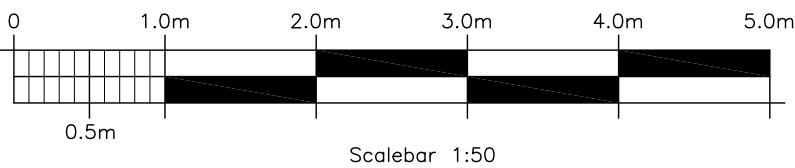

A 11.08.17 RC DRINKING AREA REDUCED IN AREA.

Rev Date Initial Comment

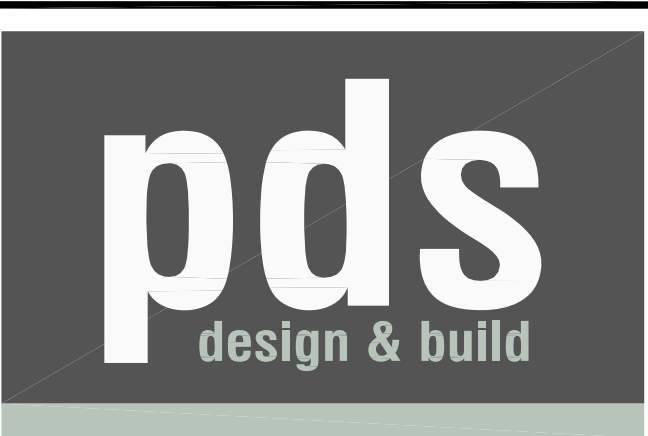

1 Navigation Court
Calder Park
Wakefield
West Yorkshire WF2 7BJ
t: 01924 229160
f: 01924 229169
e: info@pdsdesign-build.co.uk
w: www.pdsdesign-build.co.uk

Project	THE CROSS INN SUMMER LANE ROYSTON BARNSELEY S71 4SE	Client	ADMIRAL TAVERNS
---------	--	--------	-----------------

Drawing Name	BEER GARDEN LAYOUT AS EXISTING		
Drawn By	RC		
Date	18.08.17	Scale	1:50 @ A1
Status	Preliminary / Approval / Construction		
Drawing no.	MM1269/30-01	Revision	A

This drawing is the copyright of PDS Design & Build.
Copyright is reserved by them and the drawing is issued on condition that it is not copied, reproduced, retained or disclosed to any unauthorised persons, either wholly or in part without the written consent of PDS Design & Build.
This drawing has been prepared for presentation purposes, consultants wishing to use the drawing for guidance must check all dimensions on site prior to finalising their element of work undertaken.