


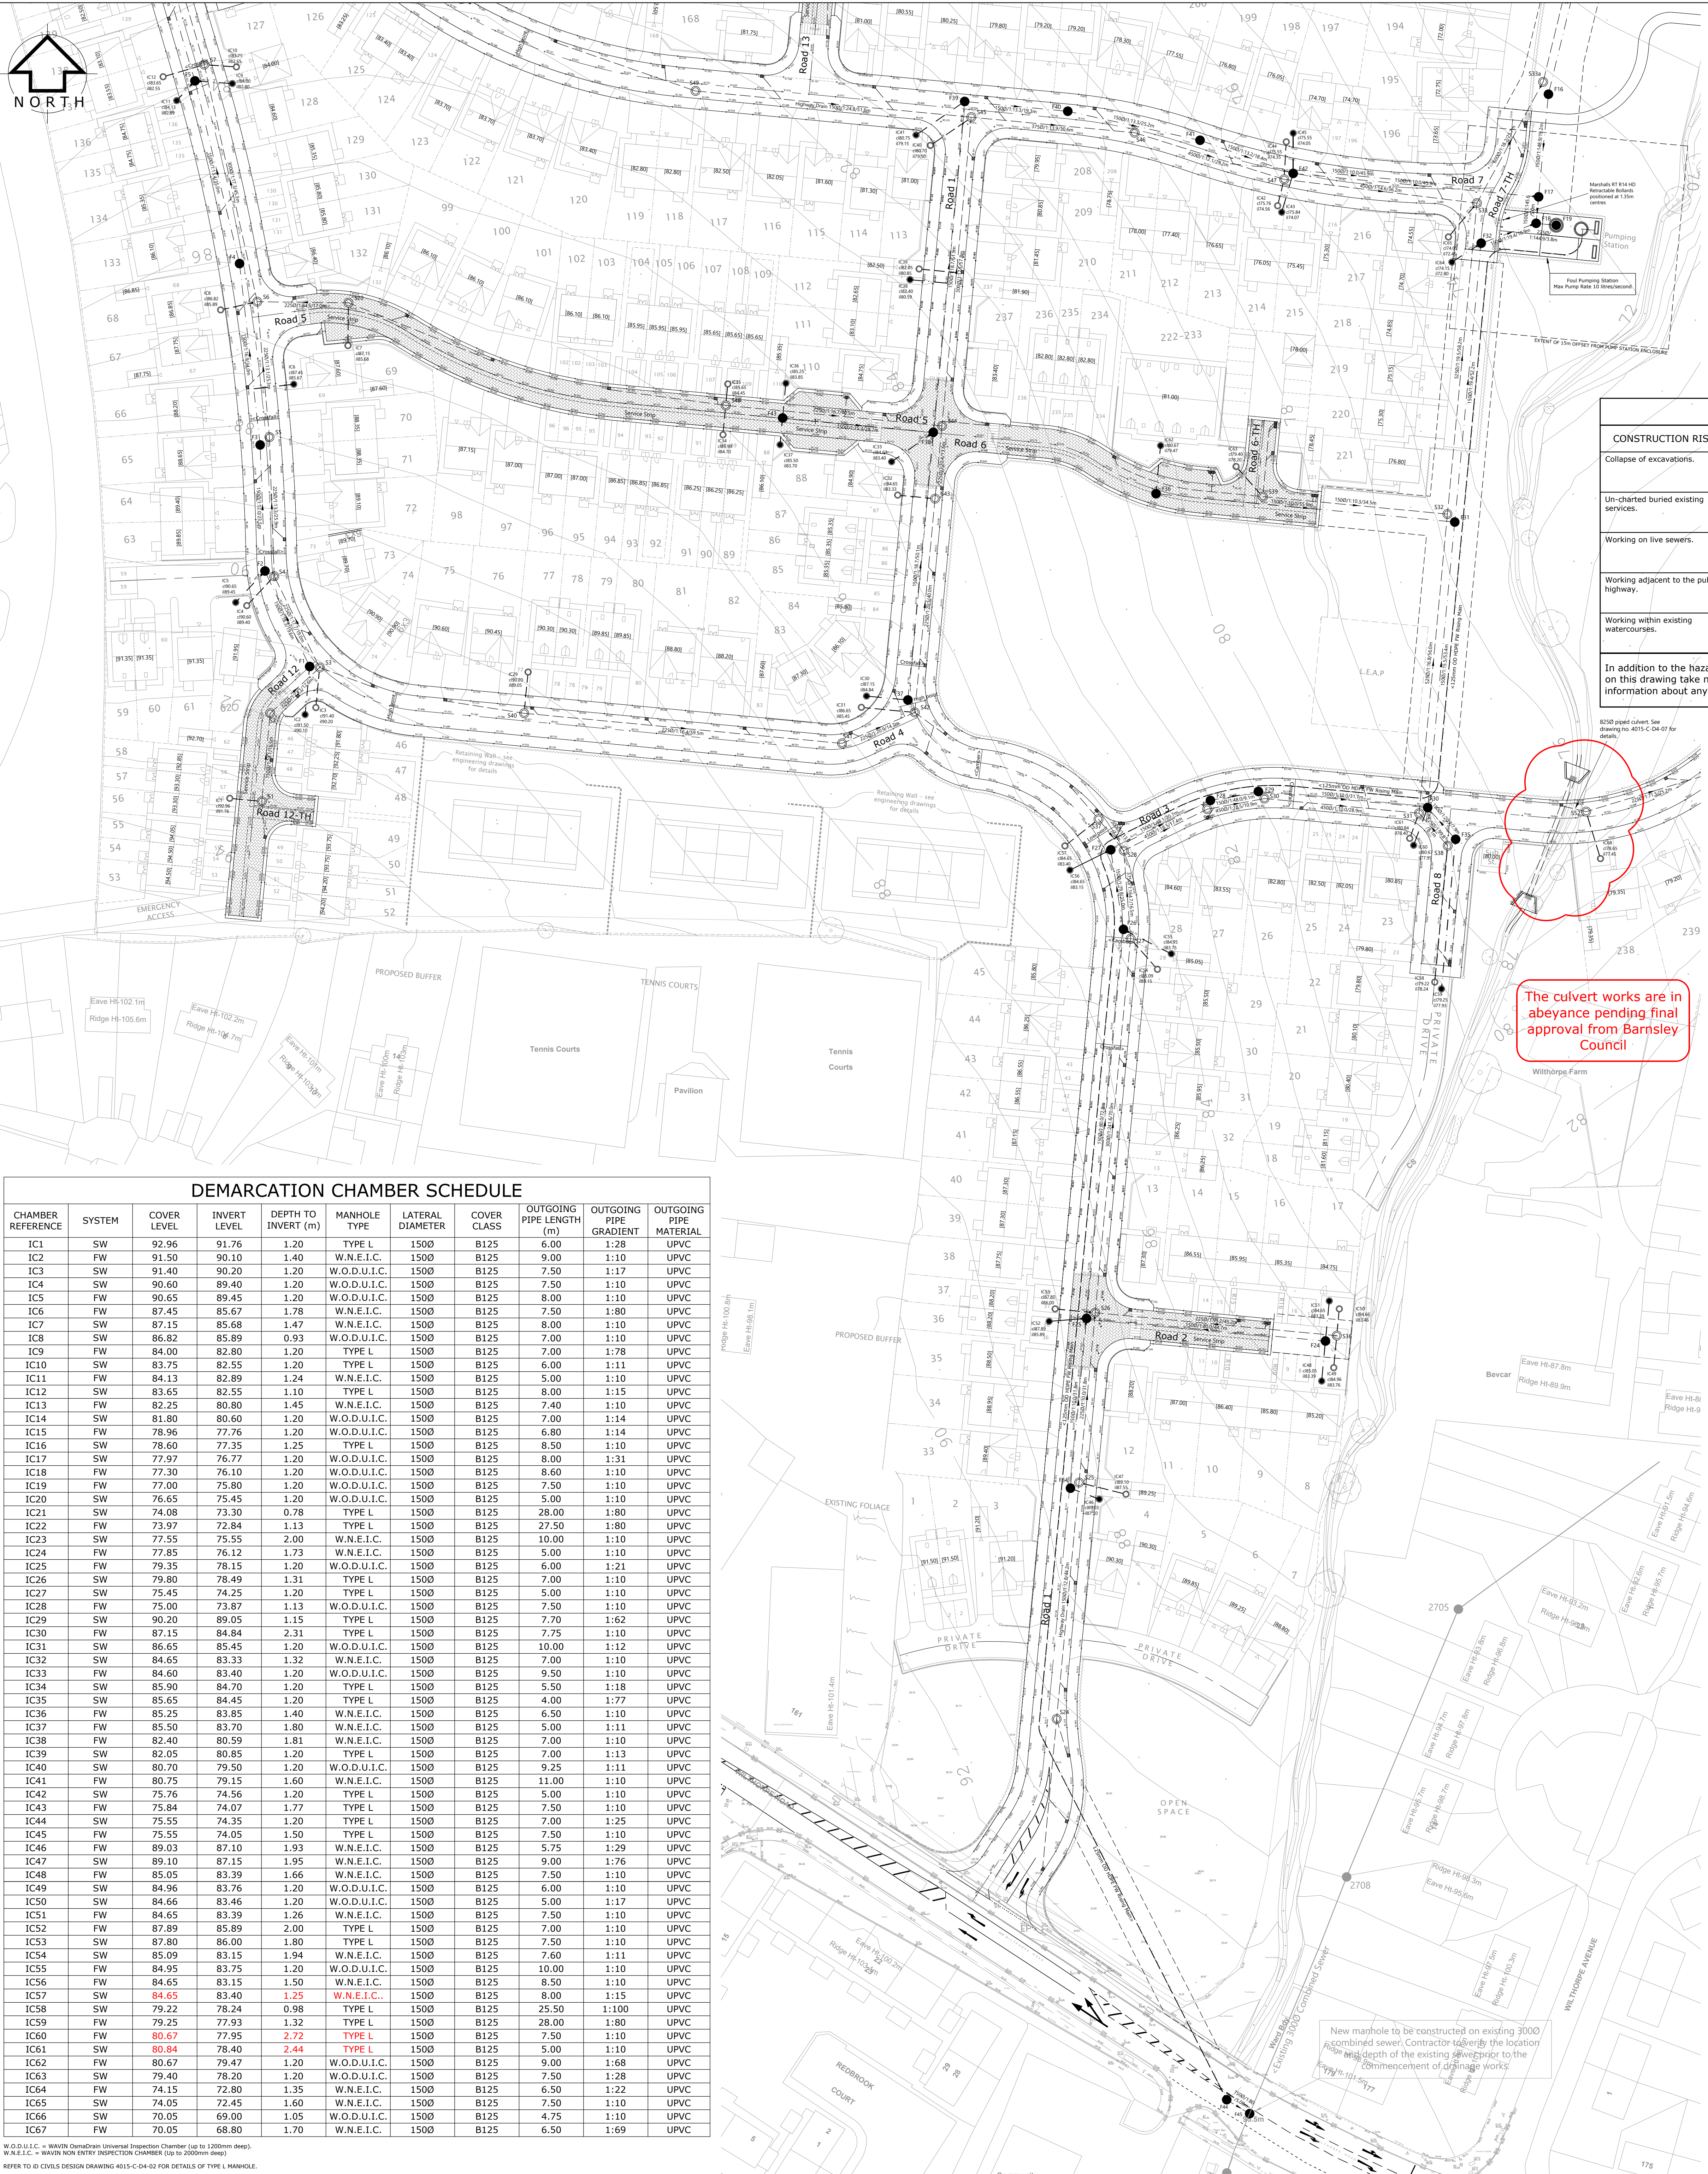

LEGEND

Existing combined public sewer.

Existing combined public sewer (to be removed/grouted up).

Proposed combined manhole and sewer.

Proposed four water manhole and sewer.

Proposed foul water rising main.

Proposed surface water manhole and sewer.

Proposed surface water rising main.

Proposed surface water lateral and demarcation manhole.

Proposed foul water lateral and demarcation manhole.

Protected strip or easement.

Manhole Road FWS Manhole Schedule														


REFER TO ID CIVILS DESIGN DRAWING 4015-C-D4-02 FOR DETAILS OF TYPE L MANHOLE.

[illegible]