


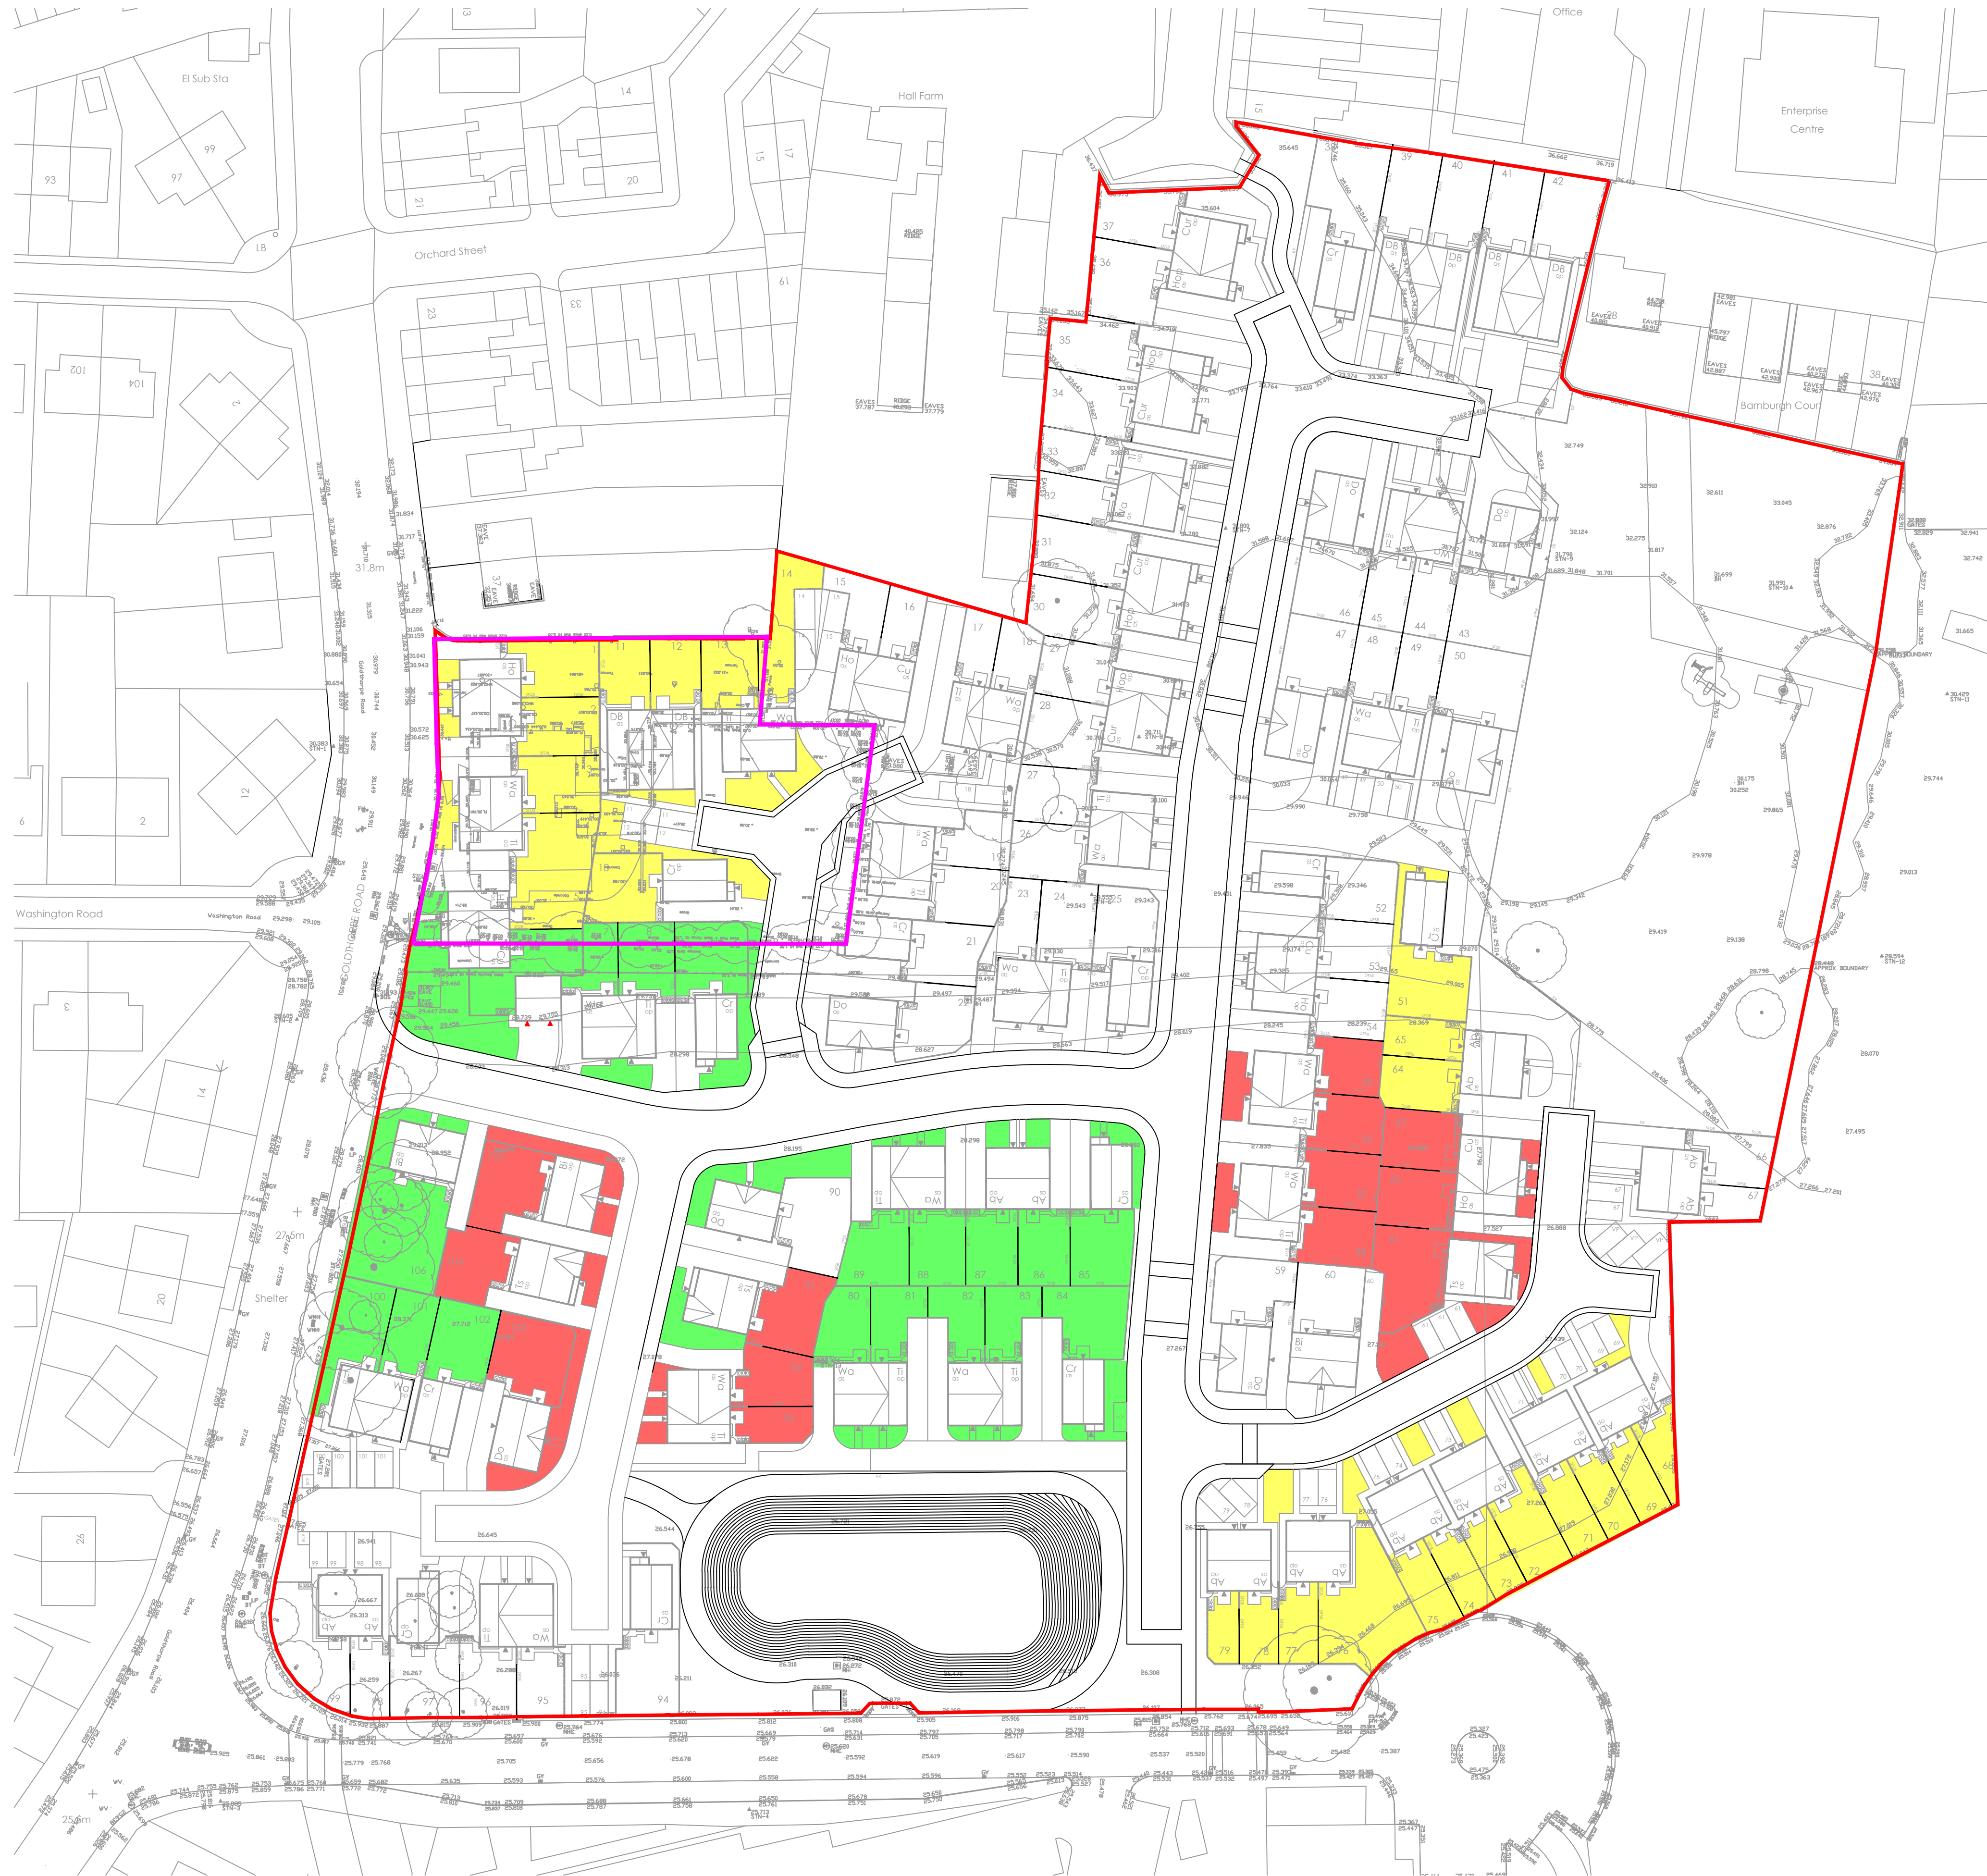

INFORMATION WITHIN THIS DRAWING IS NOT NECESSARILY PRODUCED TO SCALE.
ALWAYS USE FIGURED DIMENSIONS AND CO-ORDINATES - IF IN DOUBT, ASK.

NOTES

Key:

- Allow for removal of existing topsoil in this area.
- Allow 1000mm of capping above shallow coal.
- Allow 300mm of capping above granular made ground.
- Allow 600mm of capping above cohesive made ground.

B	Updated to suit latest site layout.	JL	AK	24.10.22
---	-------------------------------------	----	----	----------

A	First Issue.			
---	--------------	--	--	--

REV	DESCRIPTION	SIG	CHK	DATE
-----	-------------	-----	-----	------

W. REDMILE & SONS LTD

LAND AT GOLDTHORPE ROAD,
GOLDTHORPE

CAPPING REQUIREMENTS PLAN

Eastwood & Partners
CONSULTING ENGINEERS

St. Andrew's House
23 Kingfield Road
Sheffield
S11 9AS

Tel 0114 255 4554
Fax 0114 255 4330

mail@eastwoodandpartners.com
www.eastwoodandpartners.com



SCALE WHEN PLOTTED AT A1

1:500

DRAWING STATUS

PRELIMINARY

DRAWN	CHECKED	DATE	DRAWING NUMBER	REV
GT	AK	17.10.22	46670/003	B