


Arrival - Quarter End Panel

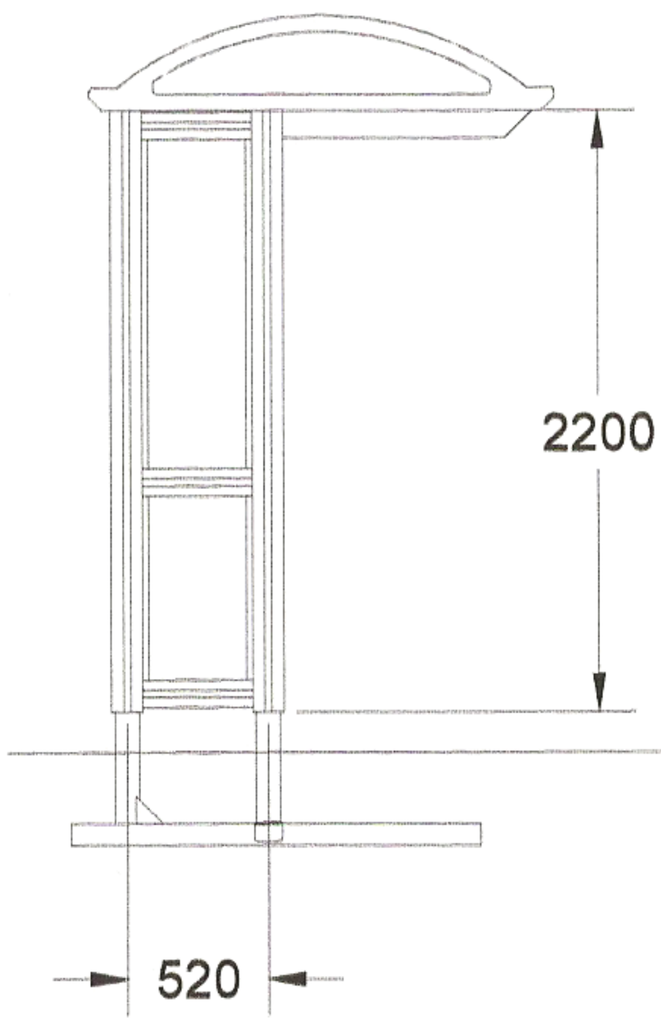

1440mm Pitch Modular Waiting Shelter

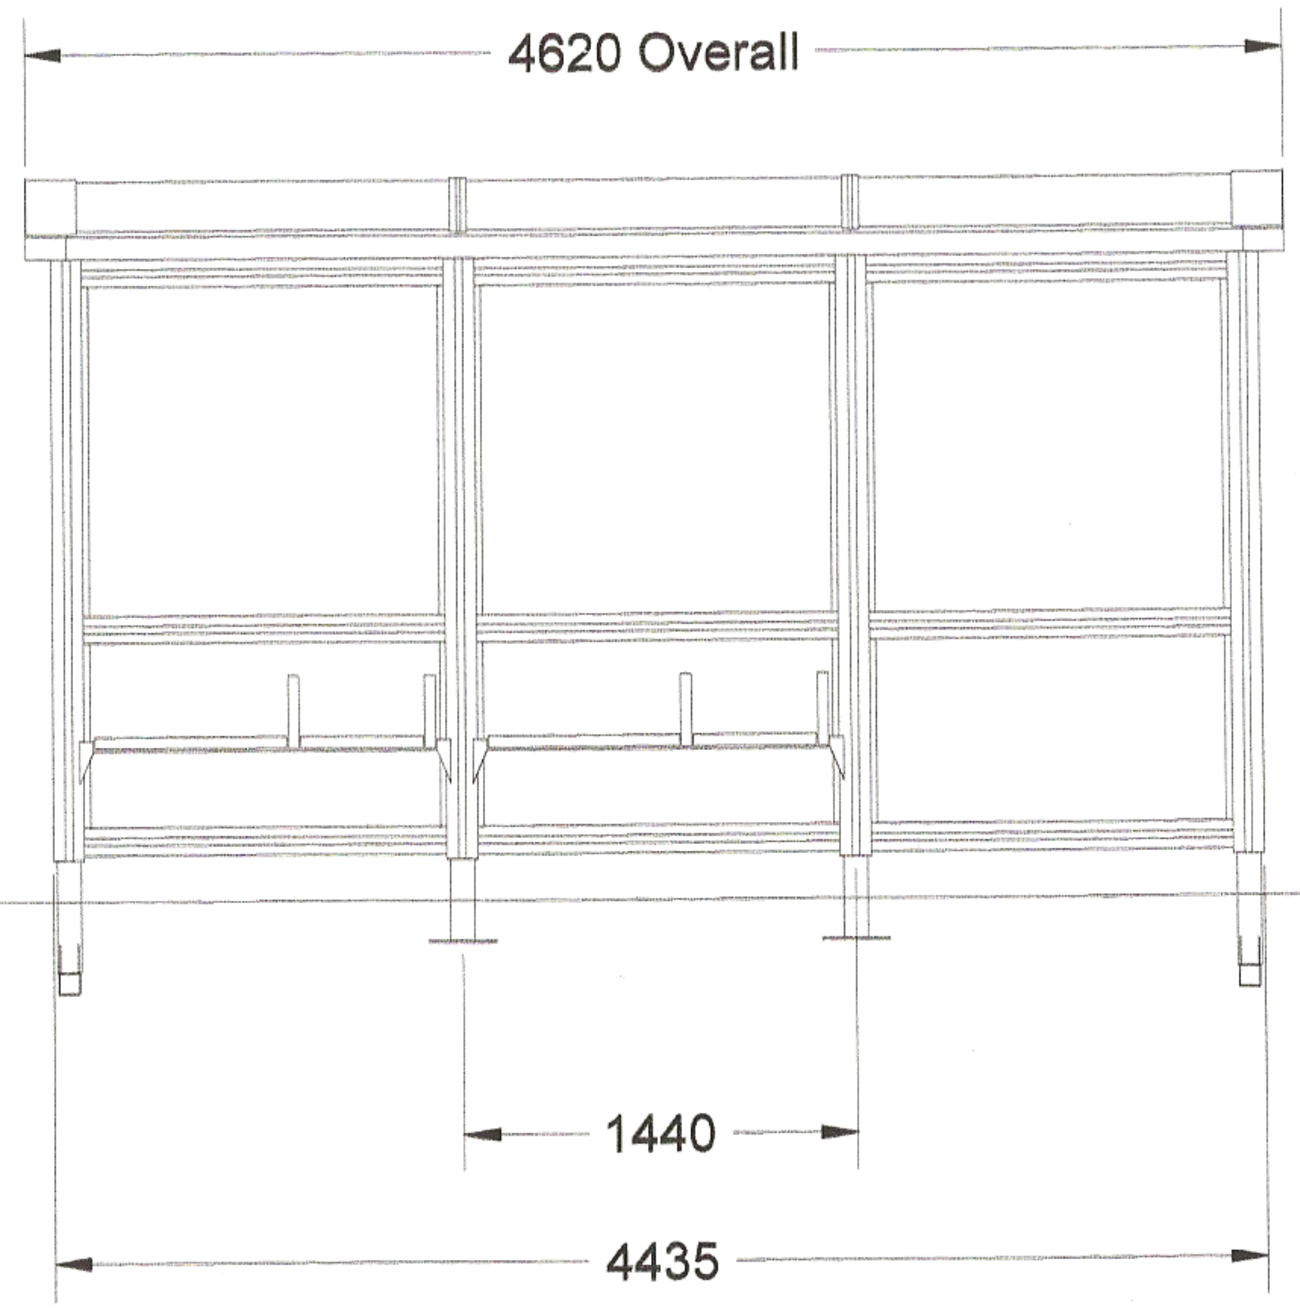

Cantilever

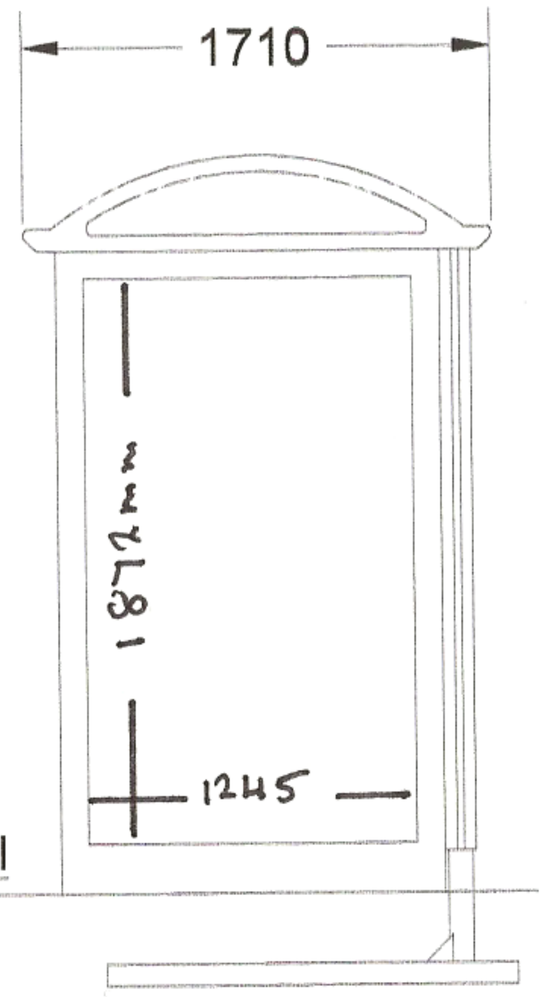

TRAFFIC FLOW

A	06.04.20 - FIRST ISSUE	REVISIONS

© **Bus Shelters Ltd.**
Dyffryn Business Park, Llandow, Glamorgan, CF71 7PY.
Tel: 0(044)1446 795444 Fax: 0(044)1446 793344 Email: bus@shelters.co.uk

BSI A BSI Registered Company

Link-up

JOB: ALIGHT MEDIA	TITLE: PRINCIPLE 2, 4.6m x 1.7m CANT 1/4 END ARRIVE/FULL END DEPART SHELTER TO SUIT DIGITAL AD PANEL		
PROJECT: PRINCIPLE 2 RANGE WAITING SHELTERS	SCALE: 1:50 @ A3	DATE: APR 2020	DRAWN BY: ML AutoCAD
	DRAWING NO.: 223990-101	ISSUE: A	
	PROJECTION	ALL DIMENSIONS GIVEN ARE IN MILLIMETERS UNLESS STATED OTHERWISE	