
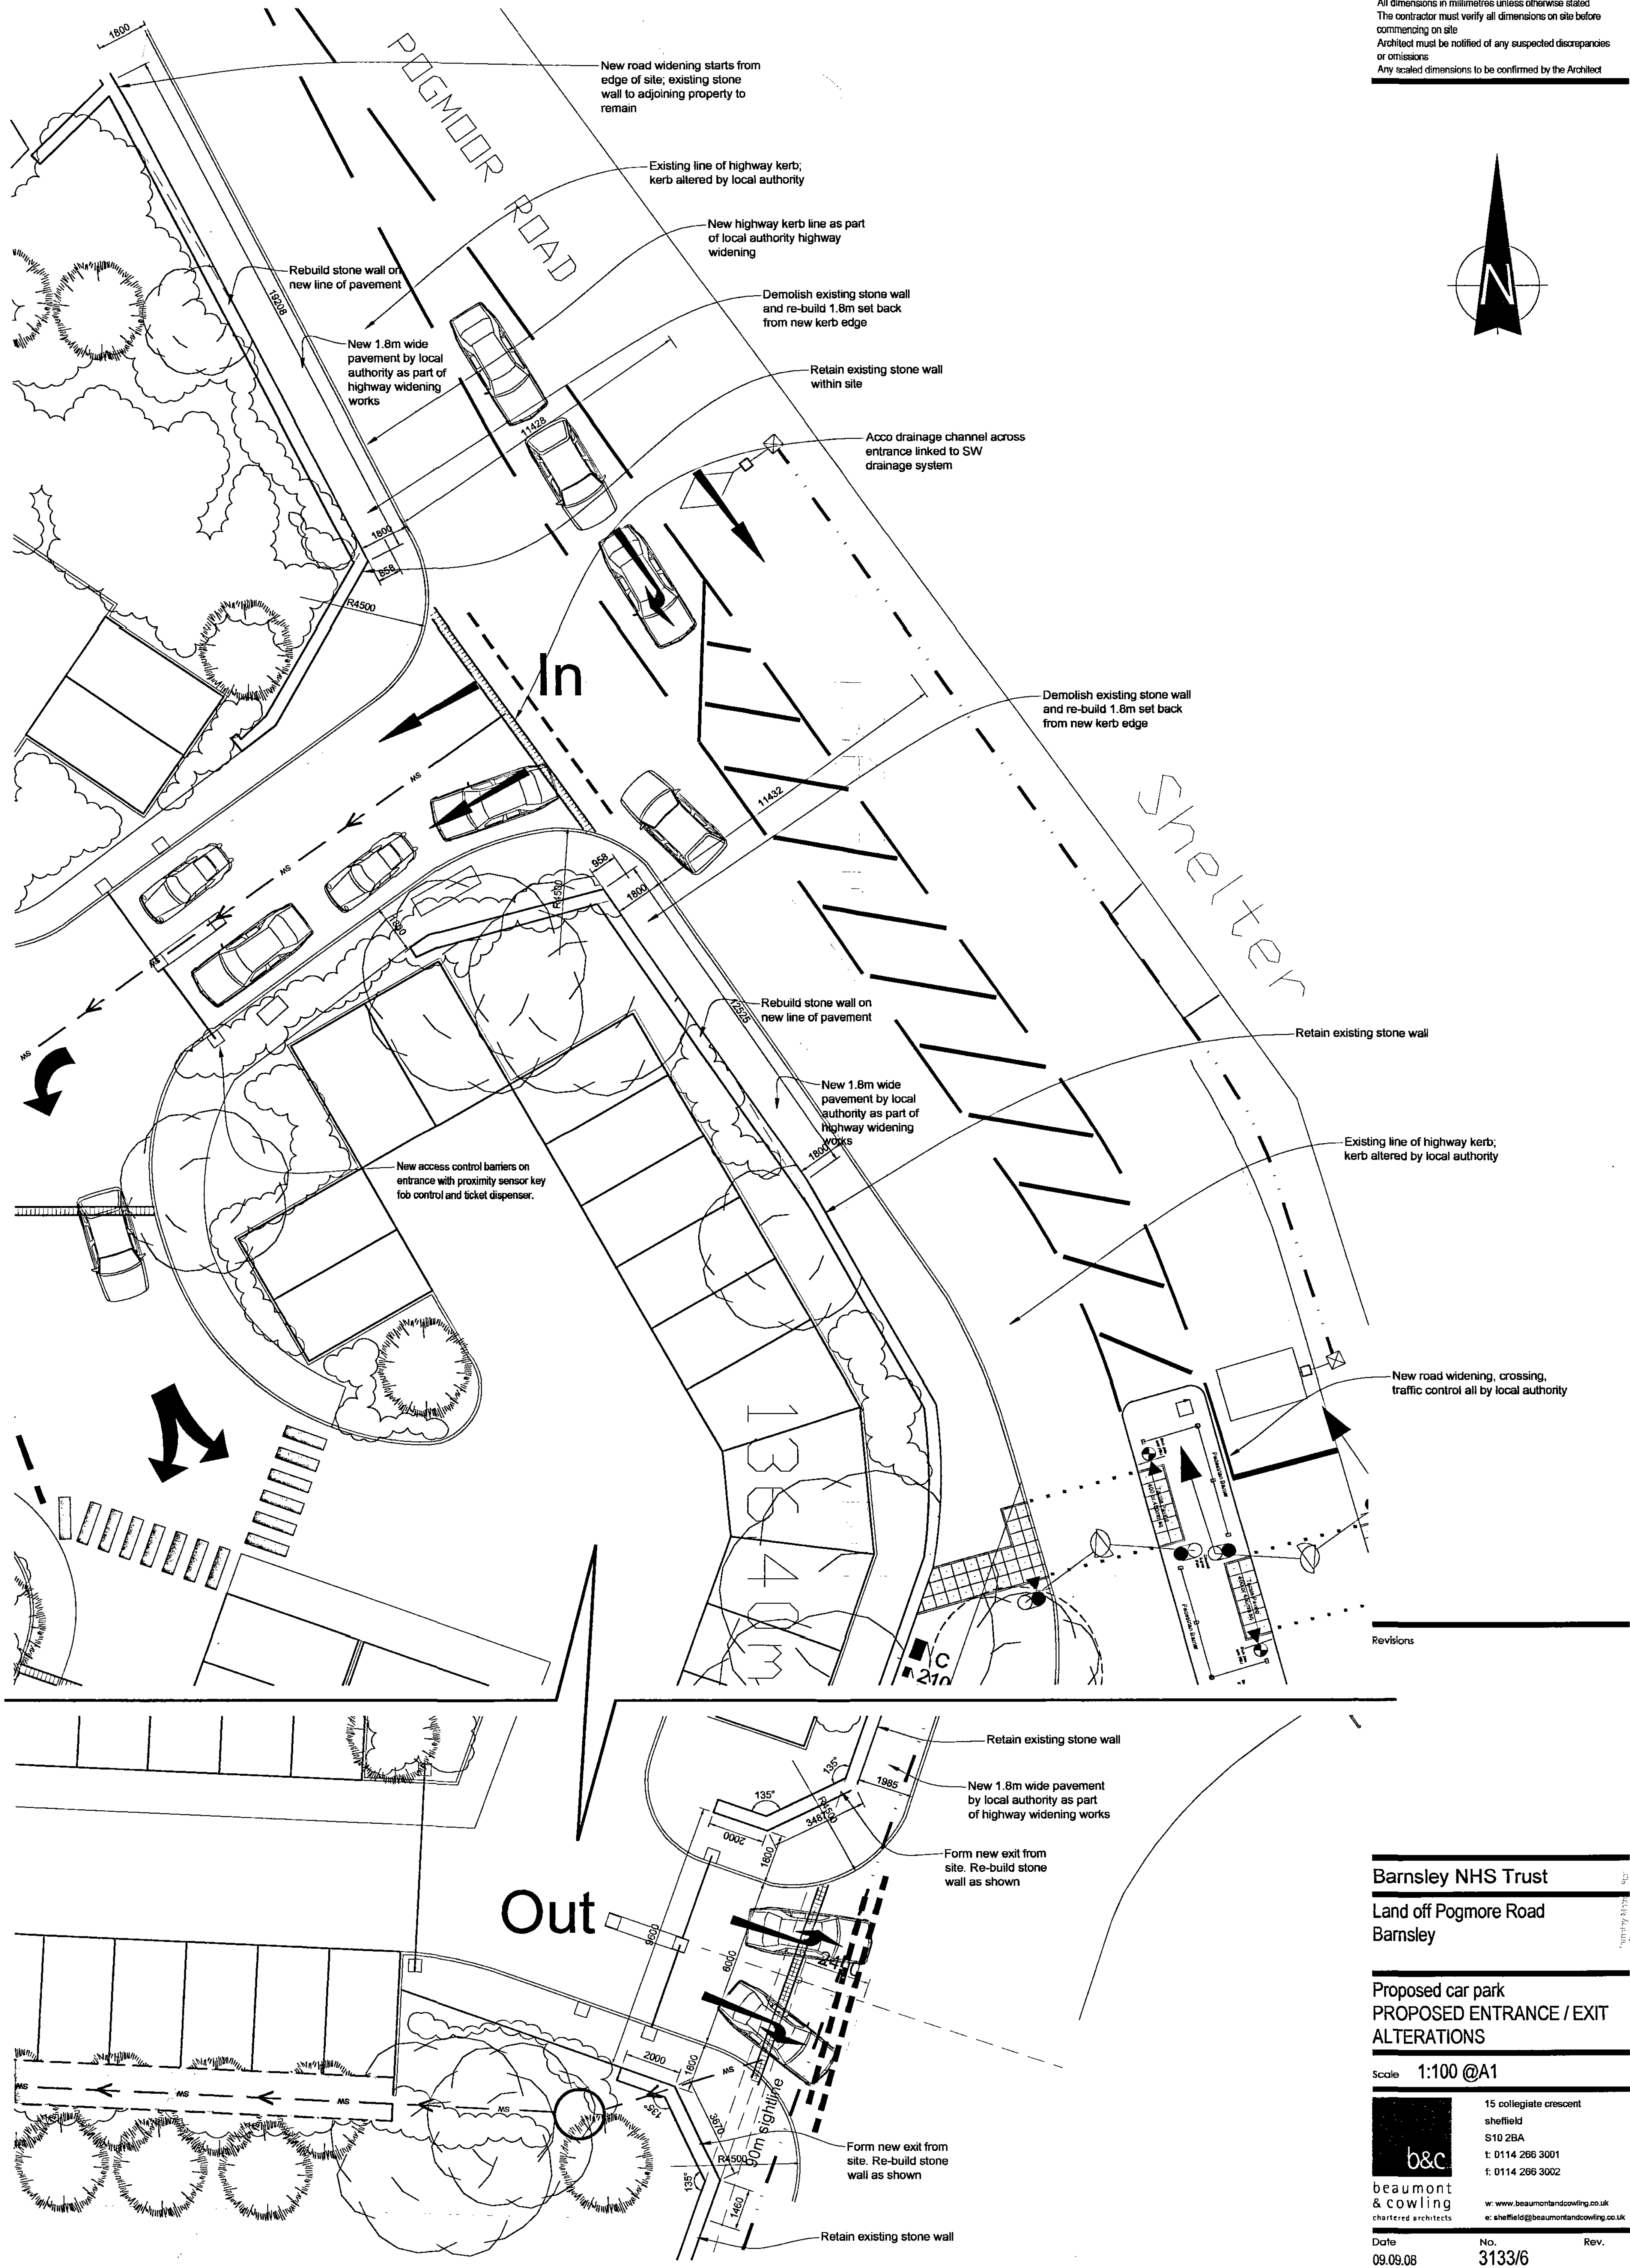


All dimensions in millimetres unless otherwise stated
The contractor must verify all dimensions on site before commencing on site
Architect must be notified of any suspected discrepancies or omissions
Any scaled dimensions to be confirmed by the Architect

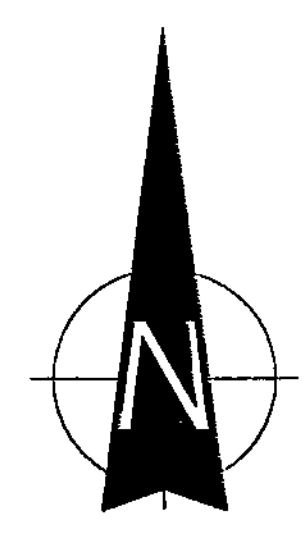

Revisions

Barnsley NHS Trust
Land off Pogmore Road
Barnsley

**Proposed car park
PROPOSED ENTRANCE / EXIT
ALTERATIONS**

Scale **1:100 @A1**



**beaumont
& cowling**
chartered architects

15 collegiate crescent
sheffield
S10 2BA
t: 0114 266 3001
f: 0114 266 3002

w: www.beaumontandcowling.co.uk
e: sheffield@beaumontandcowling.co.uk

Date
09.09.08

No.
3133/6

Rev.

12 SEP 2008