


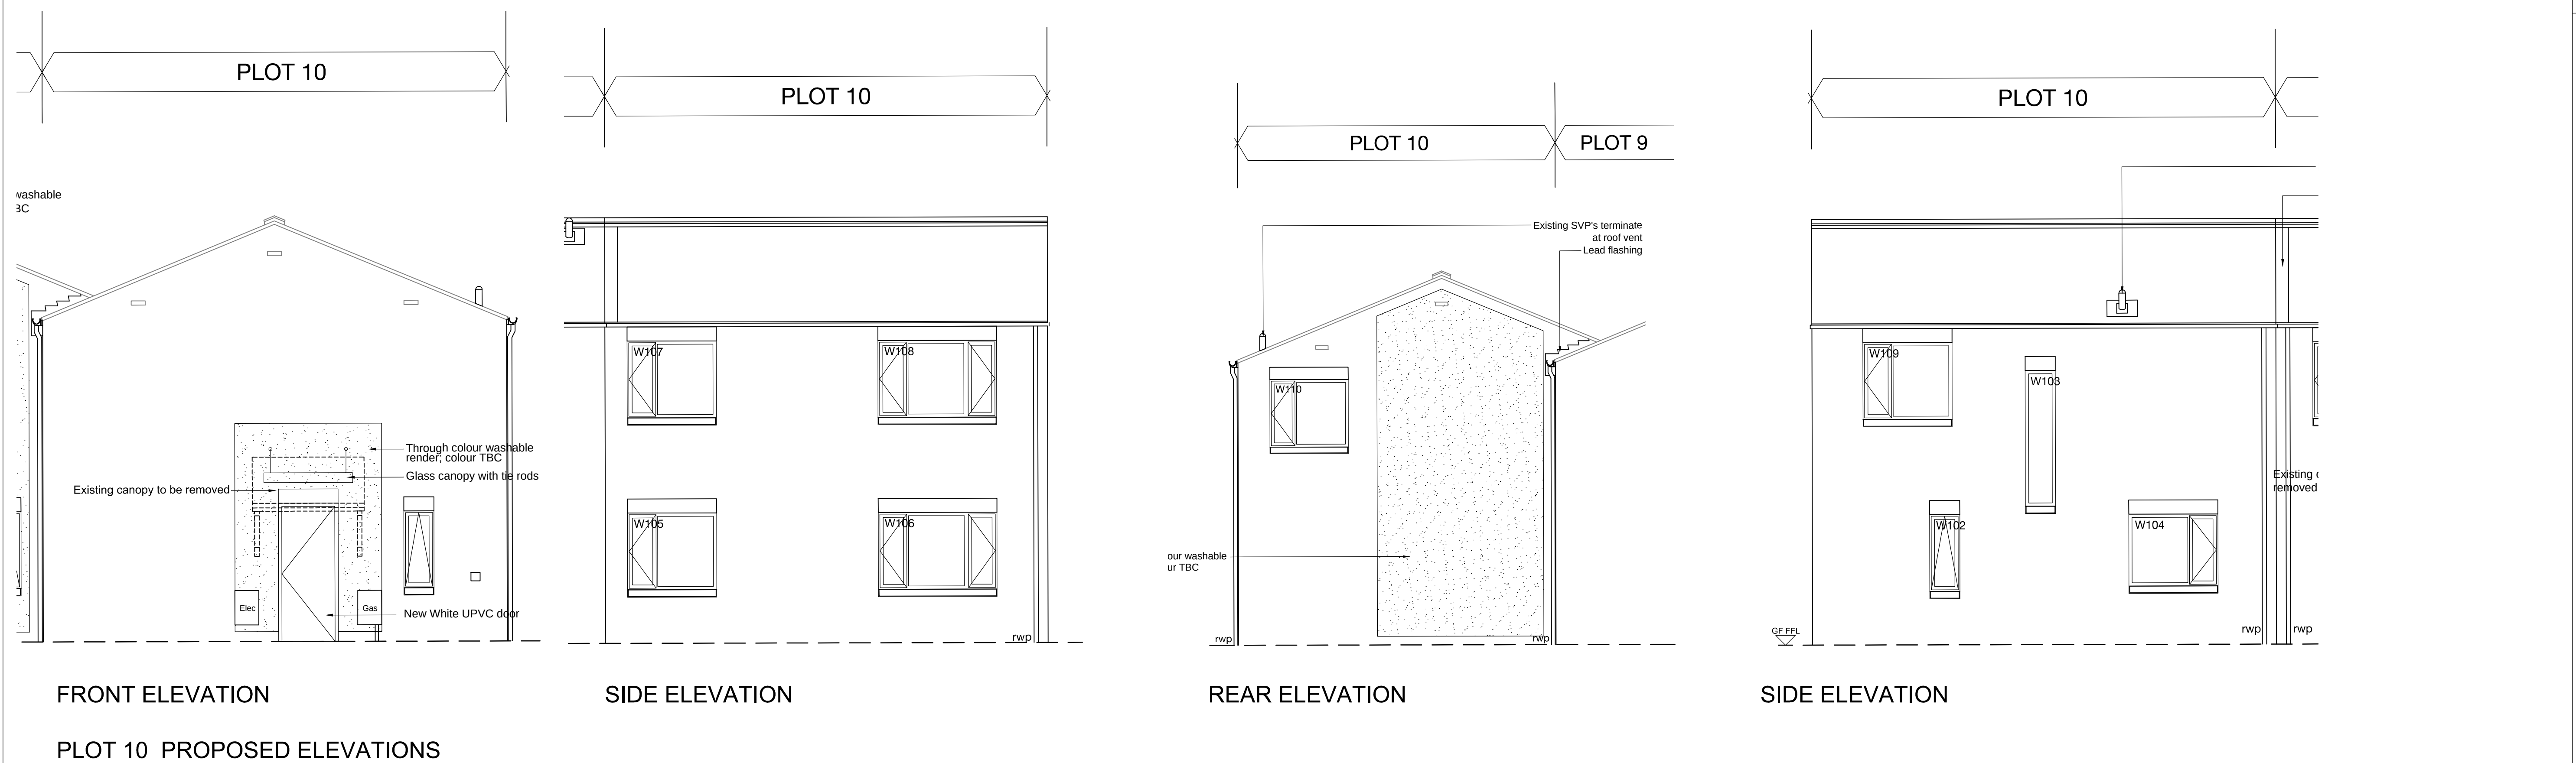

THIS DRAWING IS PRODUCED FOR USE IN THIS PROJECT ONLY AND MAY NOT BE USED FOR ANY OTHER PURPOSE. NPS PROPERTY CONSULTANTS LTD ACCEPT NO LIABILITY FOR THE USE OF THIS DRAWING OTHER THAN THE PURPOSE FOR WHICH IT WAS INTENDED IN CONNECTION WITH THIS PROJECT AS RECORDED IN THE 'PURPOSE FOR ISSUE' AND 'FILE STATUS CODE'.		RESPONSIBILITY IS NOT ACCEPTED FOR OTHERS SCALING DIRECTLY FROM THIS DRAWING. DO NOT SCALE FROM THIS DRAWING. USE WRITTEN DIMENSIONS ONLY.		CLIENT BERNESLAI HOMES		PROJECT KERESFORTH CLOSE, RESIDENTIAL CONVERSIONS		SCALES 1:50		DISCIPLINE ARCHITECT		PROJECT NUMBER 07-17-18-1-1409	
FIRST ISSUE		THIS DRAWING MAY NOT BE REPRODUCED IN ANY FORM WITHOUT PRIOR WRITTEN AGREEMENT OF NPS PROPERTY CONSULTANTS LTD.		DRAWN		TITLE PROPOSED ELEVATIONS - PLOTS 09-10		DRAWING NUMBER NPS-DR-A-(00)-035		REV CODE P1		STATUS CODE S0	
COMMENT		© CROWN COPYRIGHT AND DATABASE RIGHTS 2018. ORDNANCE SURVEY LICENCE NUMBER 100022264		DATE		DRAWN BY		PURPOSE OF ISSUE TENDER		DRAWN BY PUN		DATE	
REV		DATE		CHECKED		DATE		APPROVED		DATE			