


Design and Access Statement

Design

The design of the MUGA will begin with a tarmac surface marked with pitch markings for football and Basketball. Around the tarmac will see 3 metre high green ball stop fencing that will surround the 20 x 12 m tarmac. Within the fence itself will see two football nets, 2 basketball nets and two pod seats that will be cut into the fence itself therefore not altering the dimensions of the MUGA. The MUGA will have an opening for the purpose of access to the tarmac.

Access

The MUGA will be accessible from the entrance that is situated and the side of the petrol station on Barnsley road which is situated on the right hand side of the Station and is called Cone Lane. There will be access for pedestrians in car or by foot 24 hours of the day 7 days a week all year round.

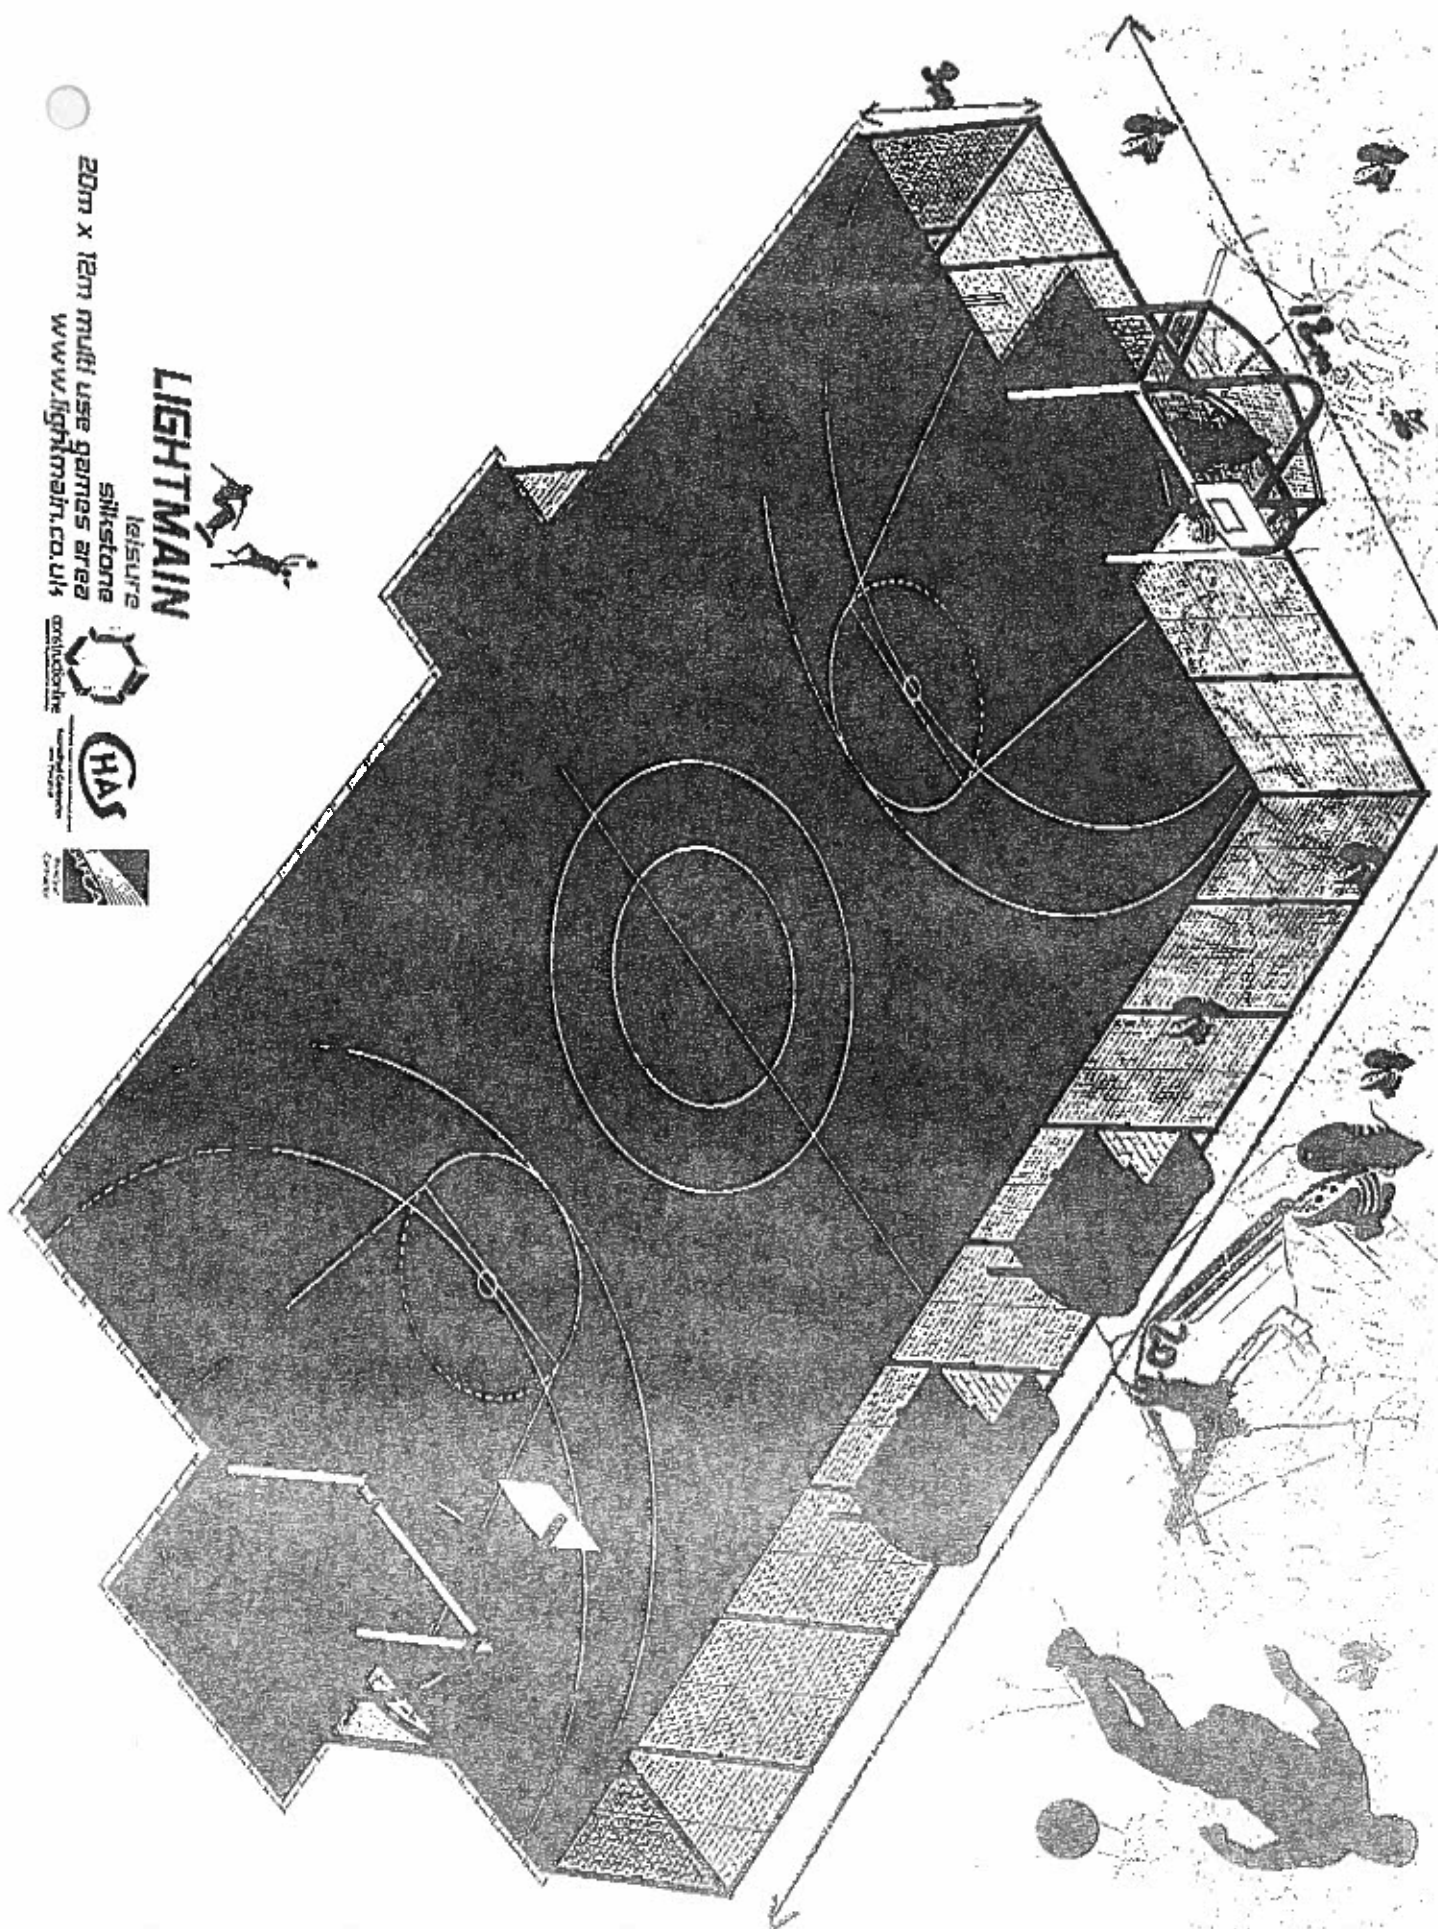

LIGHTMAIN

leisure
silicone
20m x 12m multi use games area
www.lightmain.co.uk

