

LEGEND

LOCATION

1:2500 SCALE ORDNANCE SHEET REFERENCE	282/12
DATE OF ORDNANCE SHEET	1932
NAME OF SITE	BELL GROUND
LOCATION OF SITE	4. N.W. ROTHERHAM
COUNTY	YORKSHIRE
PARISH	ECCLESFIELD

QUANTITIES WORKED

TOTAL AREA REQUESTED	44,804	ACRES, SHEWN	
TOTAL AREA WORKED EXCLUDING BATTERS	24.30	ACRES	
TOTAL COAL RECOVERED FROM ABOVE	64,364	TONS	

NAMES OF SEAMS WORKED FOR ABOVE TONNAGE
(SEAMS NAMED FROM LEFT TO RIGHT IN GEOLOGICAL DESCENDING ORDER)

AREA OF COAL SEAM WORKED COLOUR EDGED
(SEAMS COLOURED FROM LEFT TO RIGHT IN GEOLOGICAL DESCENDING ORDER)
TOTAL OLD WORKING VOIDS IN COAL SEAM IN CUBIC YDS

AREA OF SEAM WHERE OLD WORKING VOIDS WERE LOCATED

DIP AND DIRECTION OF EACH SEAM SHEWN

REDUCED LEVELS TO ORDNANCE DATUM SHOWN (RELATIVE TO ^{NEWLYN} LIVERPOOL) (GROUND LEVEL BOTTOM OF COA)

FAULTS SHEWN WITH THROW IN FEET ON DOWNTHROW SIDE

GENERAL DESCRIPTION

<u>TYPE OF LAND</u>	<u>AGRICULTURAL</u>
<u>NATURE OF OVERBURDEN</u>	<u>FIRST PORTION - BROWN MARL</u> <u>SECOND PORTION - BIND</u>
<u>NATURE OF COAL</u>	<u>GOOD CLEAN BITUMENOUS COAL</u>
<u>SPECIAL REMARKS</u>	

OPERATIONAL DATA

DATE REQUISITIONED	21. 12. 50.
COMMENCEMENT OF COALING	15. 10. 51.
COMPLETION OF COALING	15. 5. 52.
COMPLETION OF RESOILING	
SITE HANDED BACK TO AGRICULTURE	SEPT 1952.
FINAL DEREQUISITION OF SITE	

[illegible]

VERTICAL SECTION
THROUGH ALL SEAMS

VERTICAL SCALE 4' TO 1 INCH

SPECIAL REMARKS
(rePARTINGS & STRATA)

7' 10" BROWN MARL

0' 11" UNIDENTIFIED SEAM COAL

2' 1" HARLEY SEAM COAL

CROWN COPYRIGHT RESERVED

NATIONAL COAL BOARD
OPENCAST EXECUTIVE
85/87 JERMYN STREET
LONDON, S.W.1.

LAND SURVEY BRANCH
DRAWN BY: W. S. JONES
DATE: 25. 7. 55.
CHECKED BY: *[Signature]*
DATE: 5/9/55
SCALE 1: 2500

NAME OF ZONE
OR CONTRACT

NAME OF SITE

BELL GROUND

SITE REFERENCE NUMBER	030 225 B.
OPERATIONAL CONTRACT NUMBER	OC CON 3448

DRAWING NUMBER
OE/COMP/O3/141



The Coal Authority

Catalogue No.: NE169 Sheet Info: 2 OF 2

Date: 10/10/2018

Scale: 1 TO 2500

Database Right and Copyright, The Coal Authority 2003. Unauthorised Use Prohibited

Steve Meredith 2 - The Coal Authority, 200 Lichfield Lane, Mansfield, Nottinghamshire, NG18 4RG, UK

All rights reserved. No part of any image supplied may be reproduced, stored in a retrieval system, or transmitted, in any form or by any means, electronic, mechanical, photocopying, recording or otherwise, without the prior written permission of the Authority. By accepting and using this image you agree to be bound, without limitation or qualification, by the terms and conditions for the use of the Coal Authority Scanning Services which can be viewed at: www.coal.gov.uk/services/history/

N.E.

LEGEND

LOCATION

1:2500 SCALE ORDNANCE SHEET REFERENCE 282.8.7.11.12.
DATE OF ORDNANCE SHEET 1931
NAME OF SITE ST. PETERS I, II, W, & EXT.
LOCATION OF SITE 6 MILES N. OF SHEFFIELD
COUNTY YORKSHIRE
PARISH TANKERSLEY & HOYLAND NETHER

QUANTITIES WORKED

TOTAL AREA REQUISITIONED 108.761 ACRES, SHEWN
TOTAL AREA WORKED EXCLUDING BATTERS 52.12 ACRES
TOTAL COAL RECOVERED FROM ABOVE 135,719 TONS

NAMES OF SEAMS WORKED FOR ABOVE TONNAGE
(SEAMS NAMED FROM LEFT TO RIGHT IN GEOLOGICAL DESCENDING ORDER)

AREA OF COAL SEAM WORKED COLOUR EDGED
(SEAMS COLOURED FROM LEFT TO RIGHT IN GEOLOGICAL DESCENDING ORDER)
TOTAL OLD WORKING VOIDS IN COAL SEAM IN CUBIC YDS.

AREA OF SEAM WHERE OLD WORKING VOIDS WERE LOCATED

DIP AND DIRECTION OF EACH SEAM SHEWN

REDUCED LEVELS TO ORDNANCE DATUM SHEWN (GROUND LEVEL
(RELATIVE TO NEWLYN) BOTTOM OF COAL

FAULTS SHEWN WITH THROW IN FEET ON DOWNTROW SIDE

EXCAVATION ONLY SHEWN THUS

GENERAL DESCRIPTION

TYPE OF LAND

AGRICULTURAL

NATURE OF COAL

HARLEY SEAM - GOOD QUALITY UNDER DEEP COVER.
SWALLOW WOOD SEAM - UPPER 10" INCLUDED 'JABEZ' AND HAD HIGH ASH
CONTENT. LOWER PART OF SEAM WAS OF GOOD QUALITY.

NATURE OF OVERBURDEN

TOPSOIL, CLAY, MUDSTONE, SANDSTONE & SHALE.

SPECIAL REMARKS

OPERATIONAL DATA


	ST. PETERS I	ST. PETERS II	ST. PETERS W	ST. PETERS EXT.
DATE REQUISITIONED	24.10.44	20.6.52	26.5.53	MAY '53
COMMENCEMENT OF COALING	30.12.44	6.10.52	22.6.53	21.4.54
COMPLETION OF COALING	6.3.46	27.3.53	10.9.53	28.8.54
COMPLETION OF RESOILING	JULY '46		15.5.54	
SITE HANDED BACK TO AGRICULTURE	JULY '46		15.5.54	
FINAL DEREGISTRATION OF SITE				

COPIES TO	DATE	INITIALS
Mining Records (2)		
R.L. Surveyor (1)		
Geological Survey (1)		

VERTICAL SECTION
THROUGH ALL SEAMS

VERTICAL SCALE 4' TO 1 INCH

SPECIAL REMARKS
(rePARTINGS & STRATA)

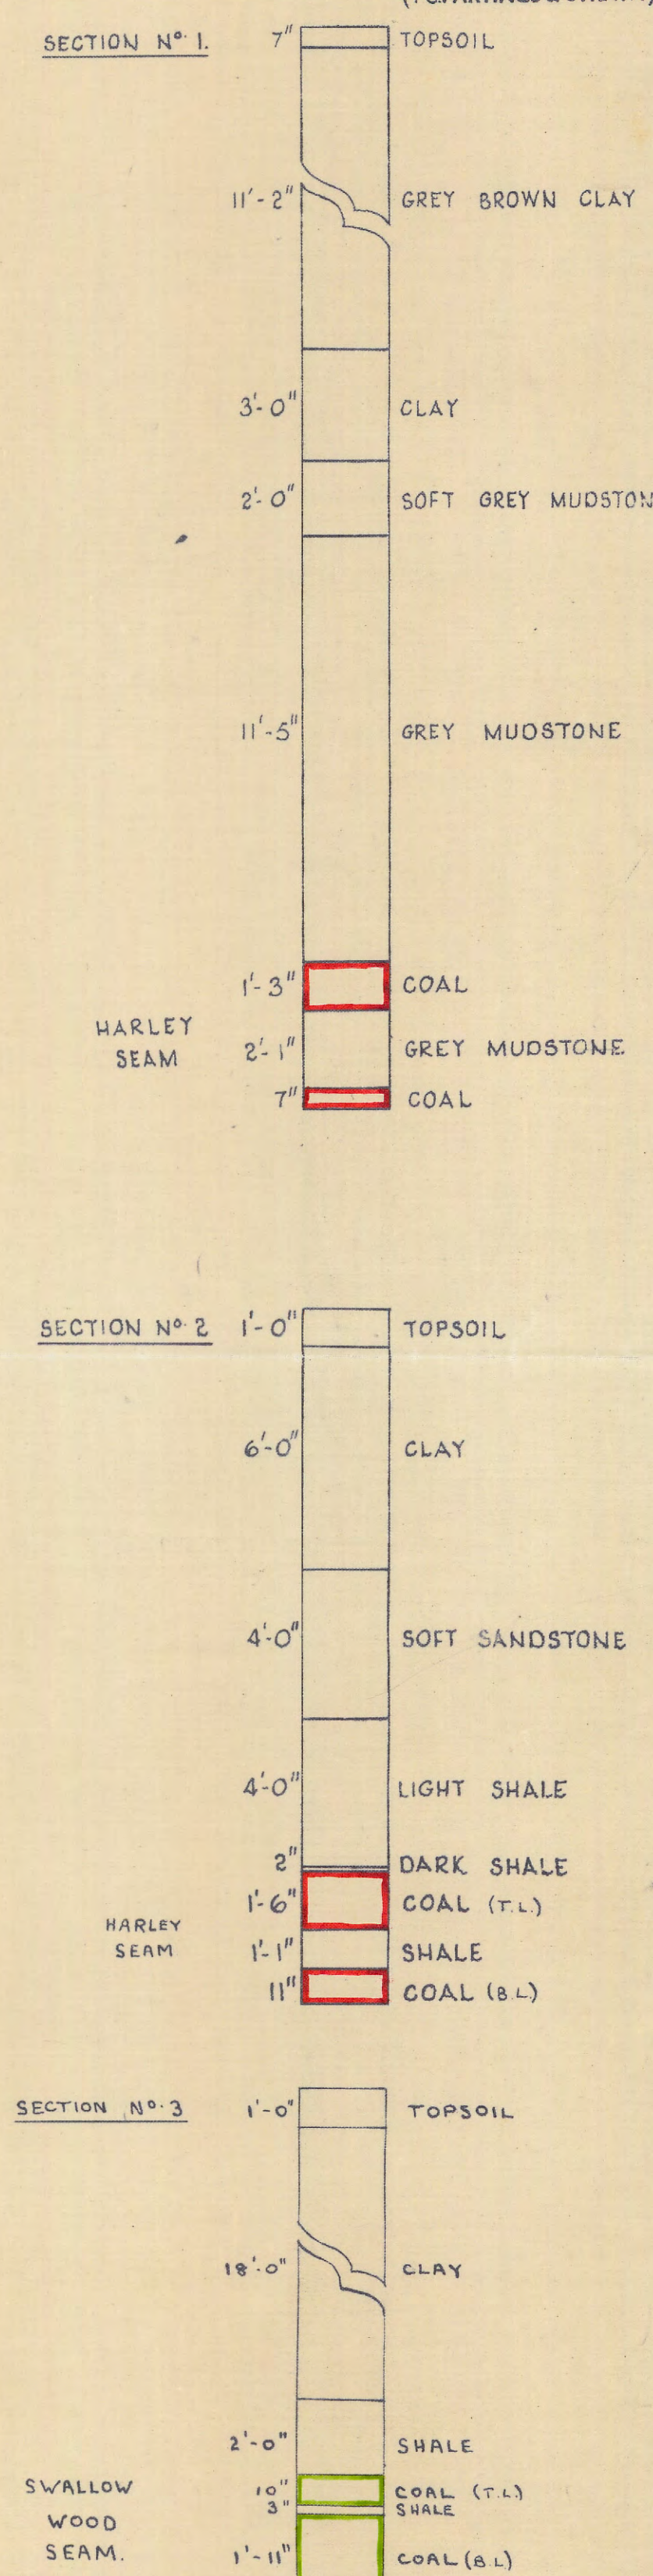

8M 452.07 USED FOR
SITE LEVELLING DEC. 1950



CROWN COPYRIGHT RESERVED

NATIONAL COAL BOARD
OPENCAST EXECUTIVE
85/87 JERMYN STREET
LONDON, S.W.1.

LAND SURVEY BRANCH
DRAWN BY: K. LINDLEY
DATE: 28.12.60
CHECKED BY: [Signature]
DATE: 7.2.61
SCALE 1:2500

NAME OF ZONE
OR CONTRACT

NAME OF SITE

ST. PETERS I, II, W, & EXT.

SITE REFERENCE NUMBER
030234B
OPERATIONAL CONTRACT NUMBER
OE CON. 3448/3906

DRAWING NUMBER
OE/COMP/03/175

Catalogue No.: NE433 Sheet Info:

Date: 10/10/2018

Scale: 1 TO 2500

Database Right and Copyright, The Coal Authority 2003, Unauthorised Use Prohibited

Steve Meredith 2 - The Coal Authority, 200 Lichfield Lane, Mansfield, Nottinghamshire, NG18 4RG, UK

All rights reserved. No part of any image supplied may be reproduced, stored in a retrieval system, or transmitted, in any form or by any means, electronic, mechanical, photocopying, recording or otherwise, without the prior written permission of the Authority. By accepting and using this image you agree to be bound, without limitation or qualification, by the terms and conditions for the use of the Coal Authority Scanning Services which can be viewed at www.coal.gov.uk/services/history/



The Coal
Authority