
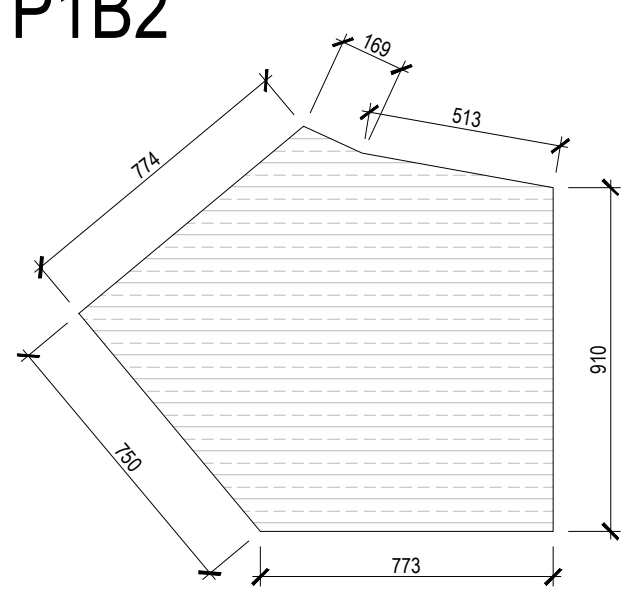
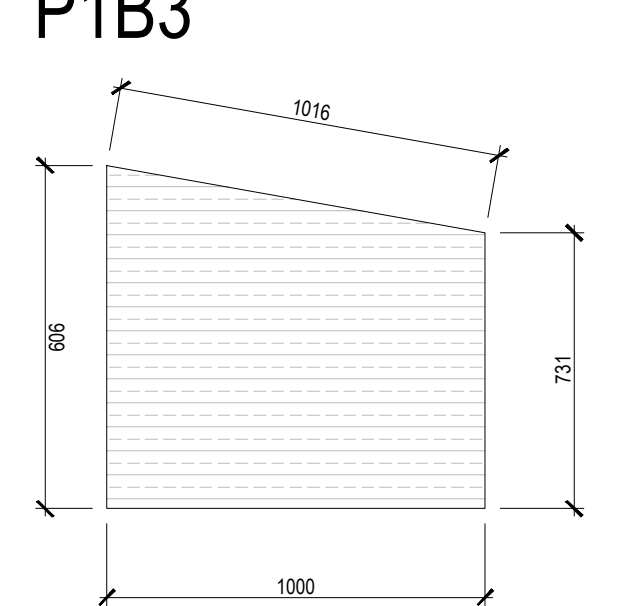
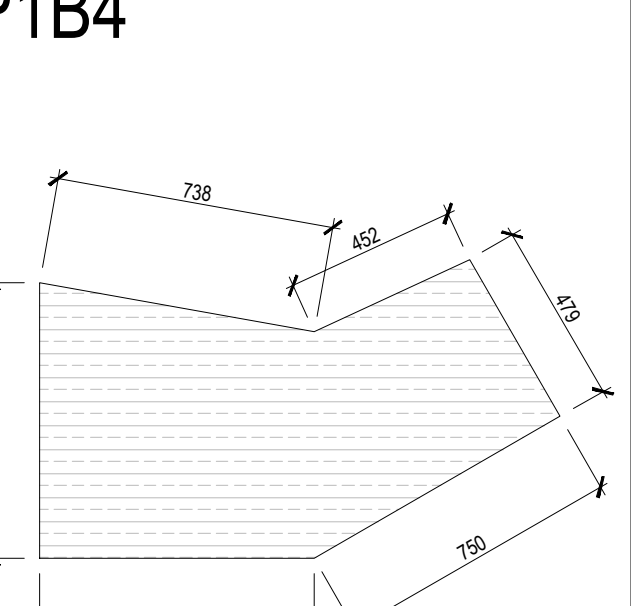
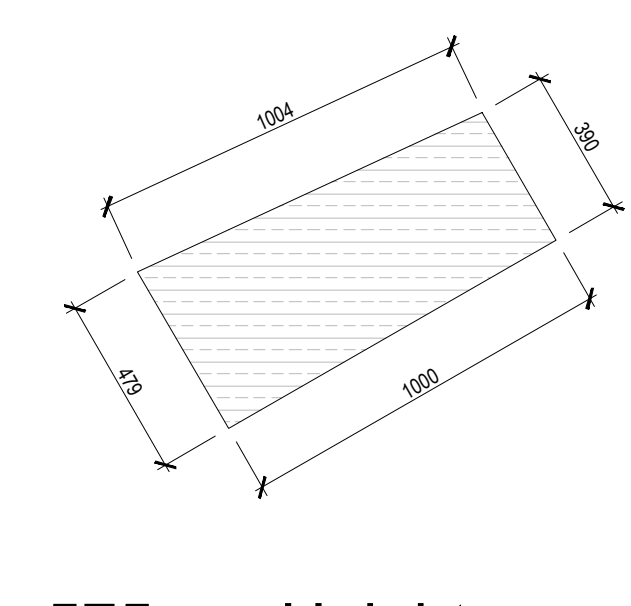
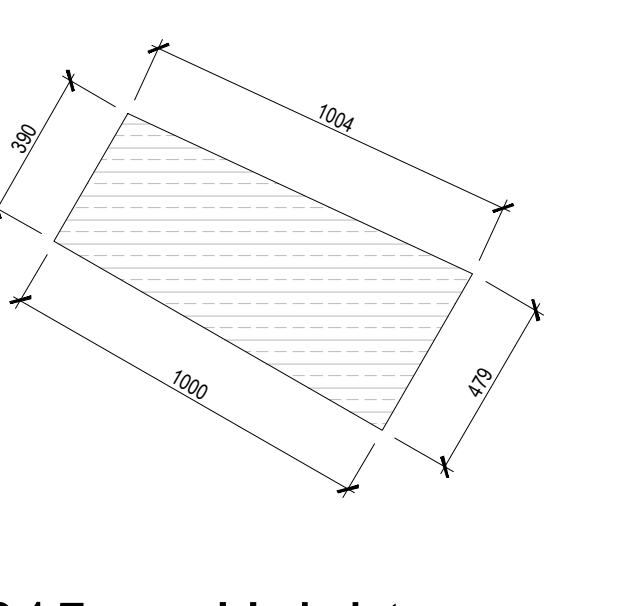
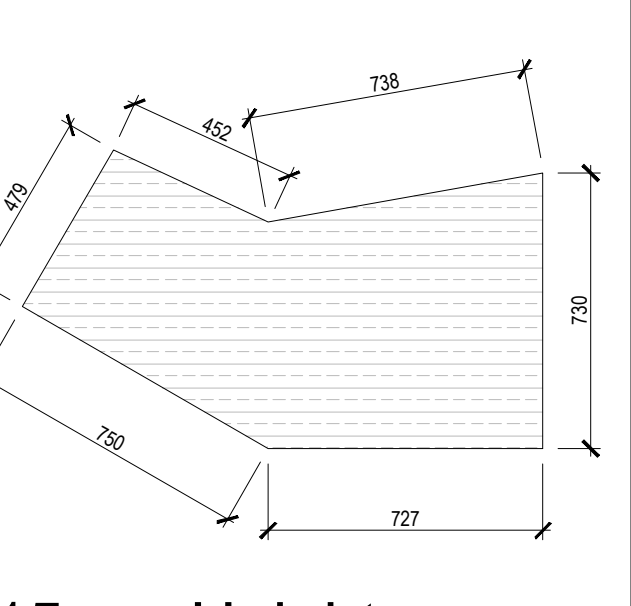
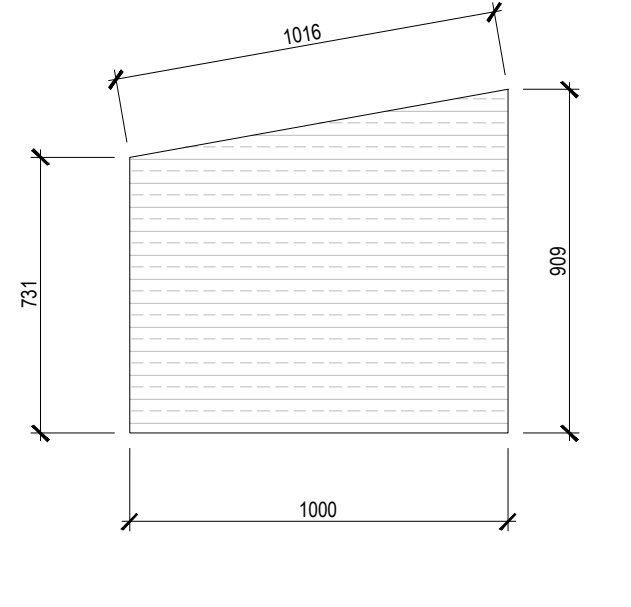
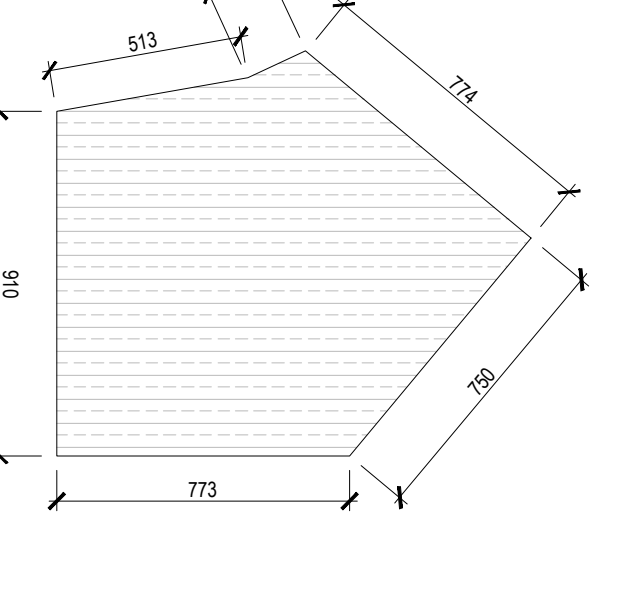
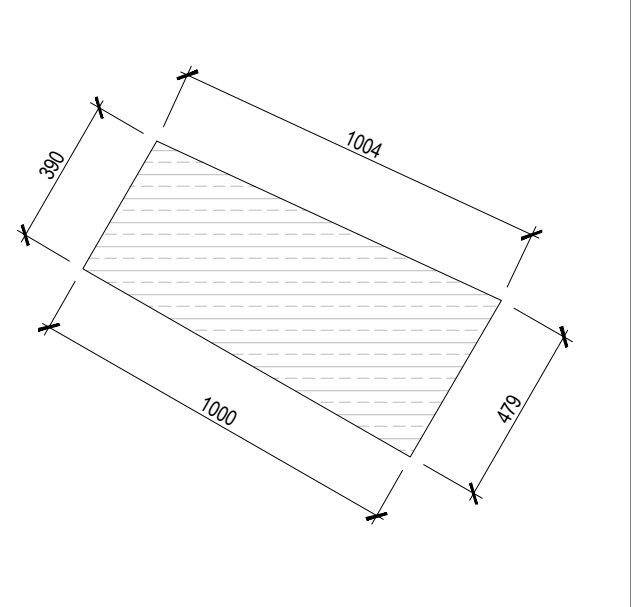
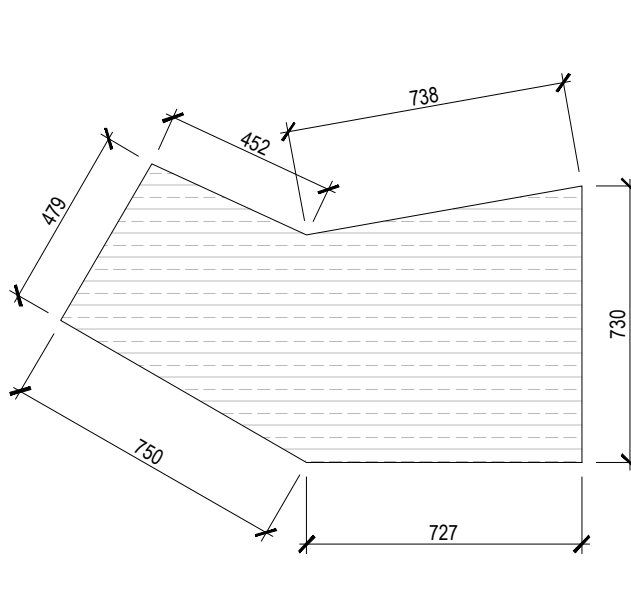
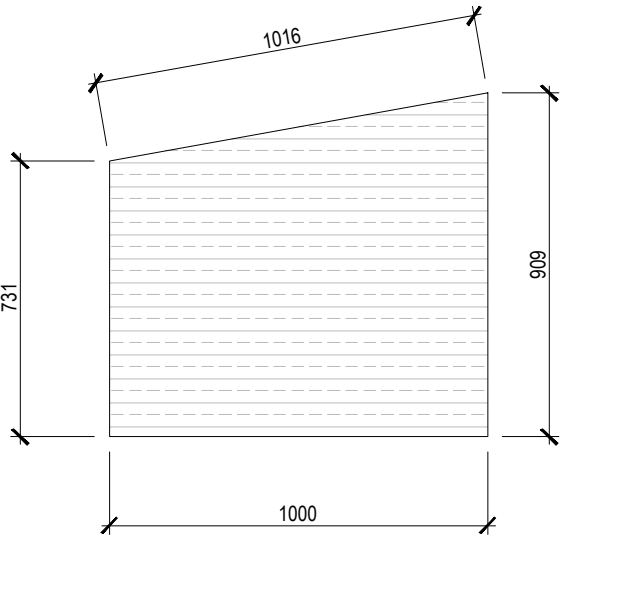
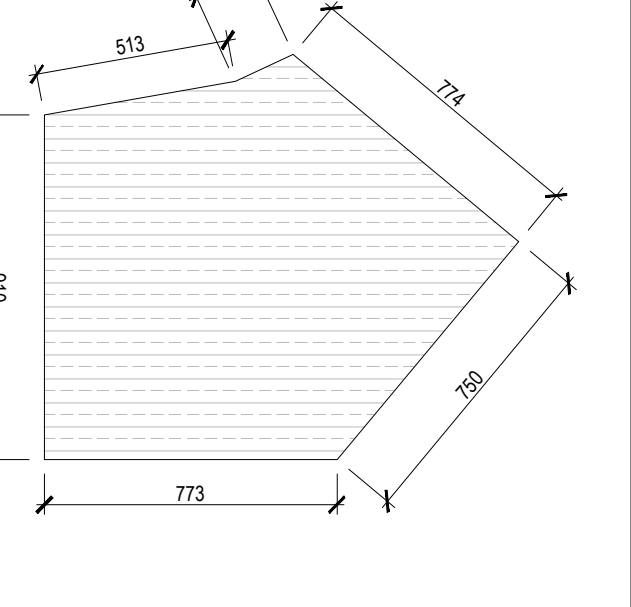
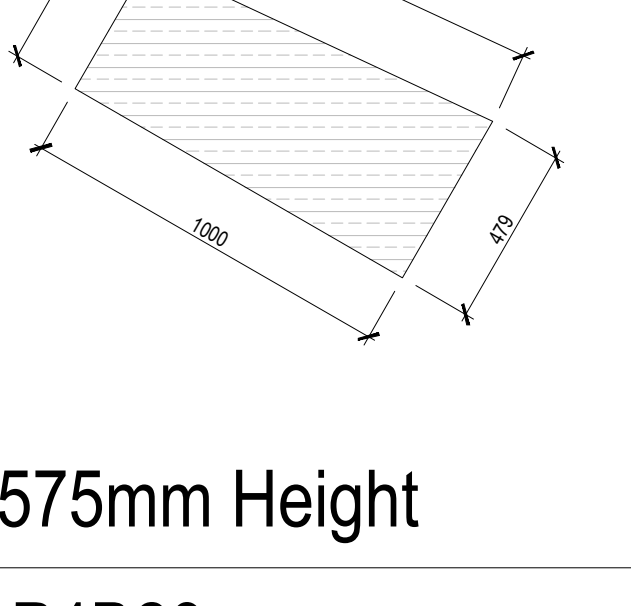
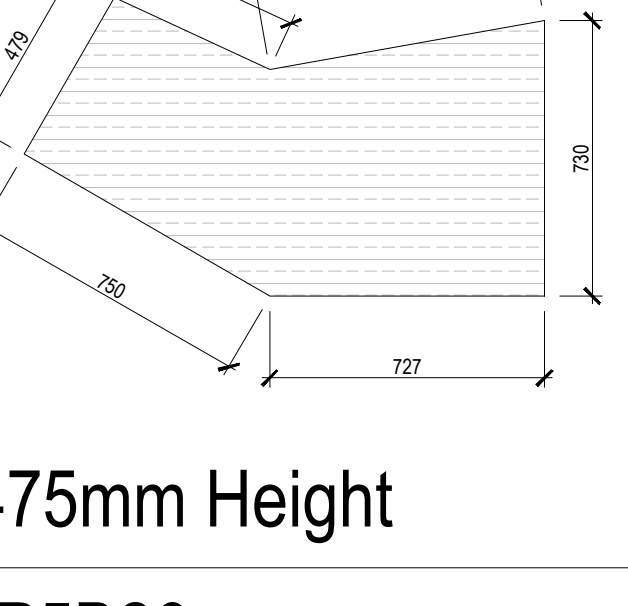
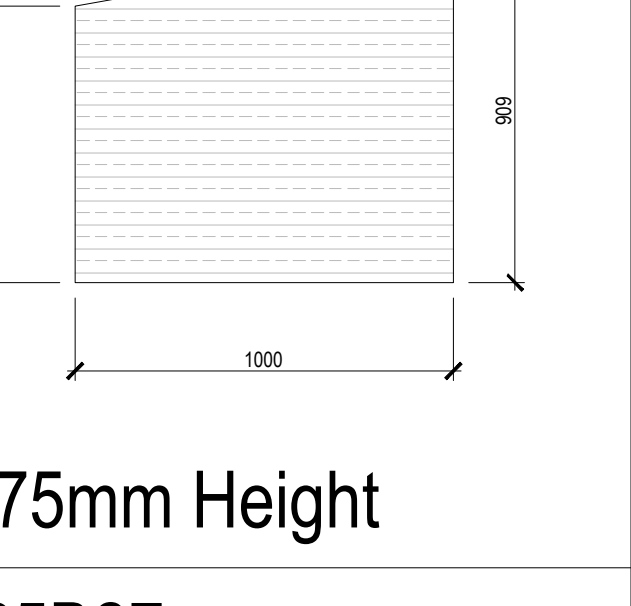
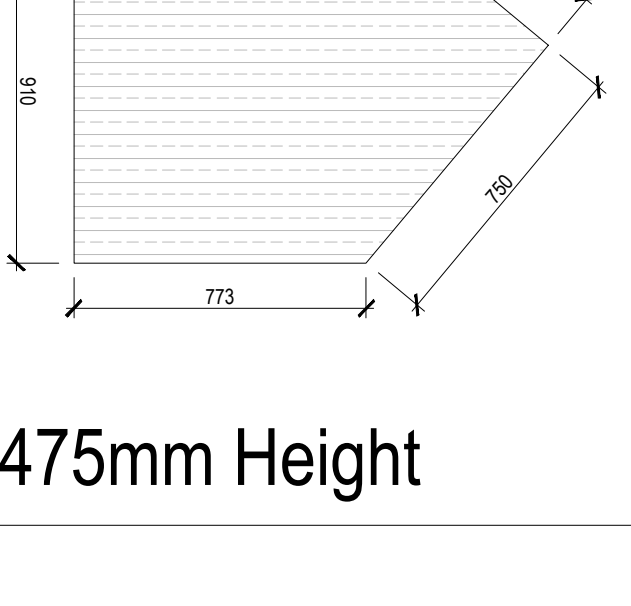
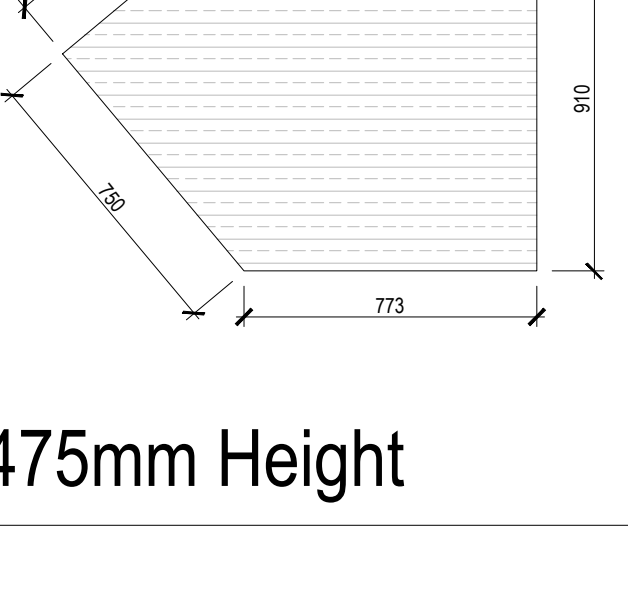
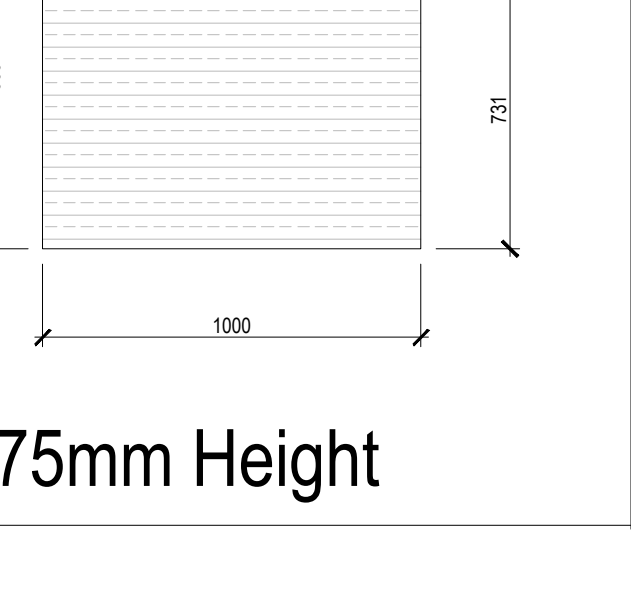
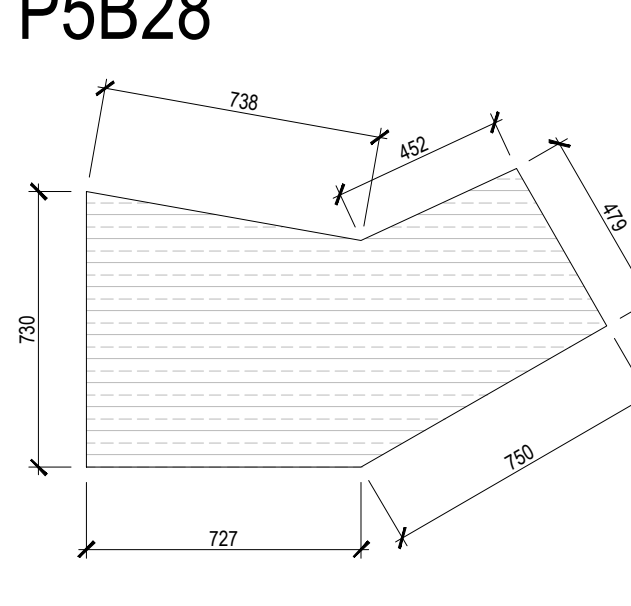
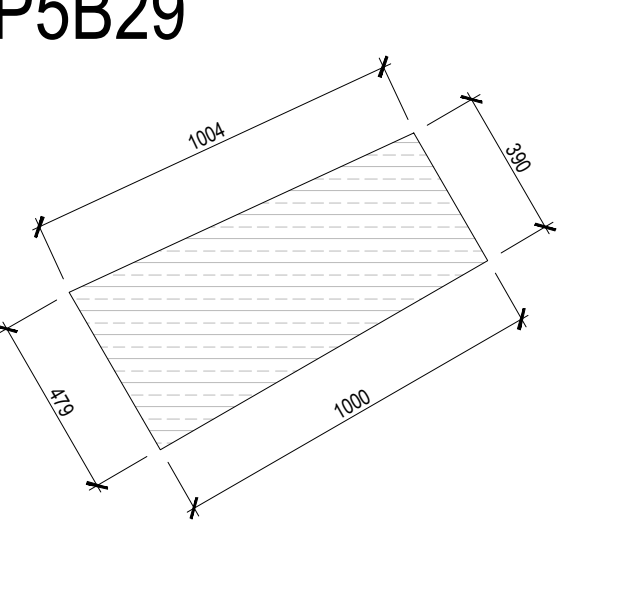
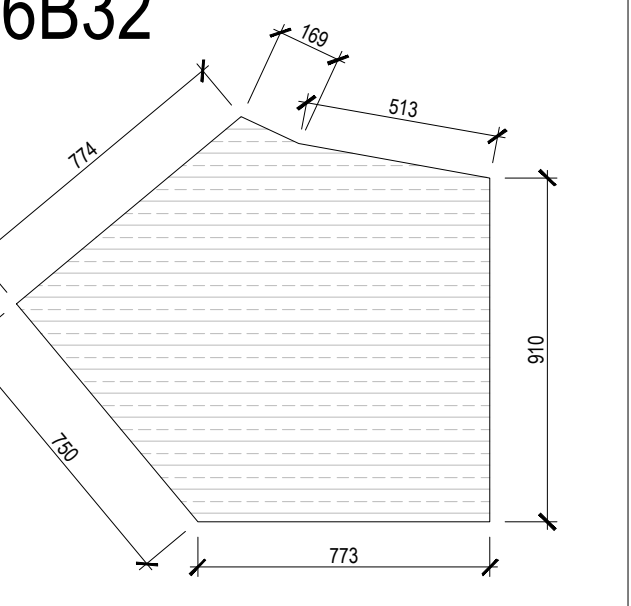
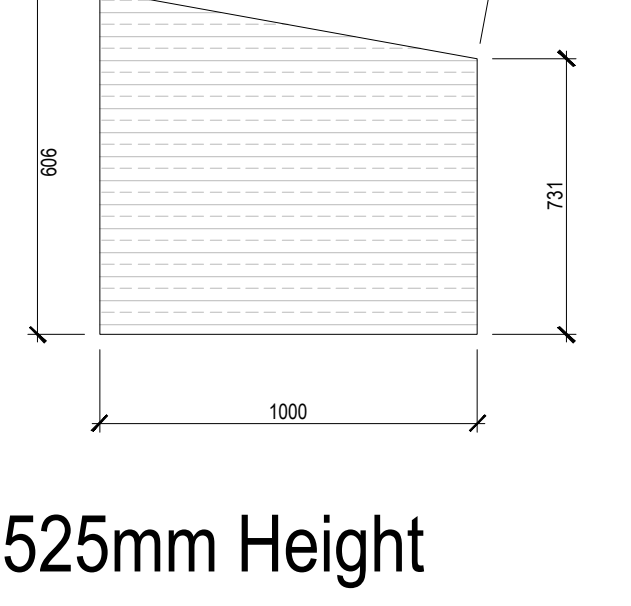
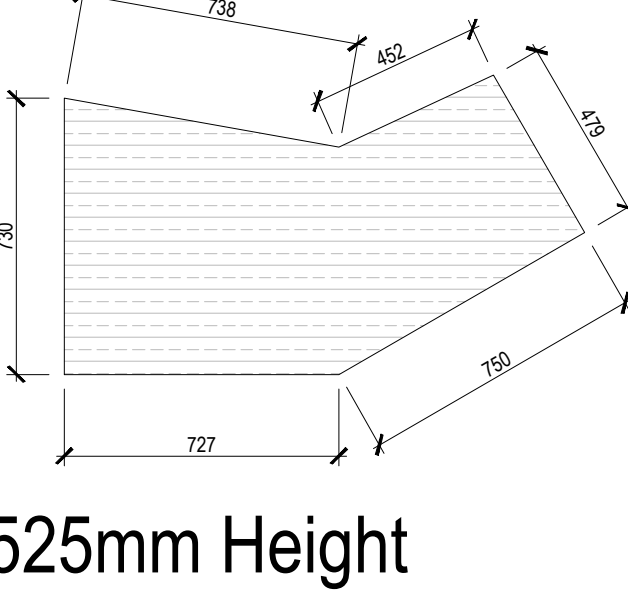
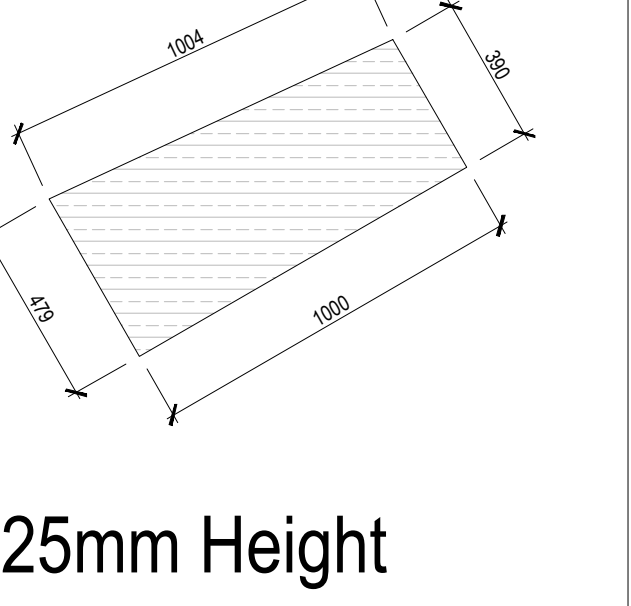
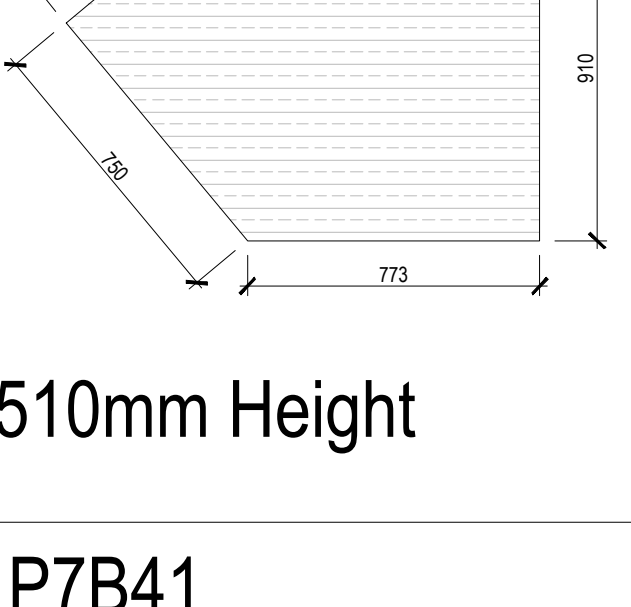
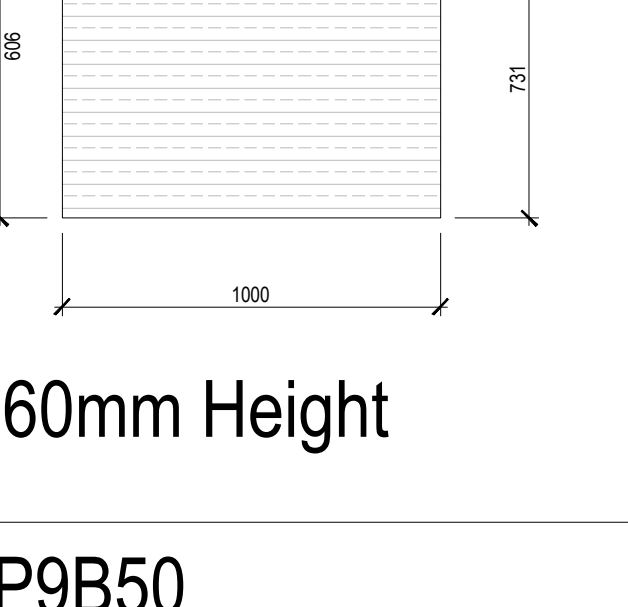
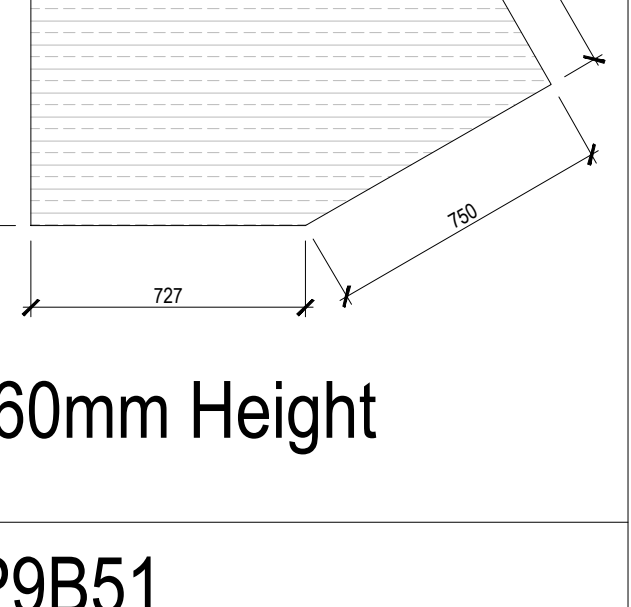
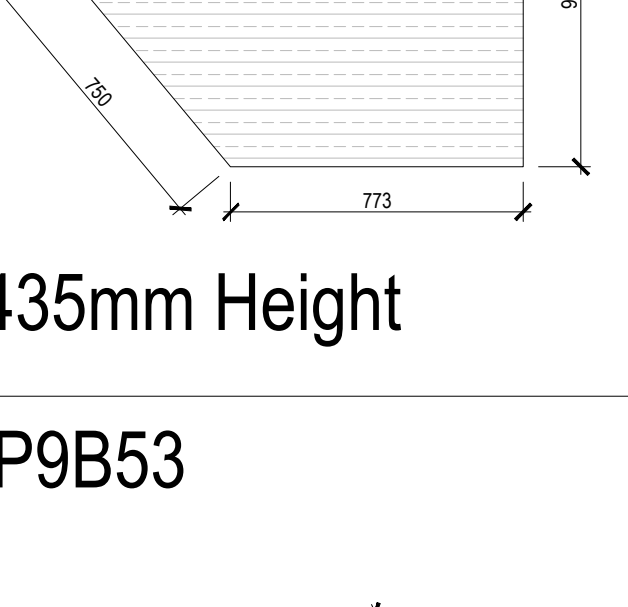
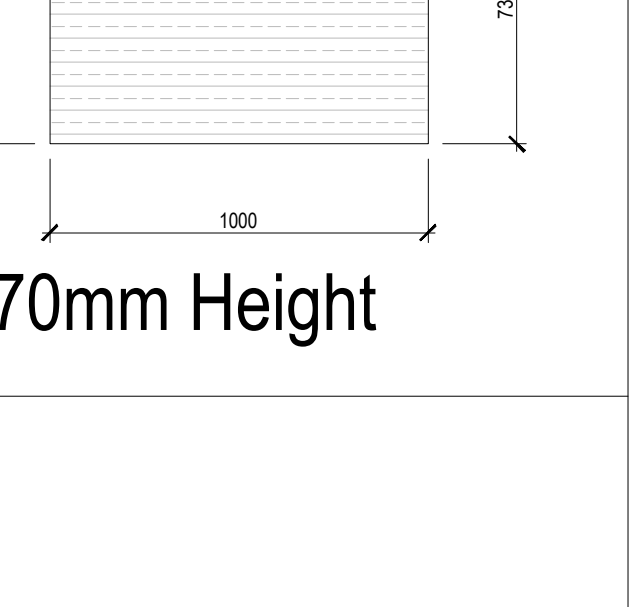
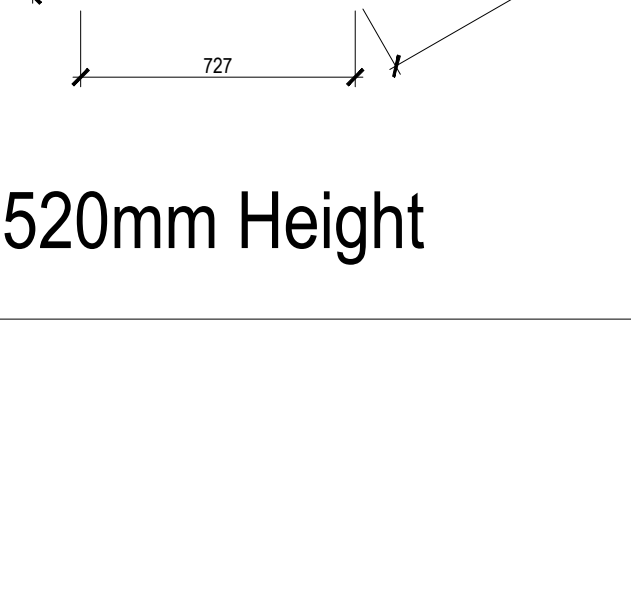
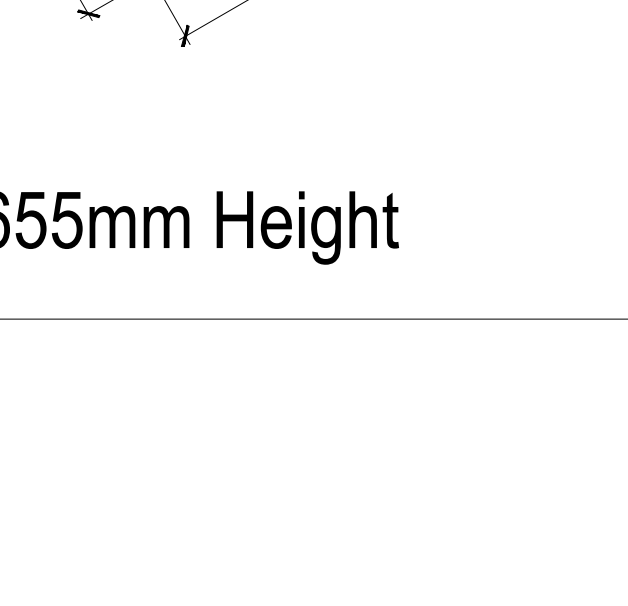
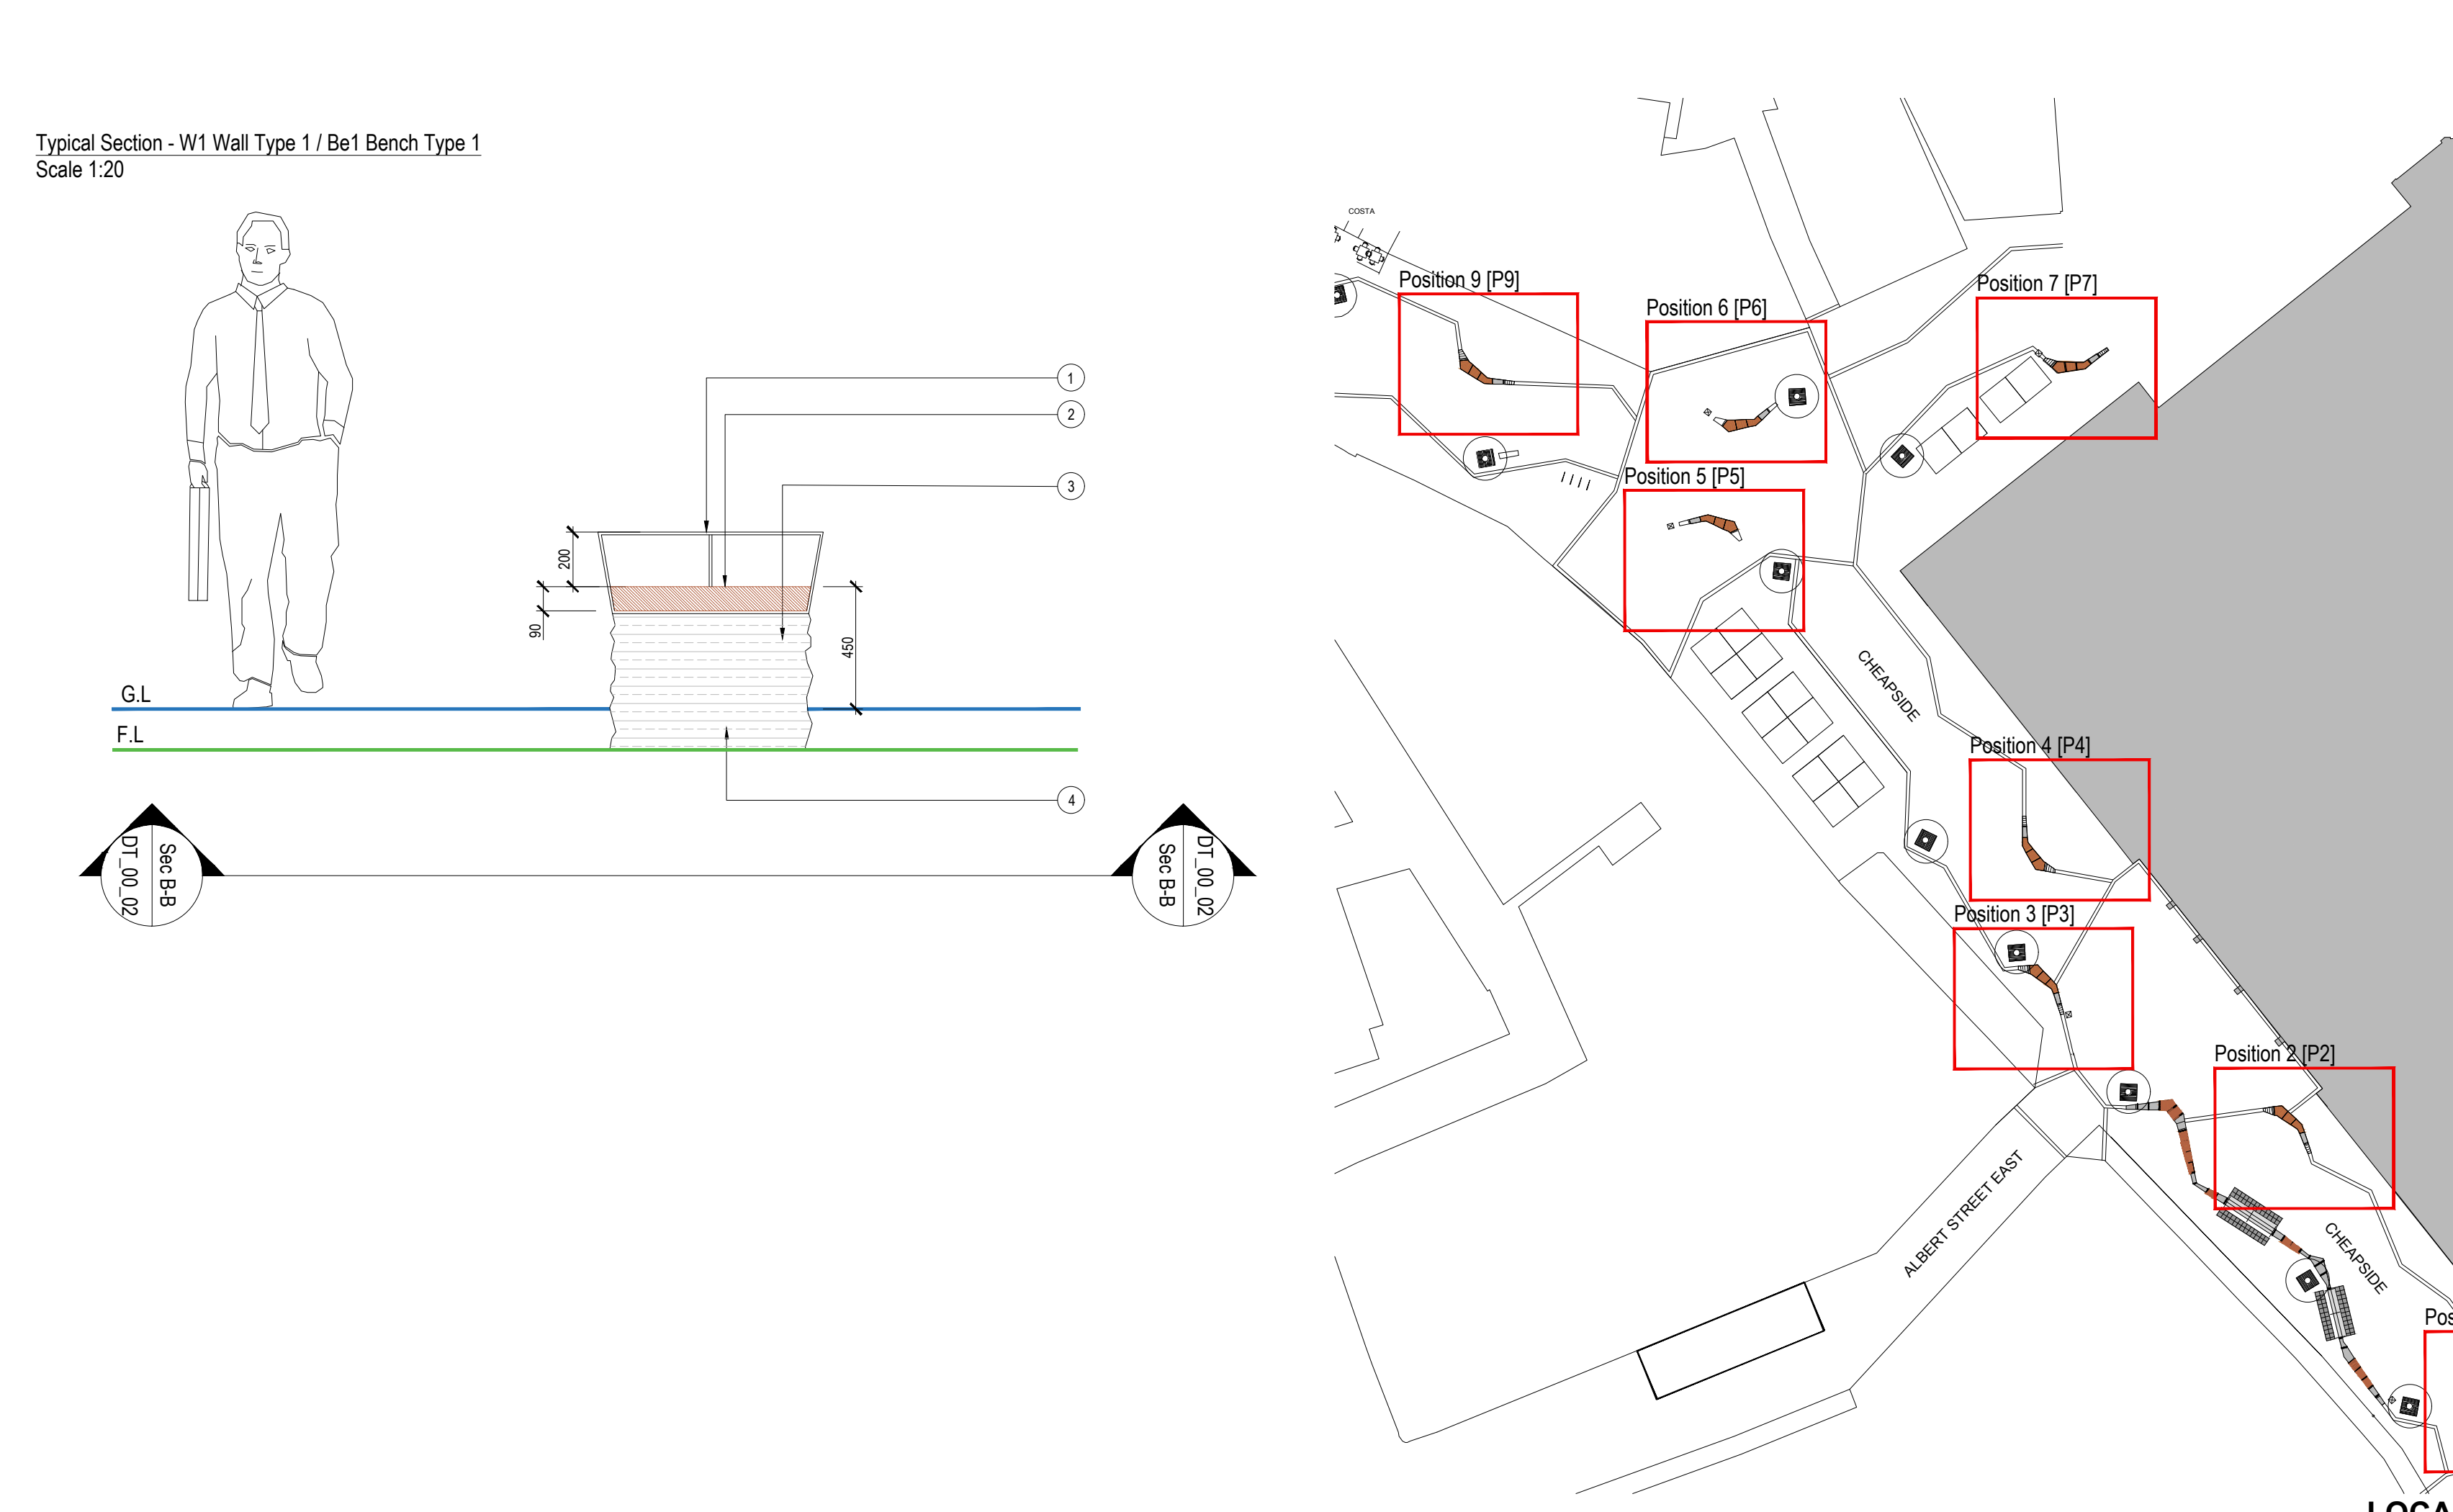
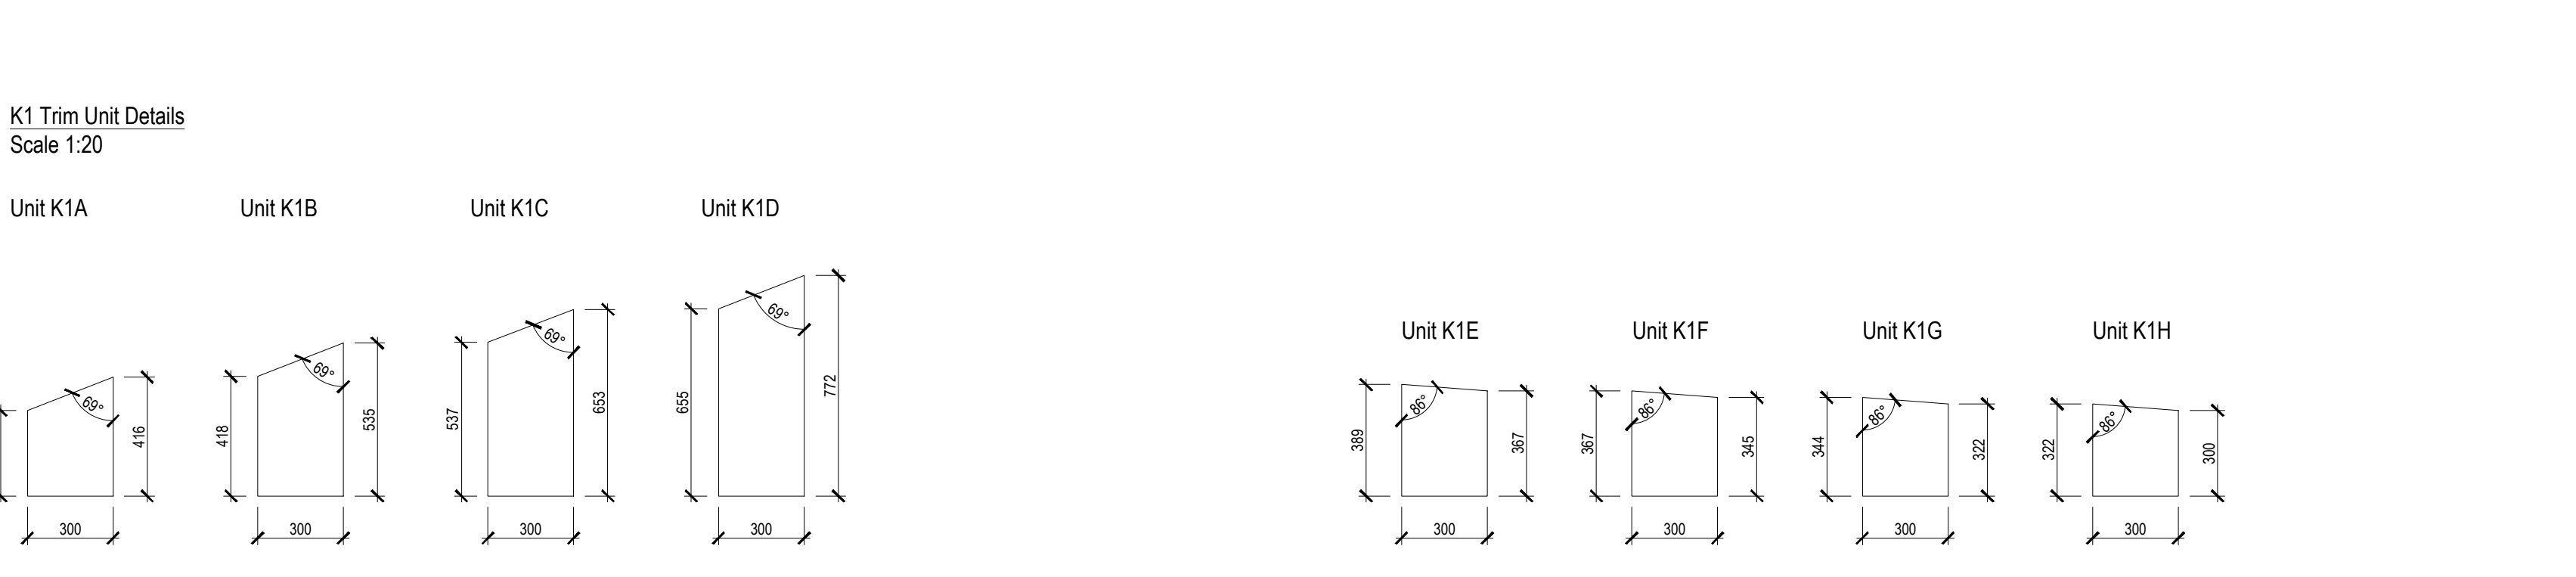
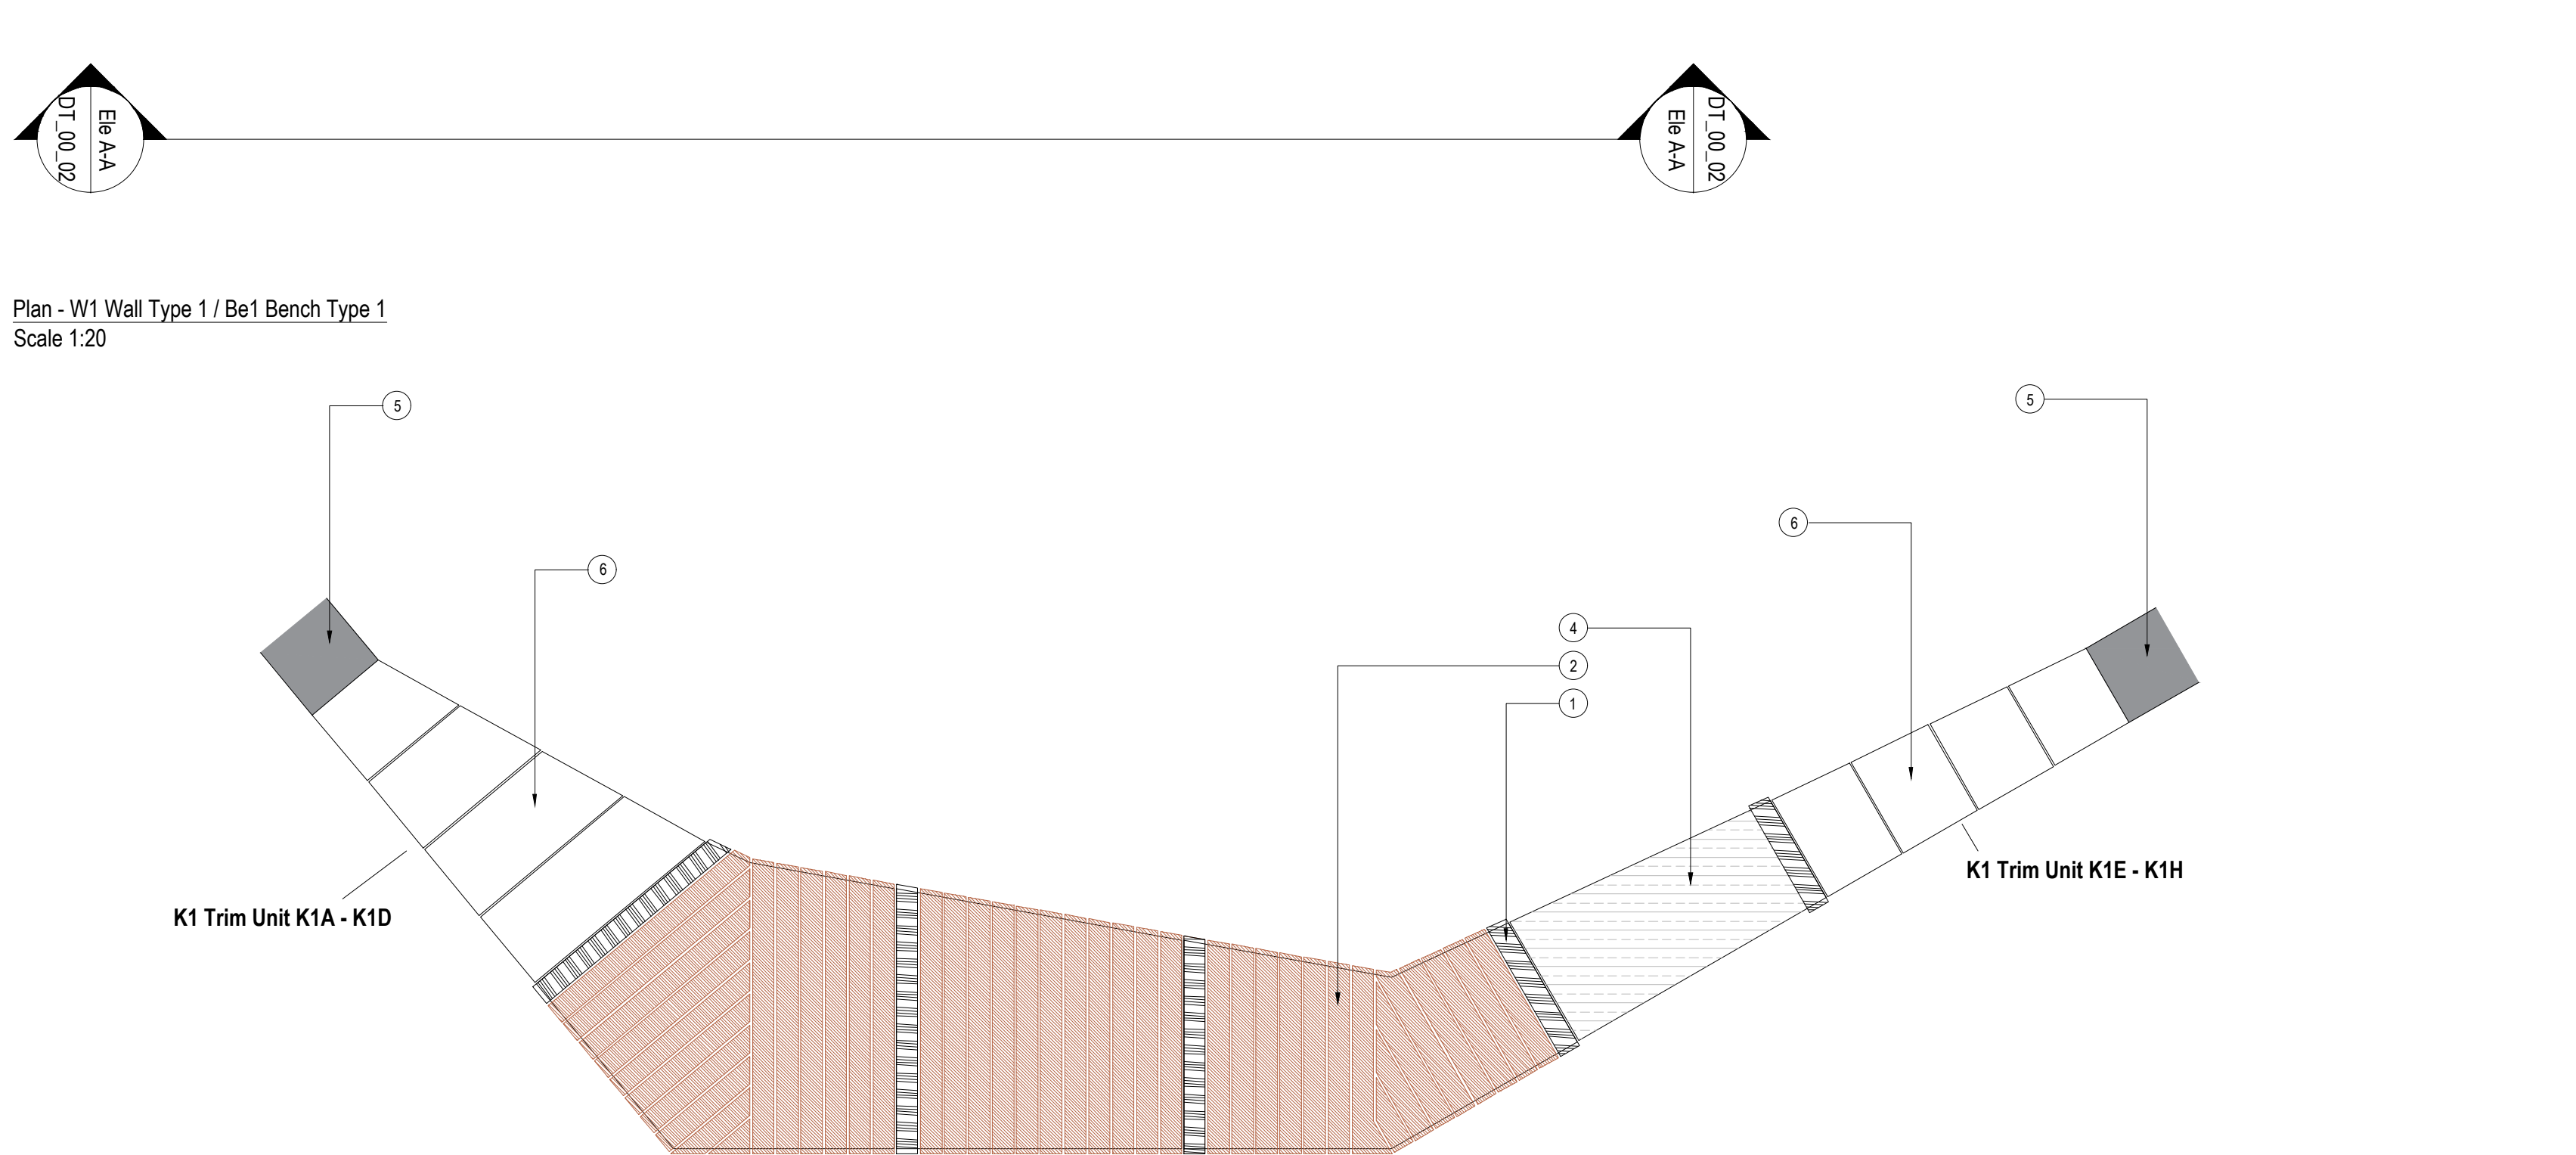


P1B2  475mm Height	P1B3  475mm Height	P1B4  475mm Height
P1B5  575mm Height	P2B8  615mm Height	P2B9  515mm Height
P2B10  515mm Height	P2B11  515mm Height	P3B14  575mm Height
P3B15  475mm Height	P3B16  475mm Height	P3B17  475mm Height
P4B20  575mm Height	P4B21  475mm Height	P4B22  475mm Height
P4B23  475mm Height	P5B26  475mm Height	P5B27  475mm Height

P5B28  475mm Height	P5B29  575mm Height	P6B32  425mm Height
P6B33  525mm Height	P6B34  525mm Height	P6B35  625mm Height
P7B38  510mm Height	P7B39  460mm Height	P7B40  460mm Height
P7B41  560mm Height	P9B50  435mm Height	P9B51  470mm Height
P9B52  520mm Height	P9B53  655mm Height	

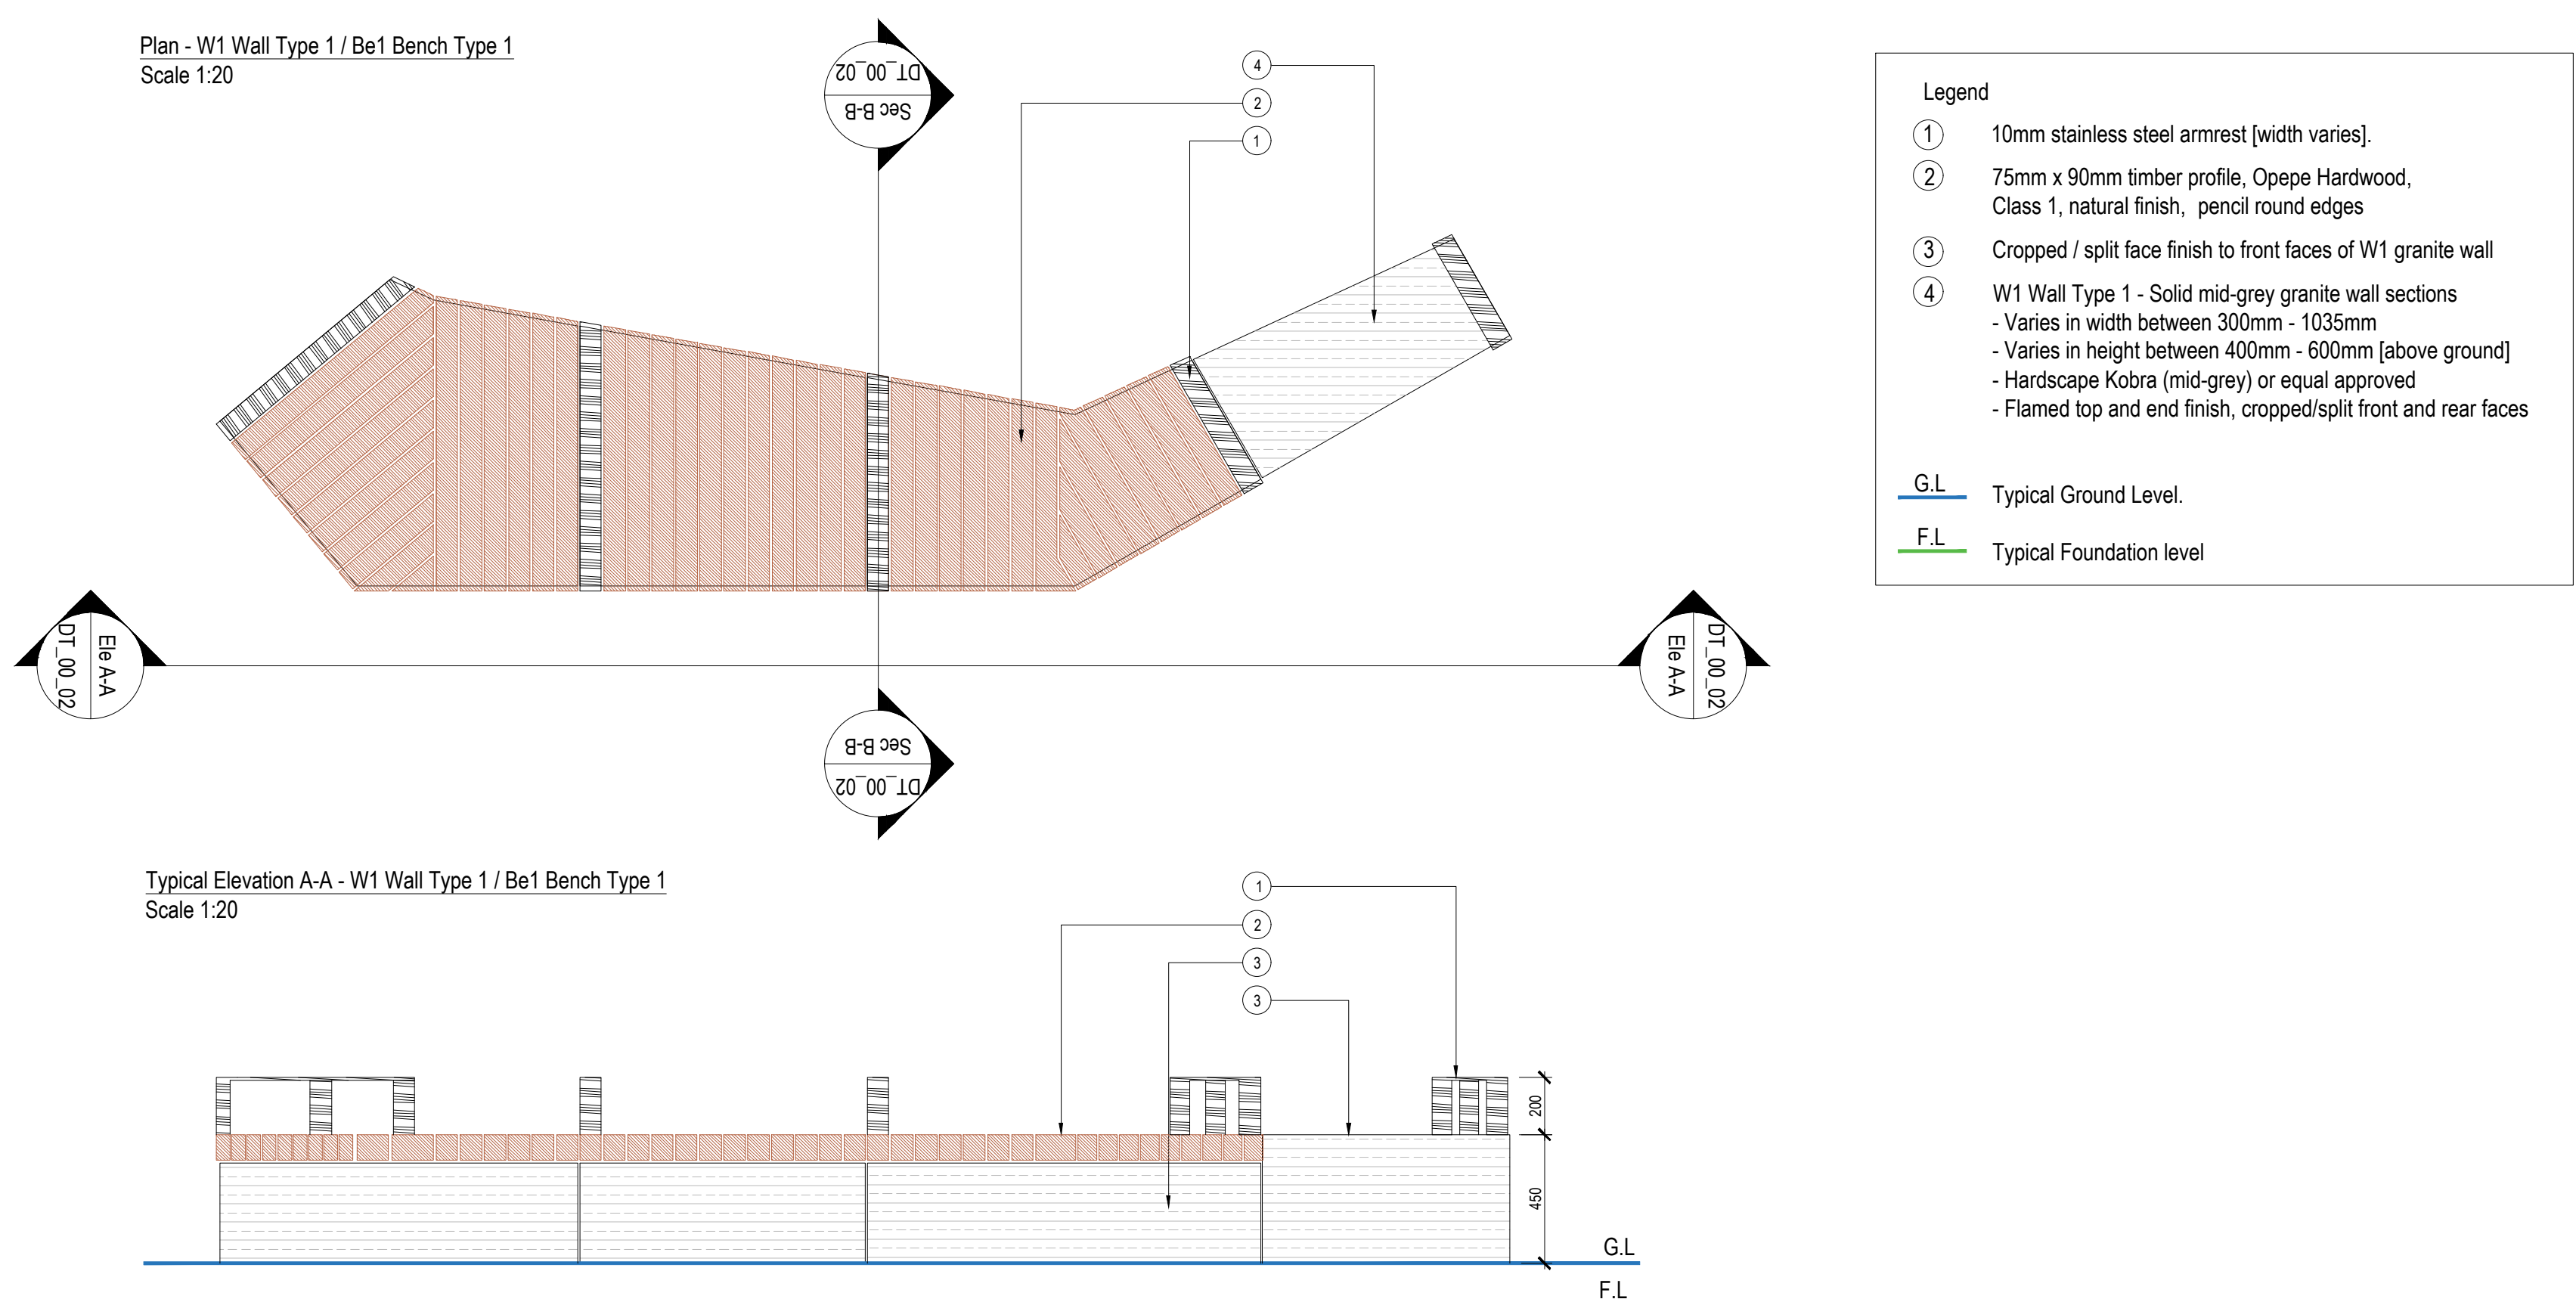

Notes:

- This drawing is copyright.
- Do not scale dimensions from this drawing.
- This drawing is to be used in conjunction with all other relevant drawings.
- All discrepancies on this drawing are to be reported to the architect.
- Do not modify any element of this drawing.
- Use drawing units for proposed/insert.

North Sign / Key Plan

The following external model files are included within this drawing:

DESIGN INTENT DRAWING ONLY

H	13/05/19	Details for end units to all bench positions outlined following client instruction. Details of trim paving shown.	DW	CL
G	24/05/19	Construction detail.	CL	CL
F	16/05/19	Wall and details for seat position 9 included.	DW	CL
E	17/12/18	Wall and details for seat position 7 shown.	DW	DNA
D	27/07/18	Wall and references changed for clarity. Additional units shown.	DW	DNA
C	16/07/18	Wall and details amended and added to. Additional drawings referenced.	DW	DNA
B	29/04/18	Removed tapered edges, added elevation and section drawings. Added armrest and amended detail of back to include 150mm.	CL	BS
A	16/04/18	Revised edges to typical sections with annotations.	CL	BS
Rev	Date	Revision Notes	CL	BS
Client / Contractor				

Intelligence Buildings Infrastructure

Project: BARNSELEY PUBLIC REALM

Drawing Title: SEAT UNIT TYPE Be1 DETAILS

Job Number: 51184
Drawing Originated Date: 19/03/2018
Scale: A4
Purpose: CONSTRUCTION

Drawing Number: BBTC_IBI_N3_L_G700_DT_00_02
Revision: H