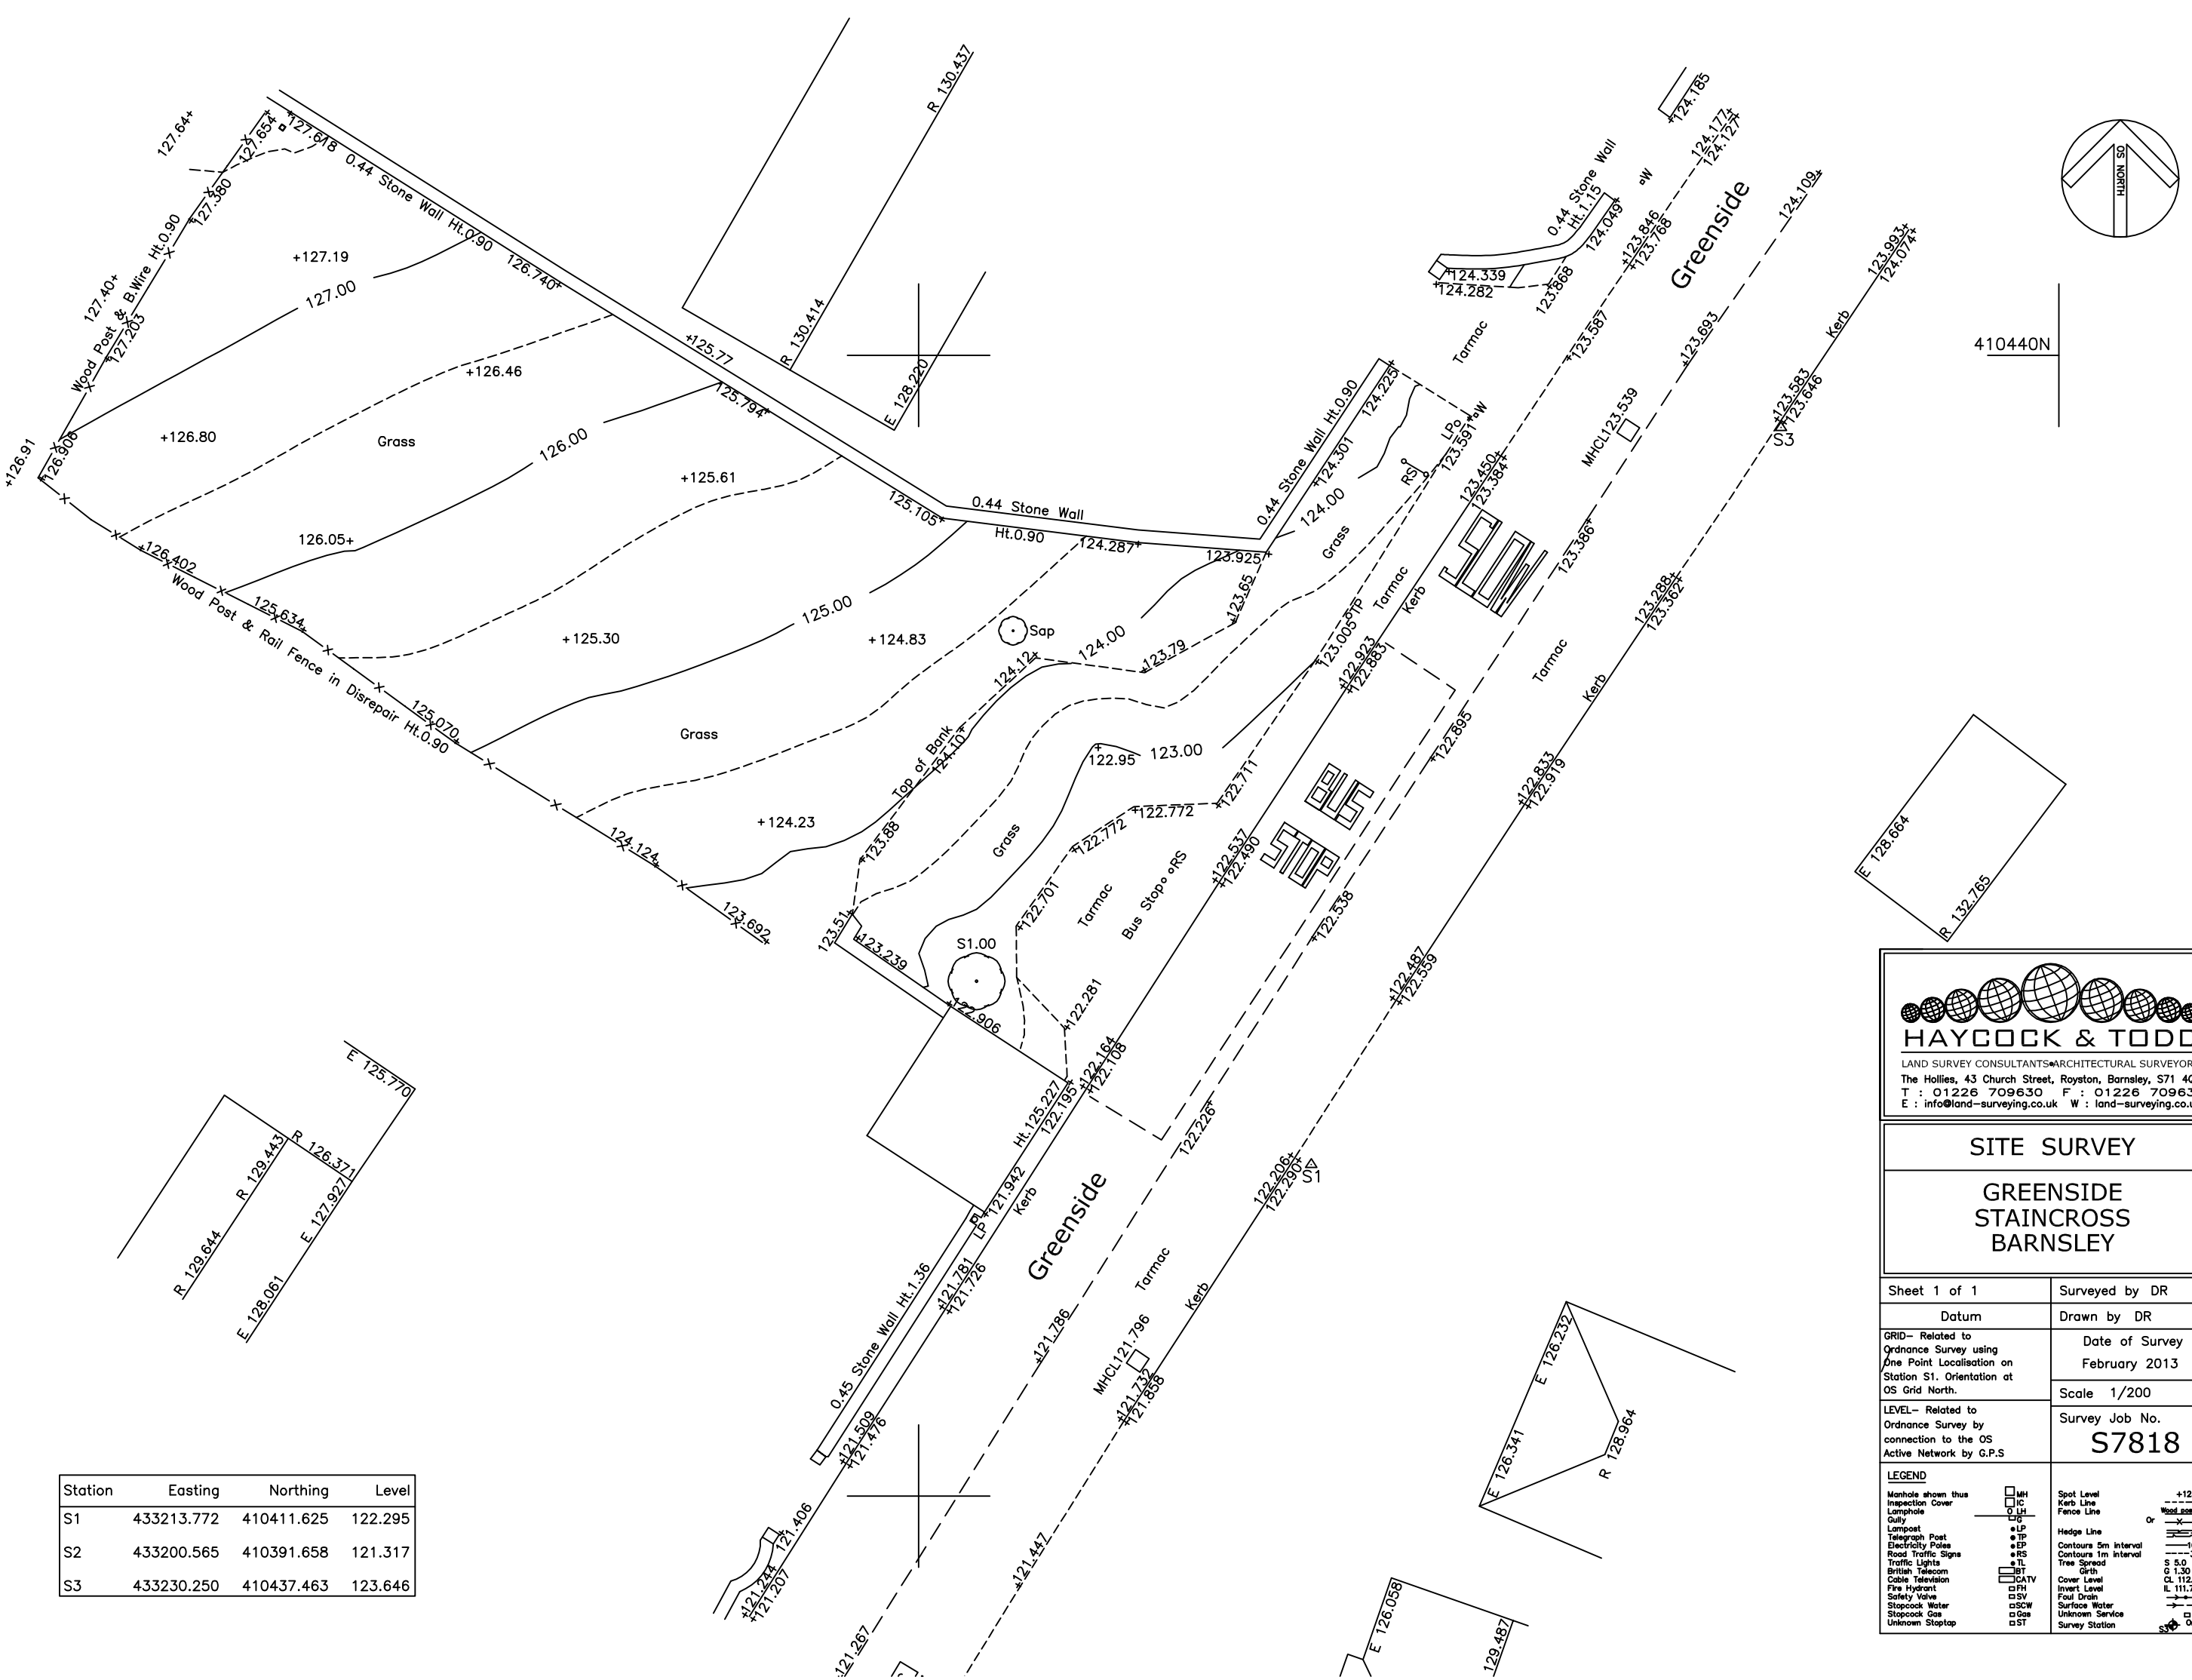


Station	Easting	Northing	Level
S1	433213.772	410411.625	122.295
S2	433200.565	410391.658	121.317
S3	433230.250	410437.463	123.646

HAYCOCK & TODD

LAND SURVEY CONSULTANTS • ARCHITECTURAL SURVEYORS

The Hollies, 43 Church Street, Royston, Barnsley, S71 4QU
T : 01226 709630 F : 01226 709631
E : info@land-surveying.co.uk W : land-surveying.co.uk

SITE SURVEY

GREENSIDE
STAINCROSS
BARNSLEY

Sheet 1 of 1	Surveyed by DR
Datum	Drawn by DR
GRID– Related to Ordnance Survey using One Point Localisation on Station S1. Orientation at OS Grid North.	Date of Survey February 2013
	Scale 1/200
LEVEL– Related to Ordnance Survey by connection to the OS Active Network by G.P.S	Survey Job No. S7818

LEGEND

Manhole shown thus MH
Inspection Cover IC
Lamphole LH
Gully G
Lamppost LP
Telegraph Post TP
Electricity Poles EP
Road Traffic Signs RS
Traffic Lights TL
British Telecom BT
Cable Television CATV
Fire Hydrant FH
Safety Valve SV
Stopcock Water SCW
Stopcock Gas Gas
Unknown Stoptap ST

Spot Level +123.562
Kerb Line
Fence Line Wood post & rail
Or –x–x–
Hedge Line
Contours 5m interval 105
Contours 1m interval 33
Tree Spread S 5.0
Girth G 1.30
Cover Level CL 112.335
Invert Level IL 111.733
Foul Drain
Surface Water
Unknown Service Serv
Survey Station S3 Or △S3