



Tree Data Schedule

Reference G = Group H = Hedge	Age & Species	Height (m)	Crown Ht (m)	Diameter (cm)			Scaled Tree Diagram (m)	Notes	Recommendations (Independent of any development proposals)		Vigour Physiological Condition	Amenity Value	
				W	N	E						Life Expectancy (yr)	Retention Category
									Priority	Inspect Freq (yr)			
T1	Semi-Mature Sycamore <i>Acer pseudoplatanus</i>	6.5	1	38 @ Base	3	3-5 2-5		Position: Adjacent north boundary. Form: Multiple-stemmed specimen. History: Occasional small pruning wounds. Defects: No significant defects observed. Other: Low quality, self-sown specimen.	No action required.		Moderate Good	Low 20-40	C
									n/a	3	Good		
T2	Semi-Mature Goat Willow <i>Salix caprea</i>	8	5-5	35	4	5 3-5		Position: Situated on third party land. Form: Multiple-stemmed specimen. History: No evidence of significant pruning. Defects: No significant defects observed. Other: Access prevented detailed inspection, dimensions estimated.	No action required.		Moderate Good	Low 40+	C
									n/a	3	Fair		
T3	Semi-Mature Silver Birch <i>Betula pendula</i>	10	6	12	1	2 1		Position: Situated on third party land. Form: Single stemmed and vertical with a sparse crown. History: No evidence of significant pruning. Defects: Deadwood throughout, low vigour. Other: Spindly specimen.	No action required.		Moderate Poor	Low <10	C -
									n/a	1	Fair		
T4	Semi-Mature Silver Birch <i>Betula pendula</i>	13	4	26	3-5 3-5	3-5		Position: Situated on third party land. Form: Twin-stemmed at 6m with a well-formed crown. History: No evidence of significant pruning. Defects: No significant defects observed. Other: Vegetation prevented detailed inspection, dimensions estimated.	No action required.		Moderate Good	Moderate 40+	B
									n/a	3	Good		
H5	Semi-Mature Leyland Cypress <i>X Cupressocyparis leylandii</i>	5-5	0	20	1 1	1		Position: Along roadside verge. Form: Hedge. History: No evidence of significant pruning. Defects: No significant defects observed.	No action required.		High Good	Moderate 40+	B
									n/a	3	Good		

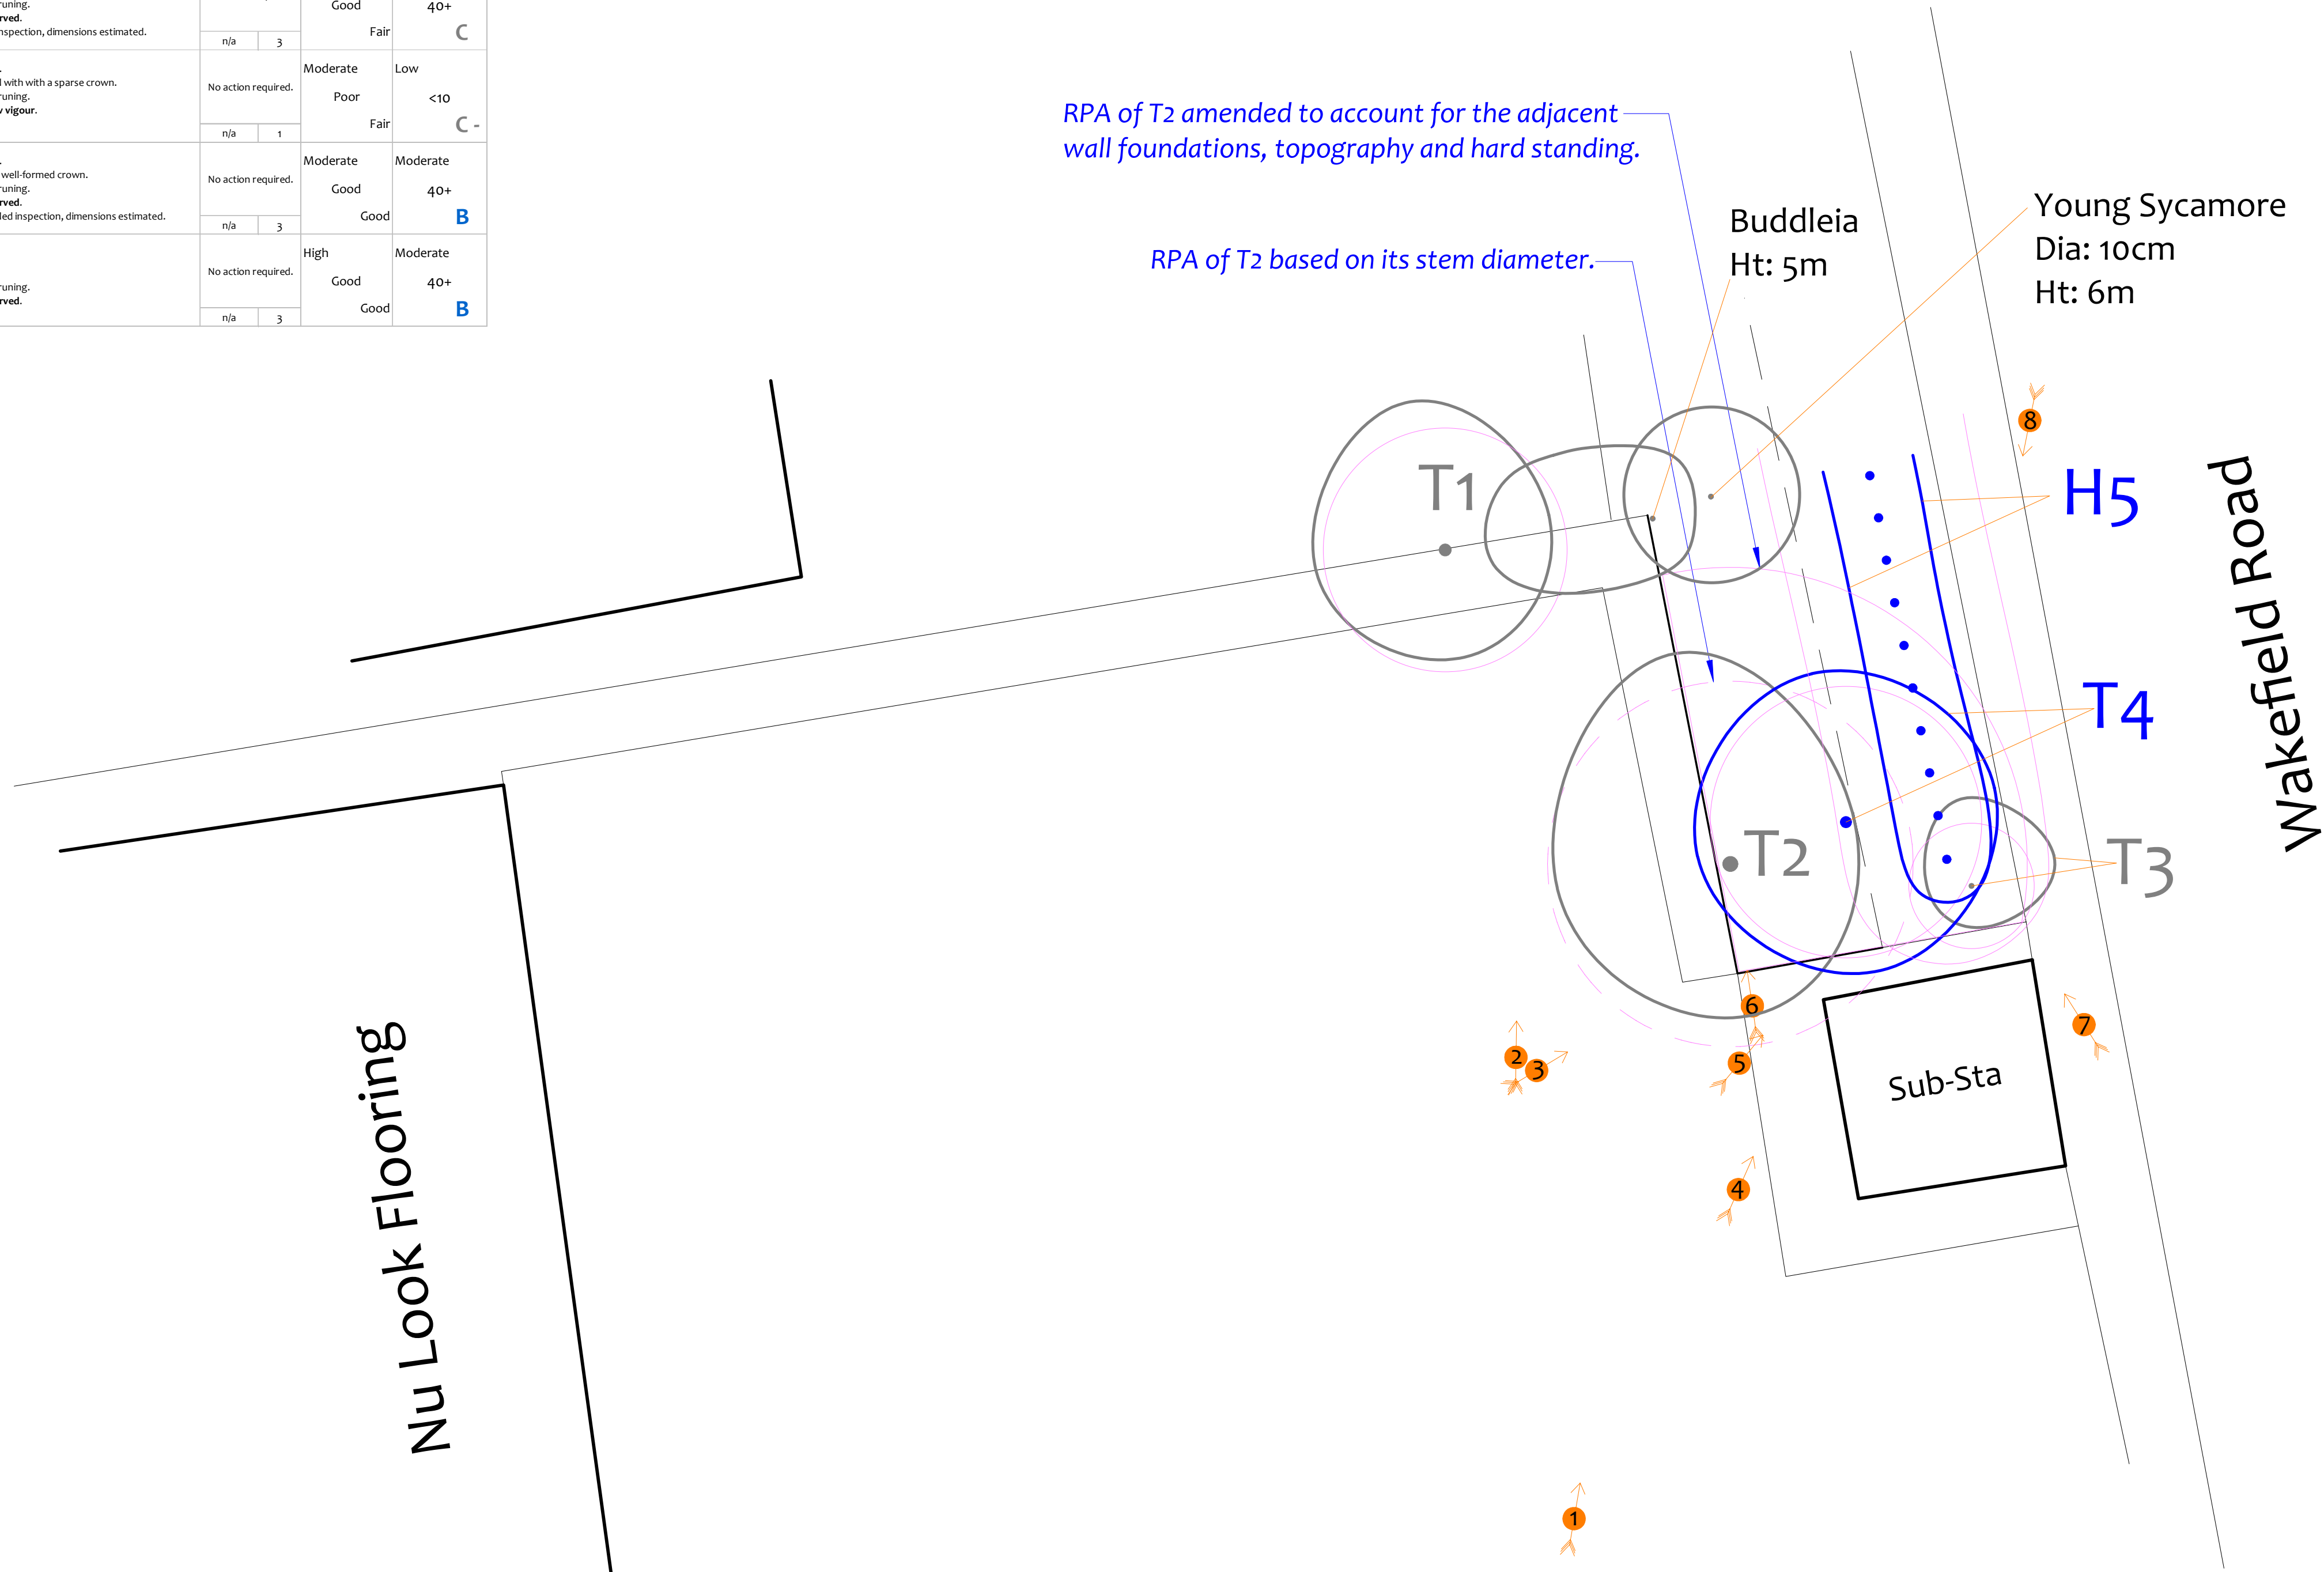

Drawing No:	CCL 12001 / TCP Rev: 1
Title:	Tree Constraints Plan (Existing Layout)
Site:	Nu Look Flooring, Wakefield Road Barnsley, S71 1NU
Scale:	0 5 10m 1:1500
Paper Size:	A1

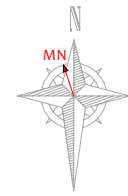


Tree Retention Categories Stems & canopies shown	
	Category A tree
	Category B tree
	Category C tree
	Category U tree

	Trees of high quality with an estimated life expectancy of 40+ years. Usually large trees with significant presence or smaller trees with excellent form. Retention of these trees is highly desirable.
	Trees of moderate quality with a life expectancy of 20+ years. Usually maturing trees, or younger trees with good form. Retention of these trees is desirable though less than Category A trees.
	Unremarkable trees of low quality and merit. Individual specimens are not considered to be a material planning consideration.
	Trees unsuitable for retention due to their very poor condition.

Tree Constraints Plan

Status: Final

	B5 5837 Root Protection Area (radius = 1xstem diameter)	
	Root Protection Area needing amendment due to site conditions, e.g. presence of existing road or building.	
	Root Protection Area having been amended to account for site conditions	
T1 = Tree No 1	G2 = Group No 2	H3 = Hedge No 3

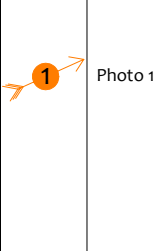

MN = Measured North:

Canopy spreads are sometimes measured to an approximate N defined by site features. Often more accurate, especially where rows of trees are not aligned N-S or E-W.

Tree Ref.	Species	Height (m)	Root Protection Area		
			Radius (m)	m ²	Square (m)
T1	Sycamore	6.5	2.8	25	5.0
T2	Goat Willow	8	4.2	55	7.4
T3	Silver Birch	10	1.4	7	2.6
T4	Silver Birch	13	3.1	31	5.5
H5	Leyland Cypress	5.5	2.4	18	4.3