


SECTION 3




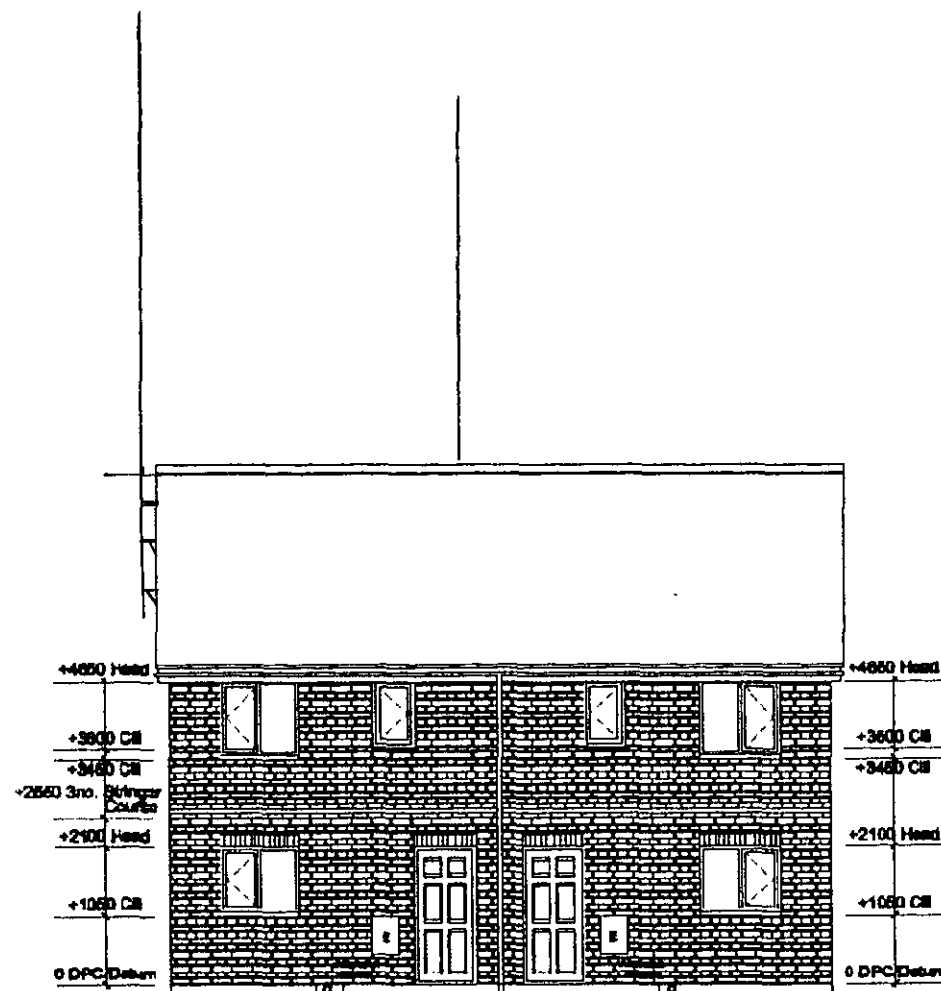

763 (as)

Front Elevation


763 (opp)

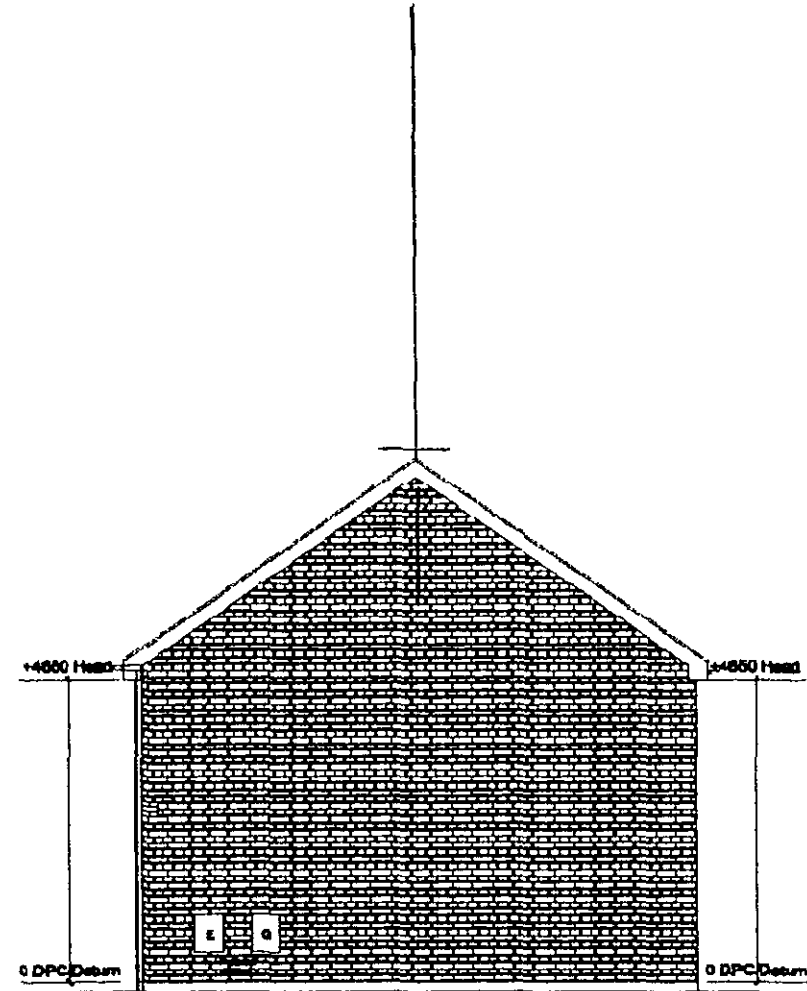



763 (opp)

Side Elevation


Scale 1:100

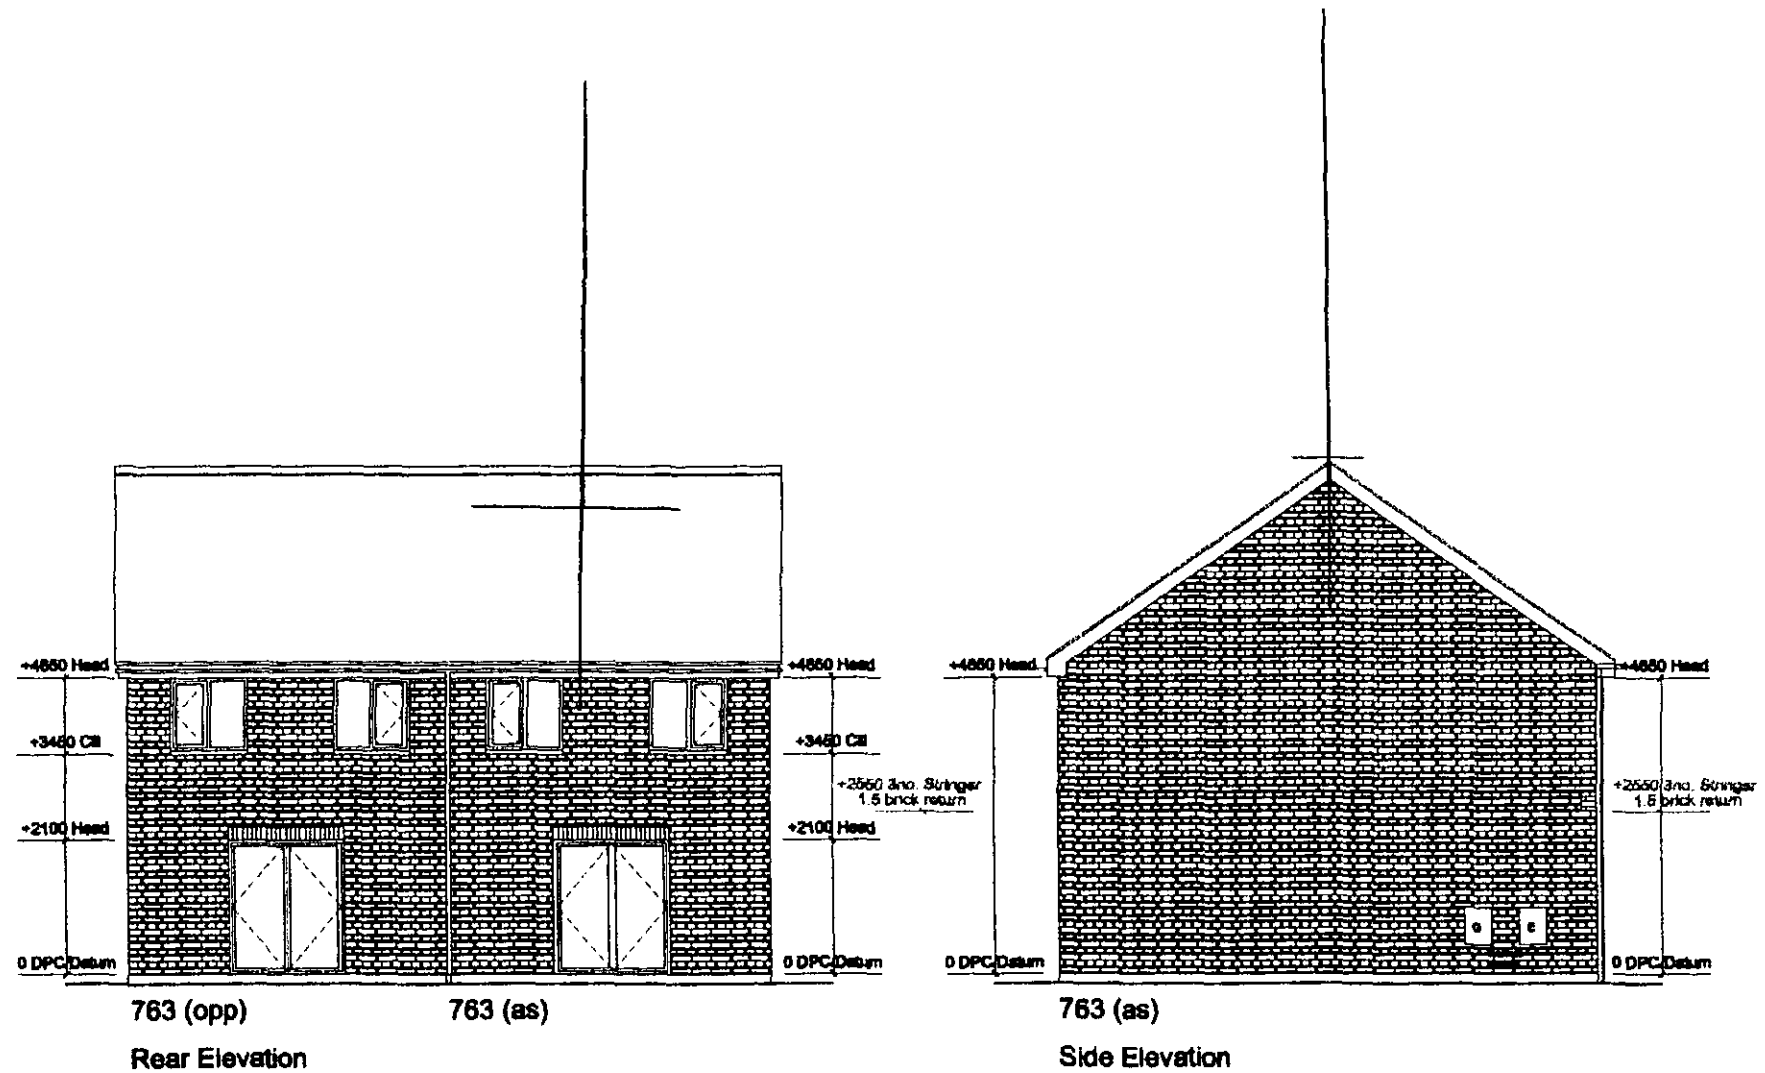

Scale 1:100

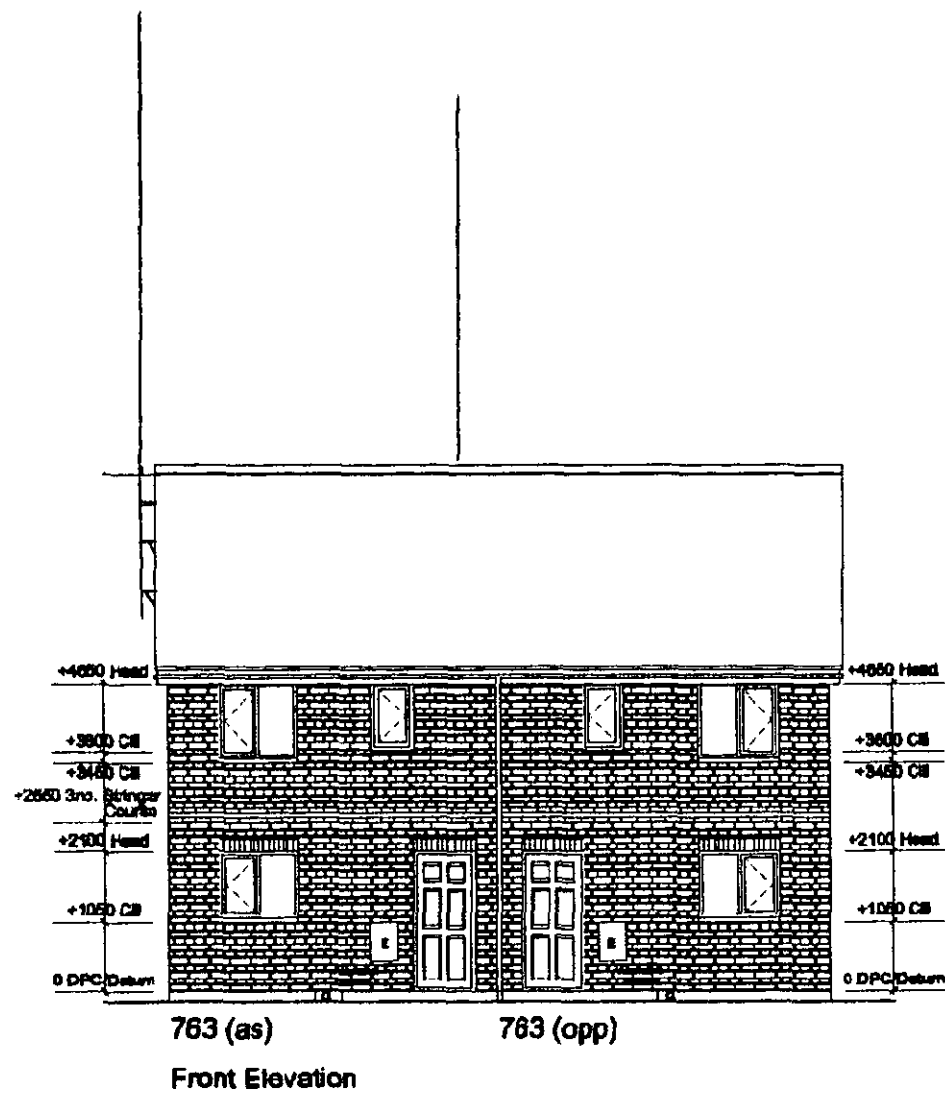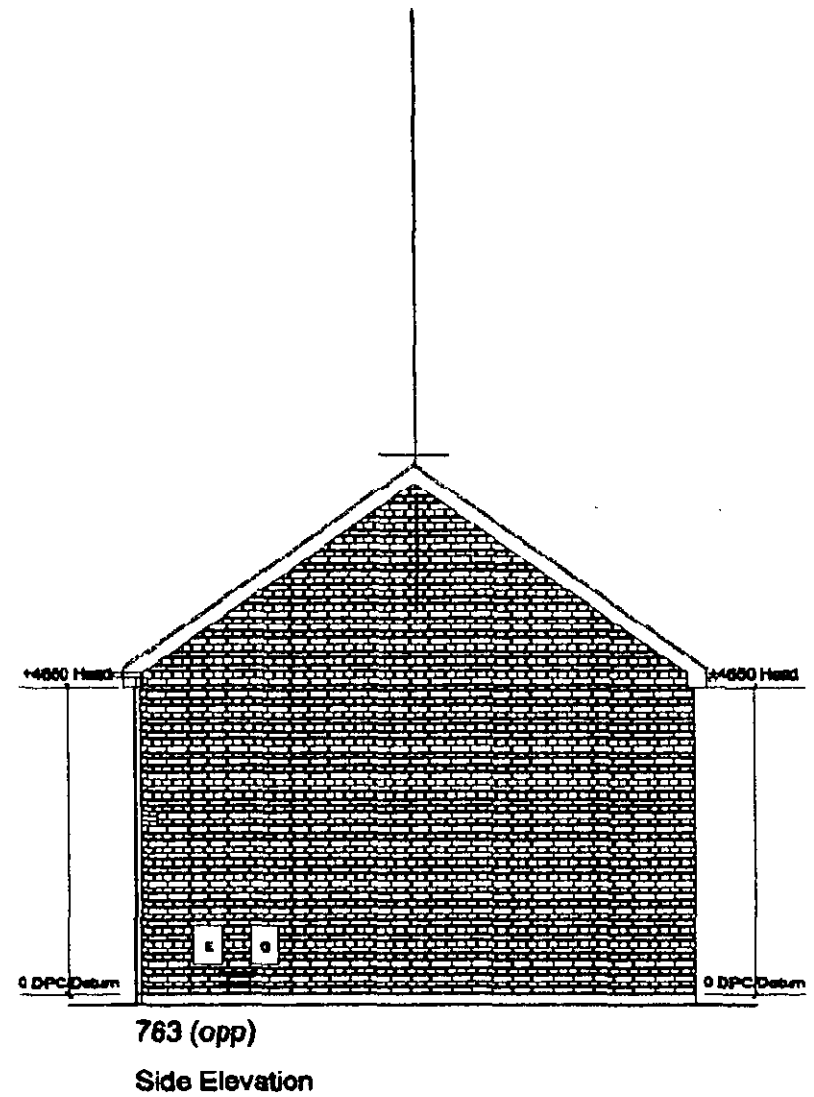

Scale 1:100

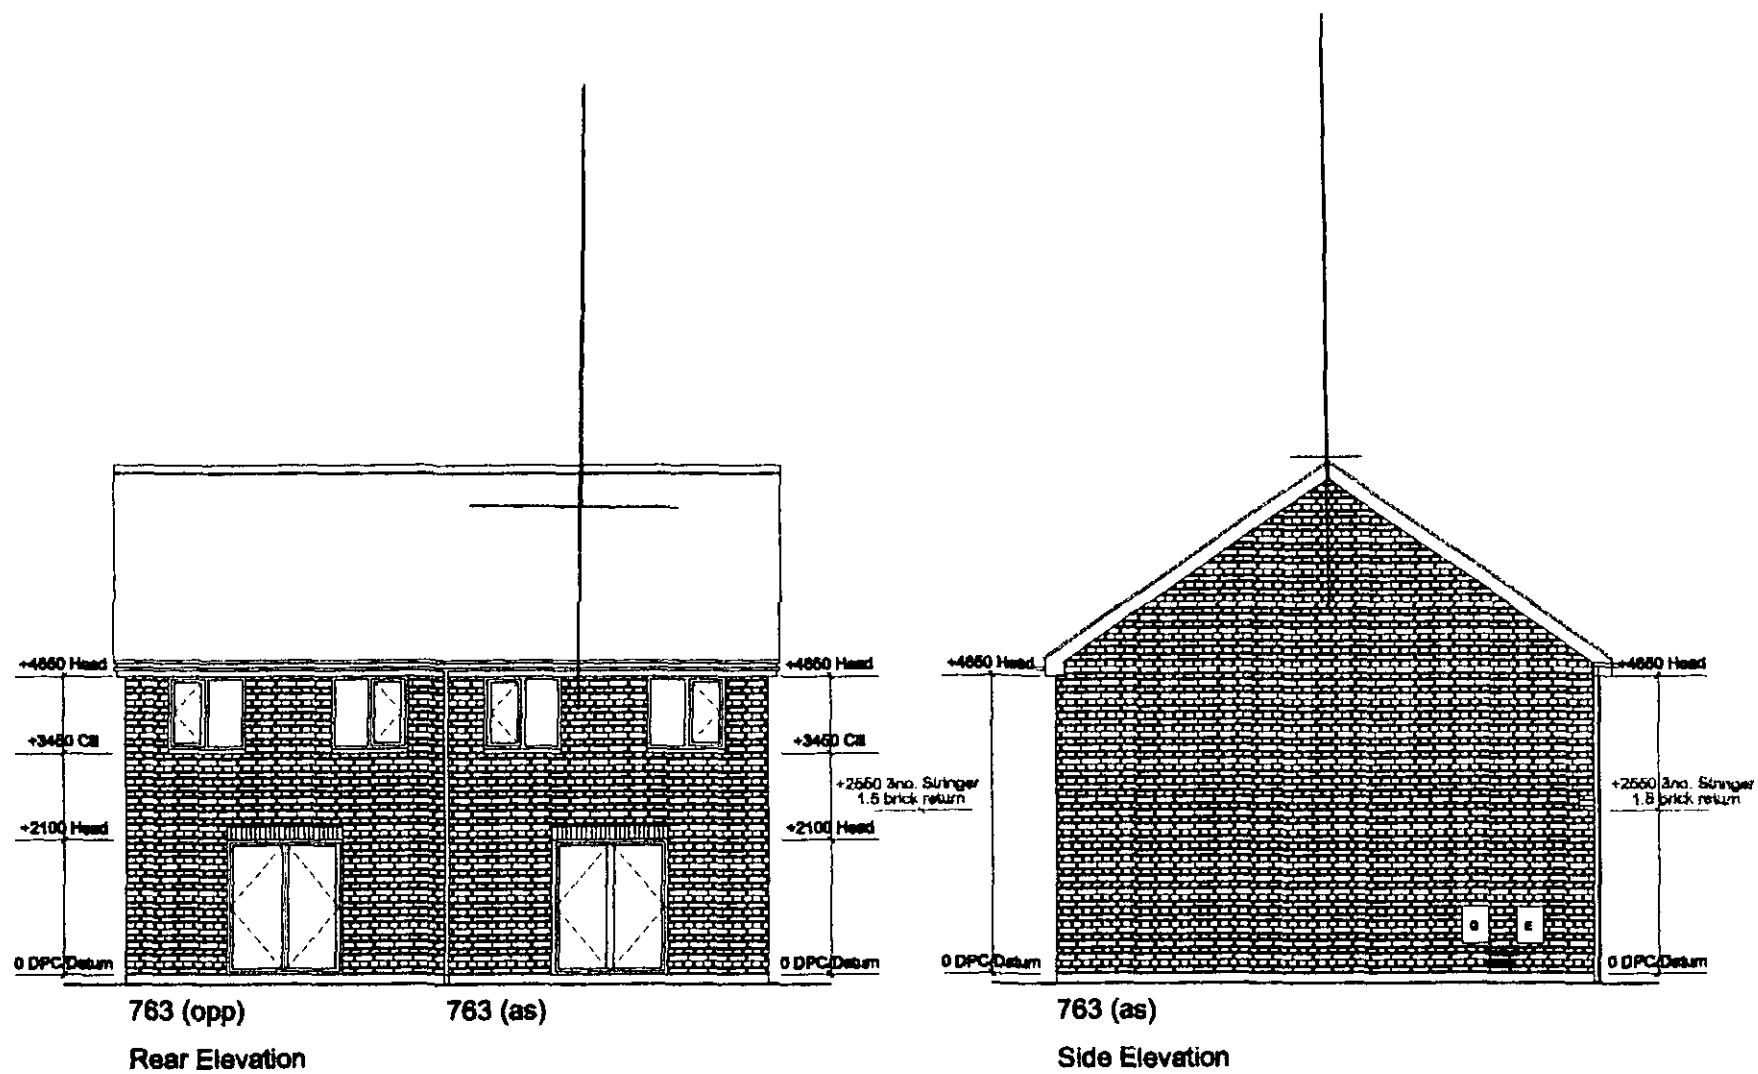

Scale 1:100

Google maps

To see all the details that are visible on the screen, use the "Print" link next to the map.

[Get Directions](#) [My Maps](#)

[Print](#) [Send](#) [Link](#)



