


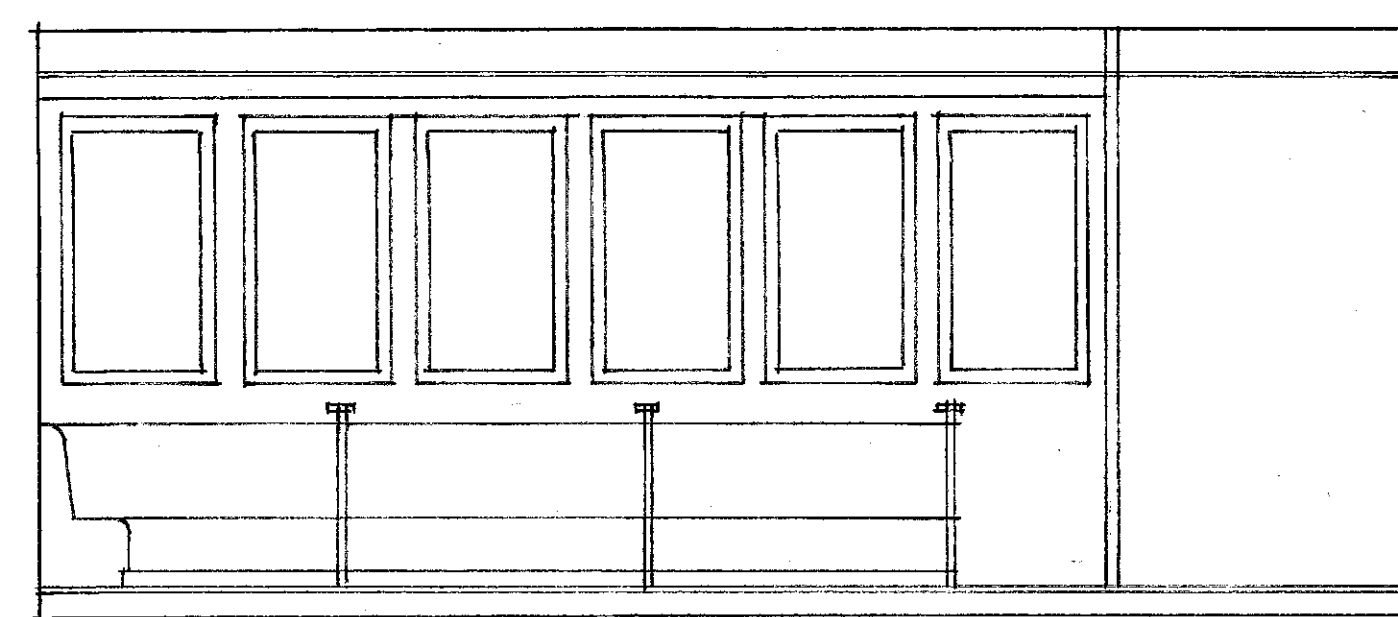


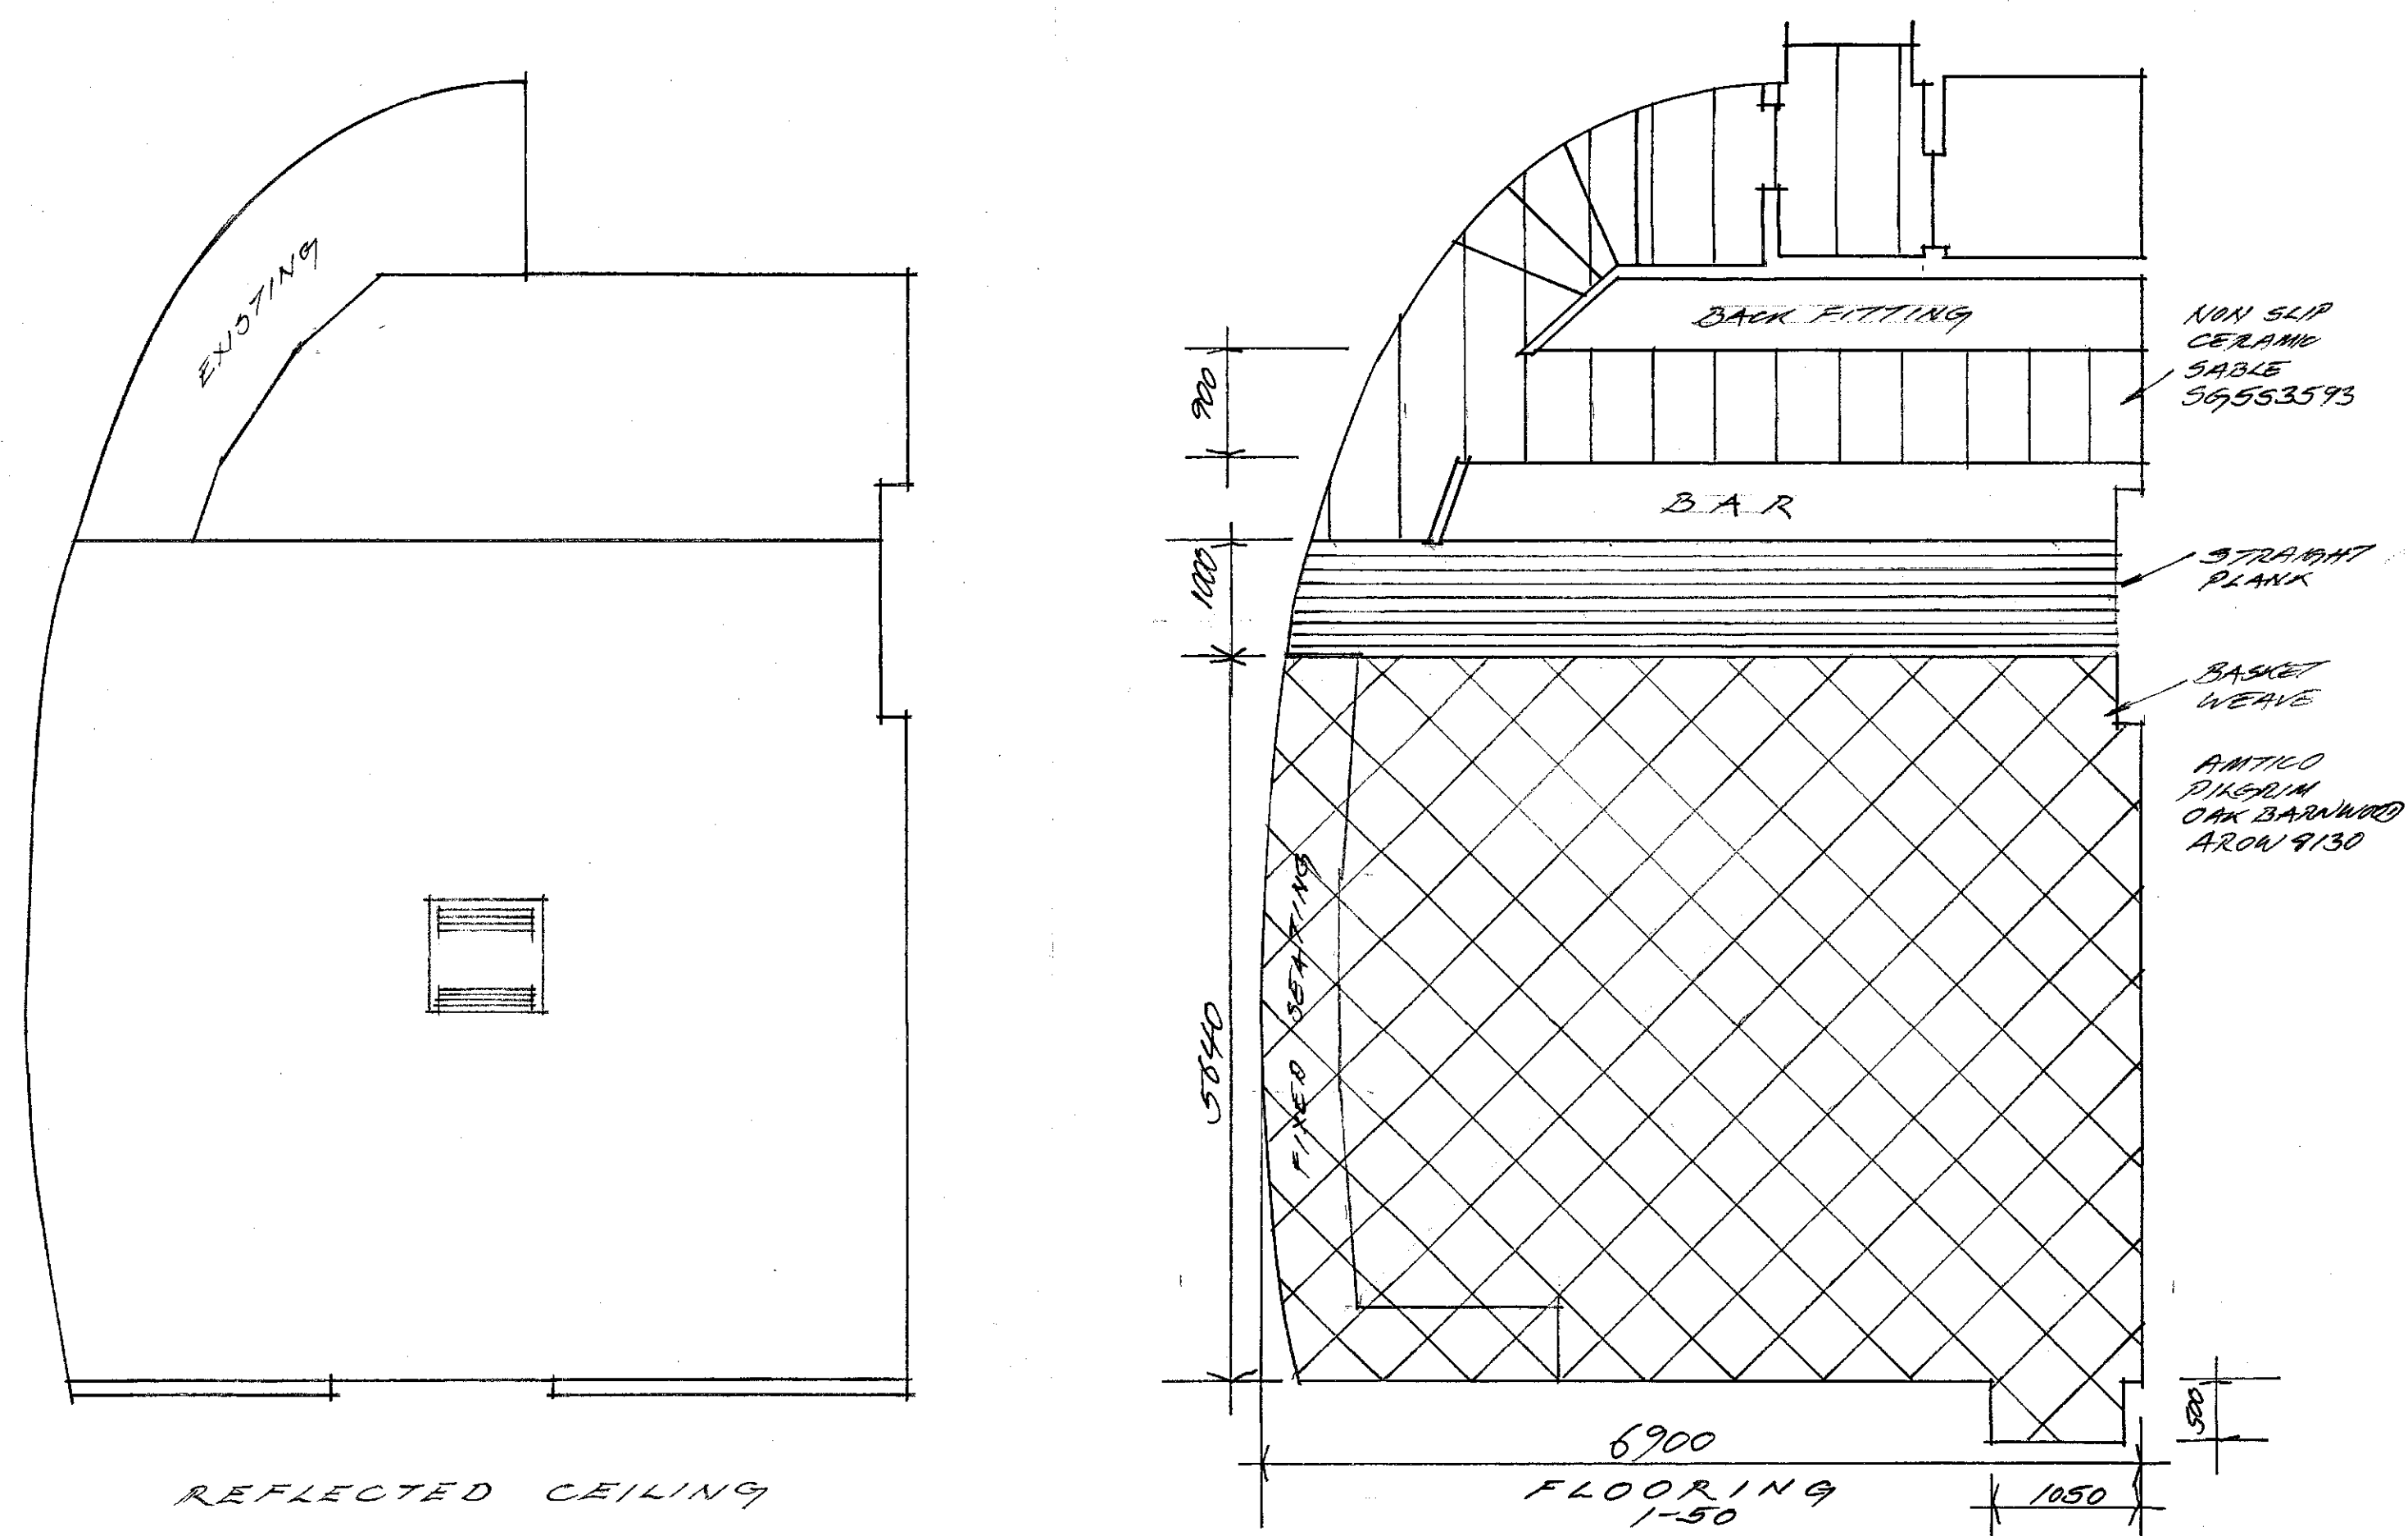


ELEVATION A

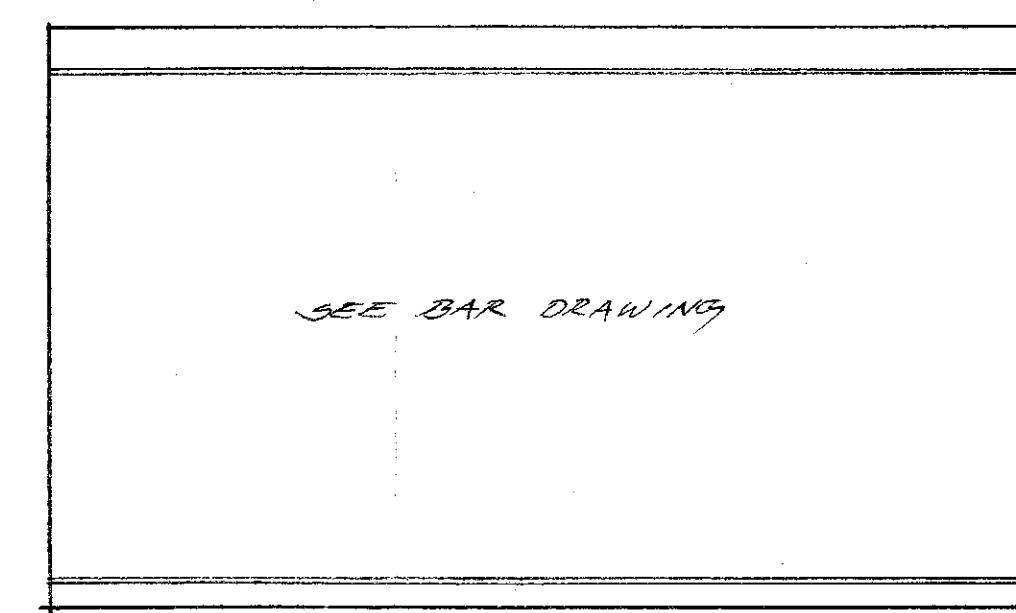

ELEVATION B

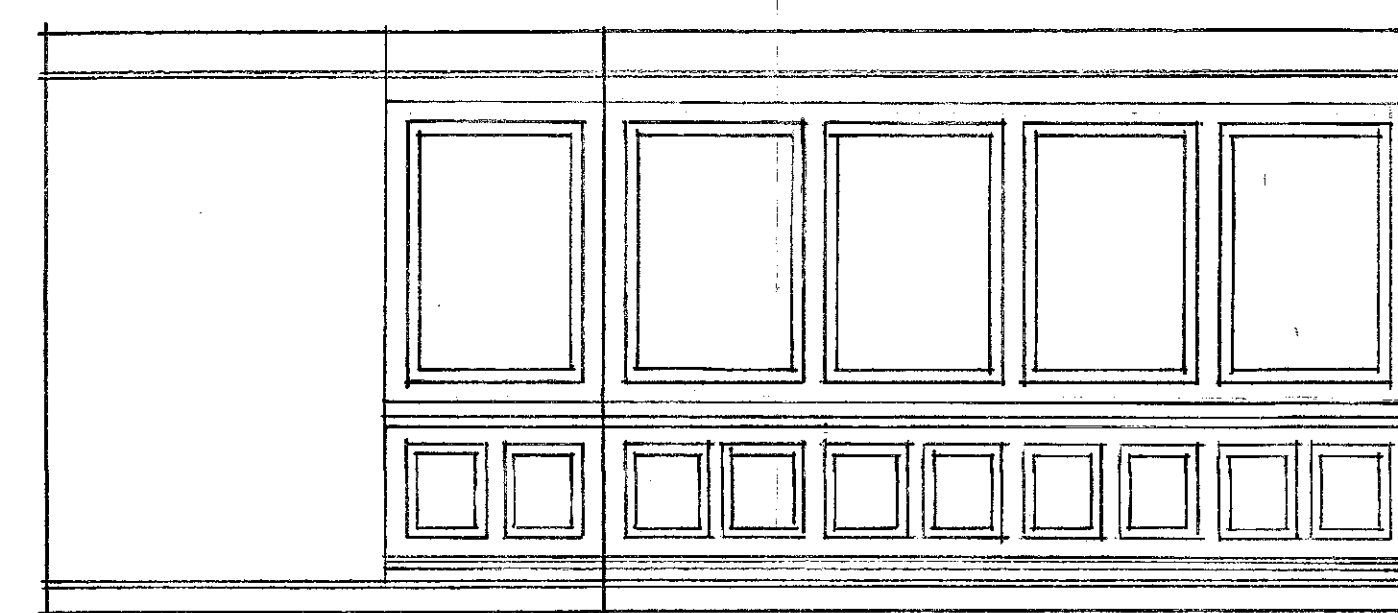


ELEVATION C

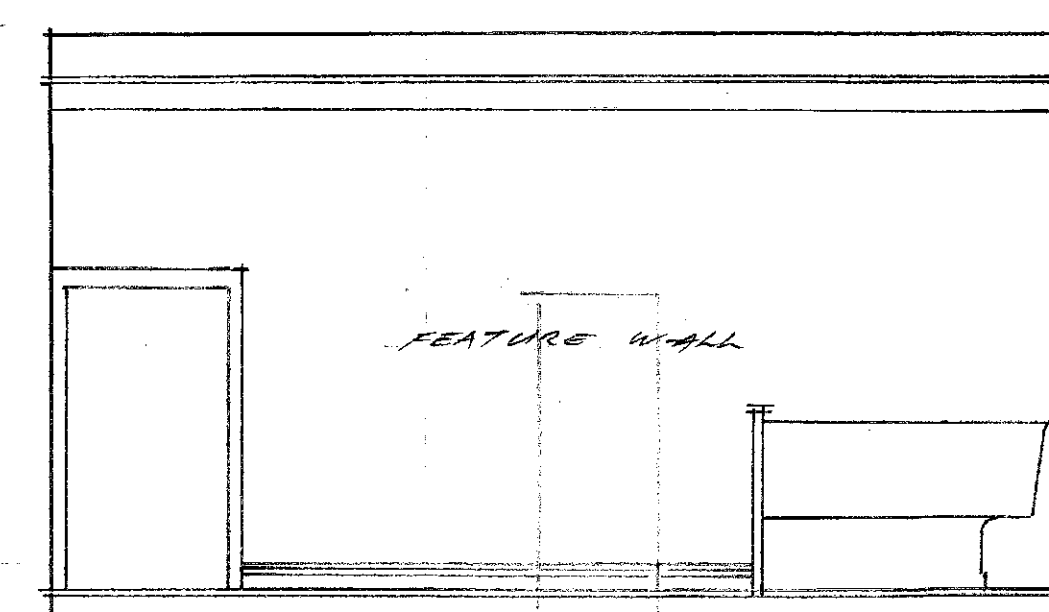

ELEVATION D


- A. ANDY THORNTON STORM WALL LIGHTS
- B. ANTIQUE BRASS ATAGALLI
- C. SMALL SATE BLACK
- D. DIRECTIONAL DOWNLIGHTS
- E. ILLUMINATED BOTTLE SHelves
- F. DIRECTIONAL DOWNLIGHTS
- G. ILLUMINATED BIRDBATHS
- SWITCH PLATES ANTIQUE BRASS

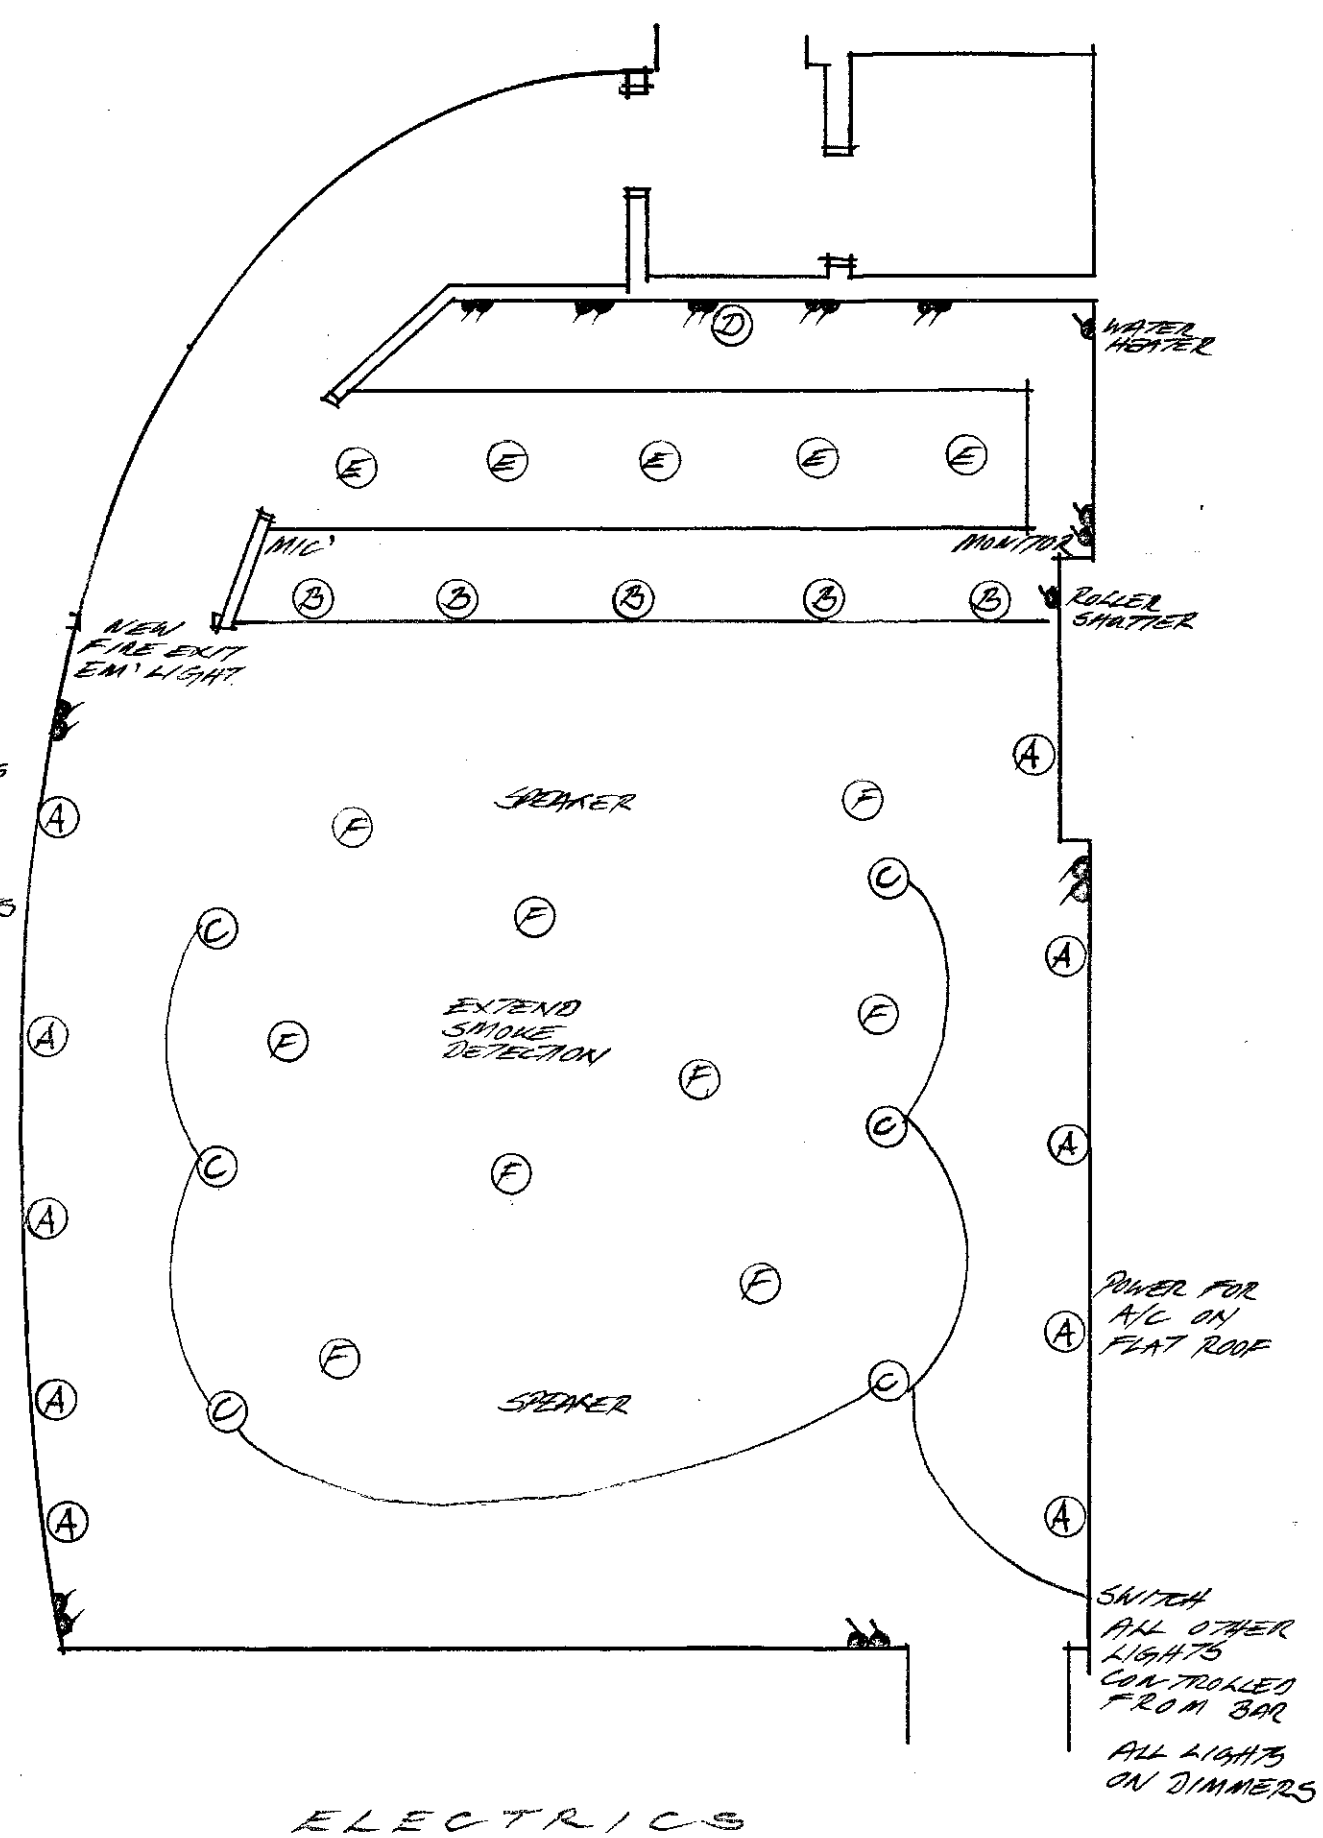

Do not scale
Report all changes and omissions to designer
Dimensions to be checked before fabrication


JOHN GOODYEAR & COMPANY LTD
Interior & Architectural Design
128A Genn Lane, Worsbrough, Barnsley,
South Yorkshire, England, S70 6NW
Tel: +44(0)1226 201503 & 07764947492
Email: design@johngoodyear.co.uk
www.johngoodyear.co.uk

Job Title
Lamproom Barnsley
Drawing Title
Reflected Ceiling, Floor, Electrical and Wall Elevations
Scale
1:50
Date
January 2019
Revision
Lamp 05-01-19

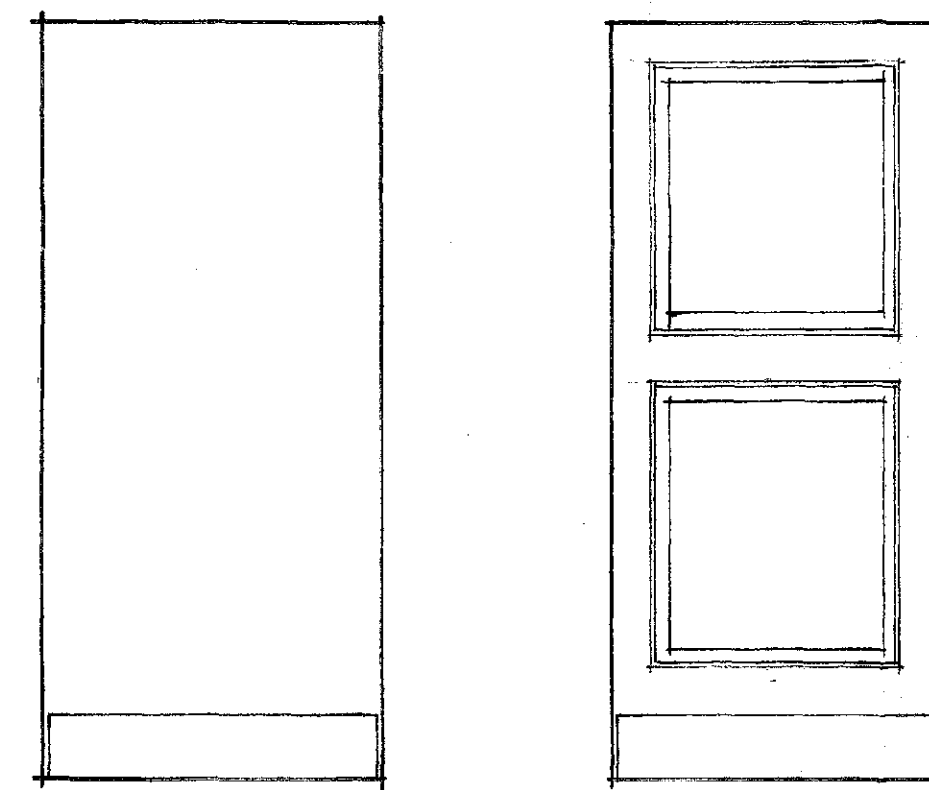

W


X

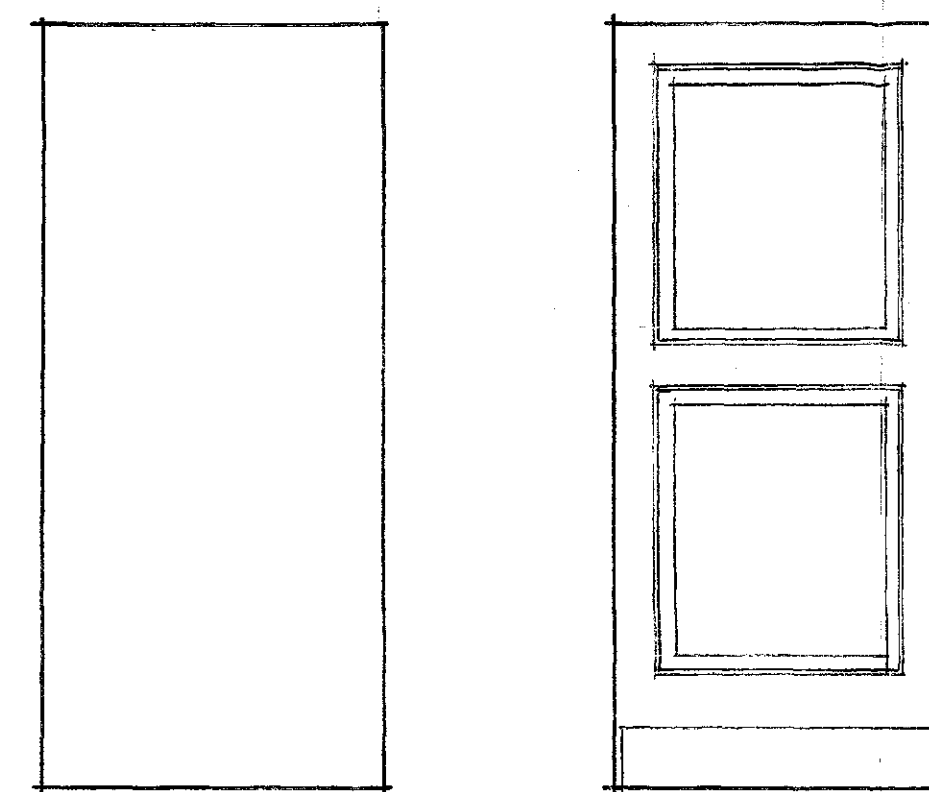



Y

Z

DOORS

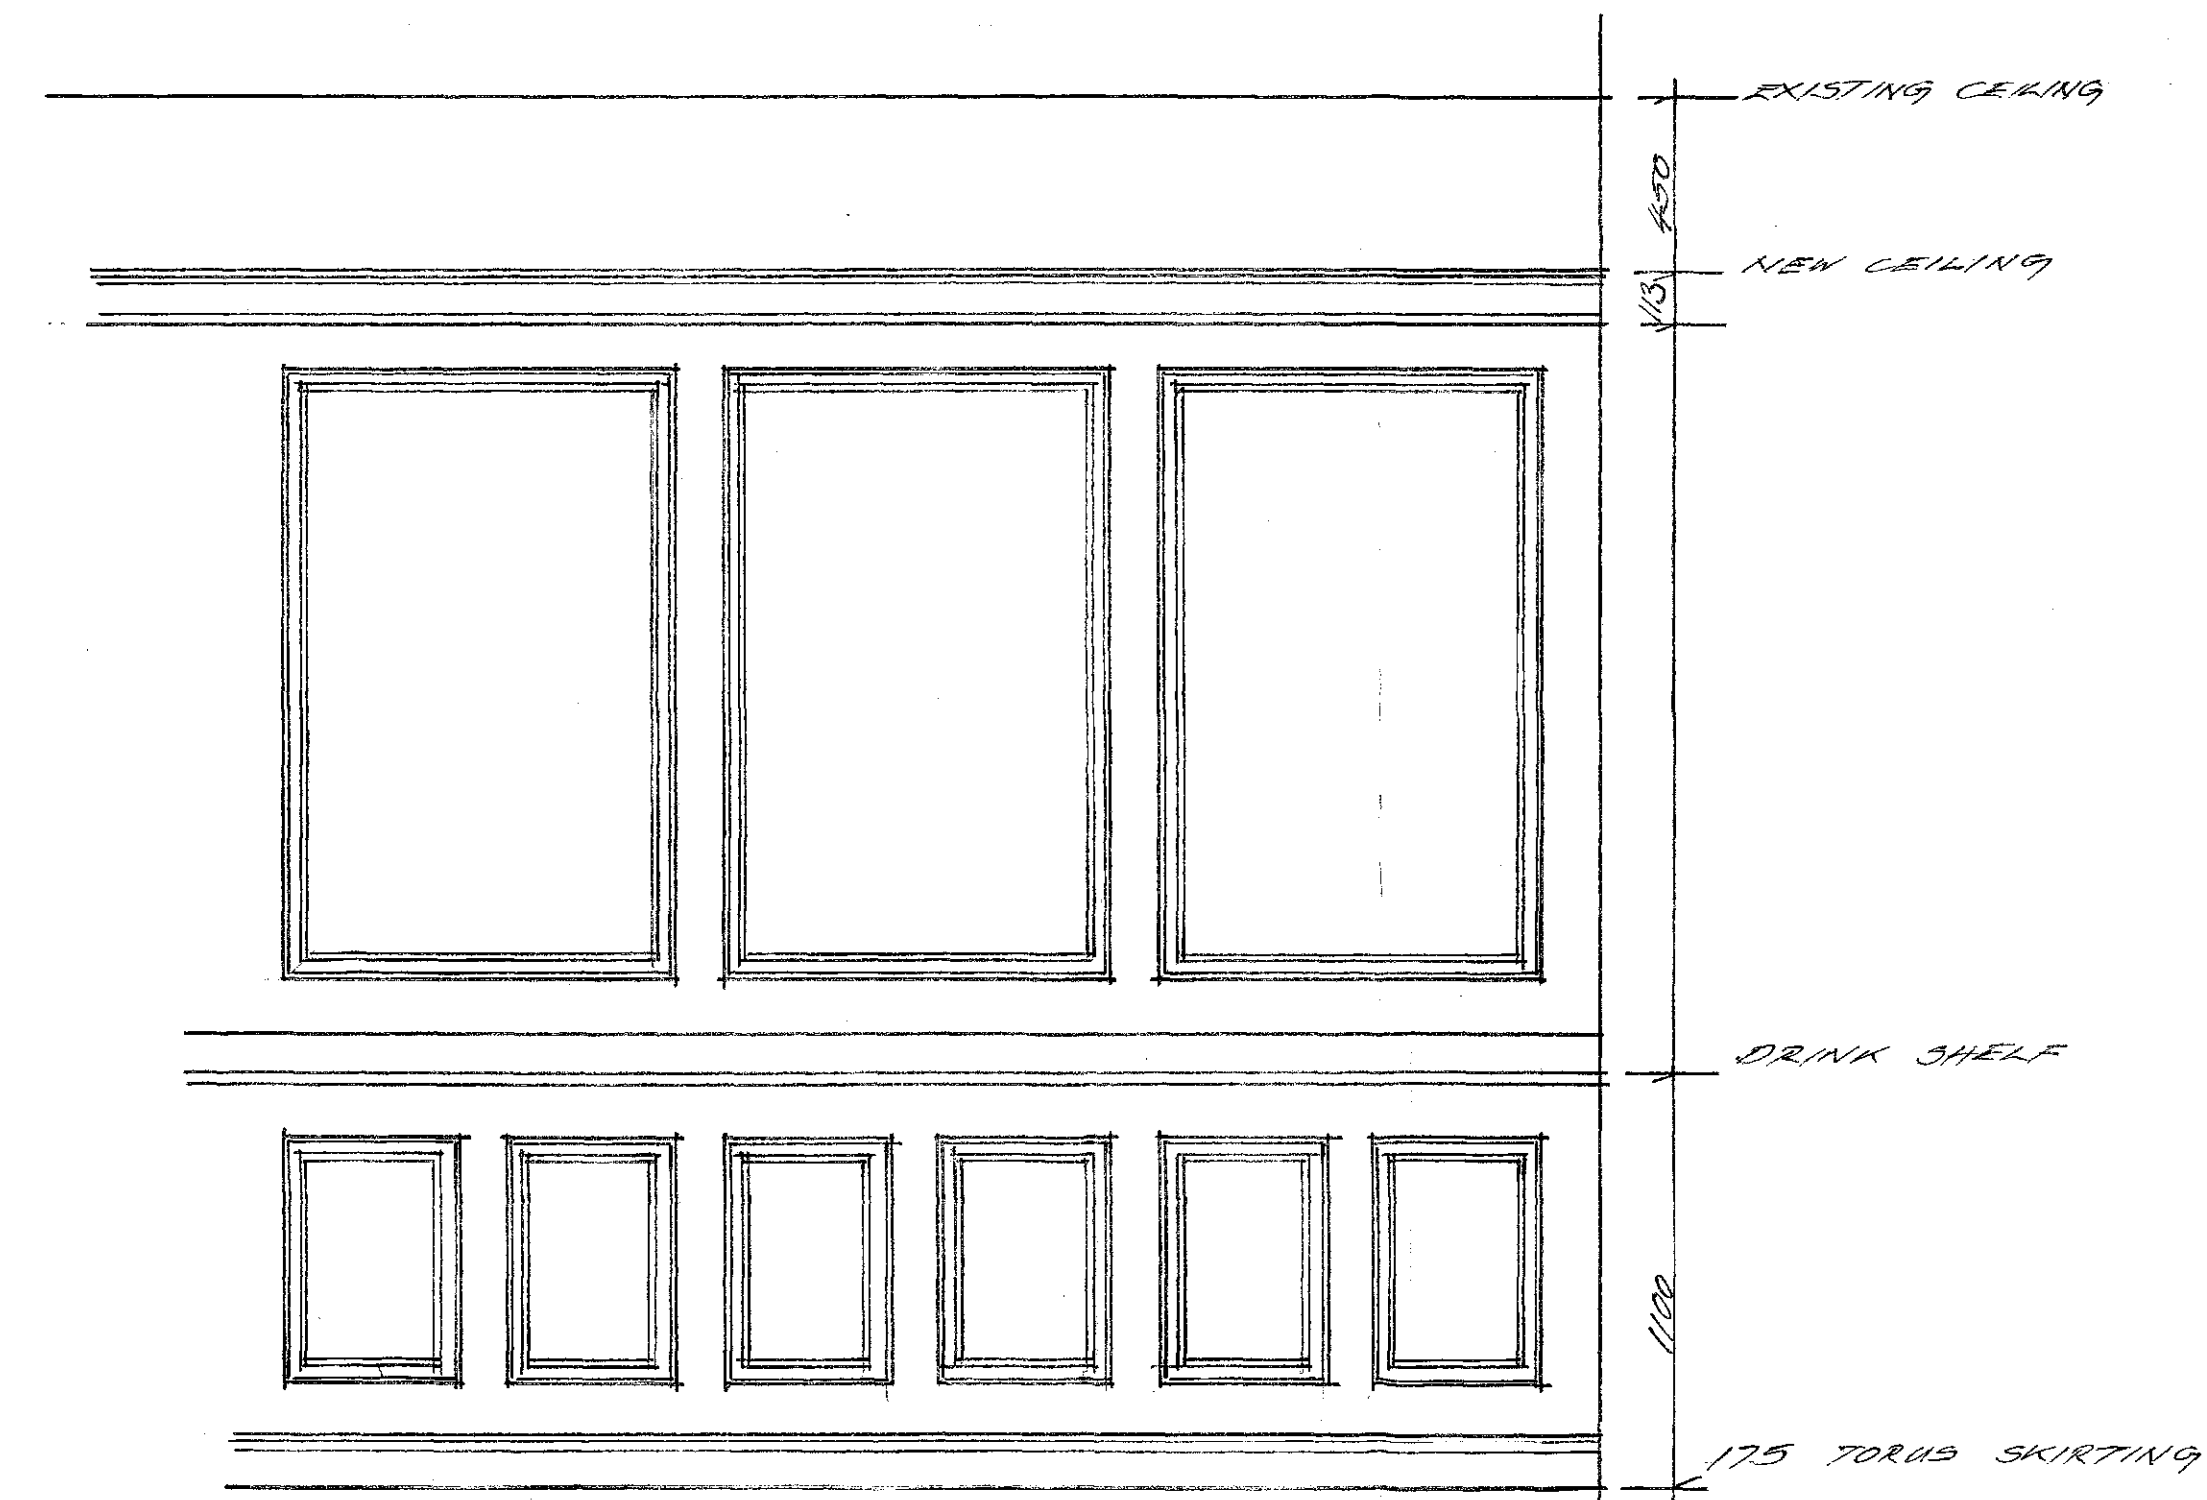

TYPICAL WALL PANELLING

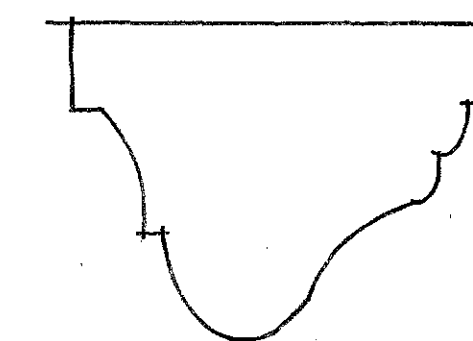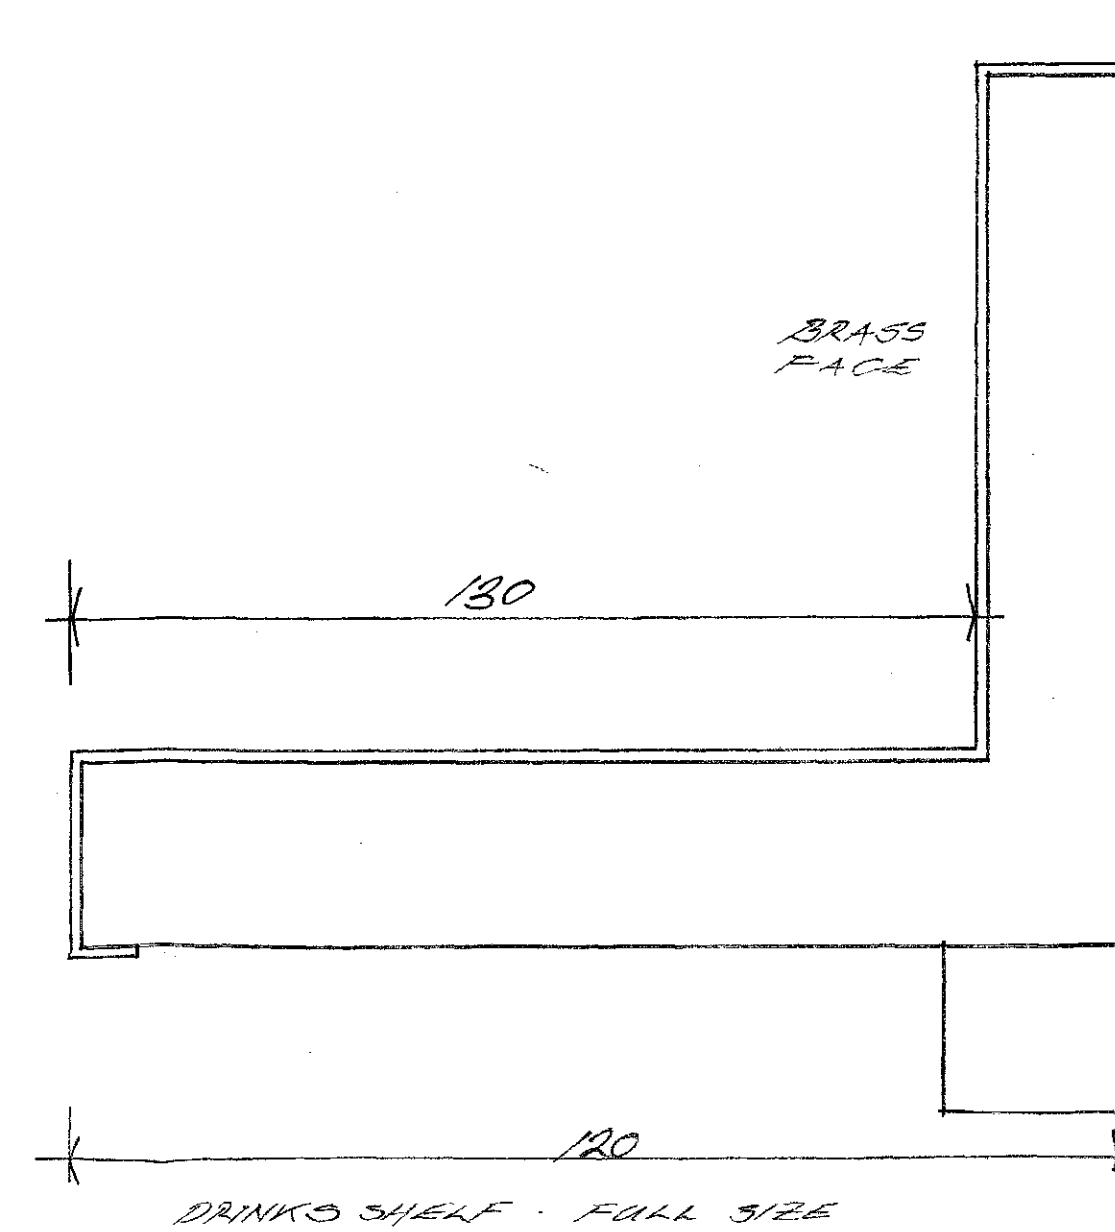

PANELLING MOULD
FULL SIZE

Do not scale
Report all changes and omissions to designer
Dimensions to be checked before fabrication



JOHN GOODYEAR & COMPANY LTD
Interior & Architectural Design

128A Genn Lane, Worsbrough, Barnsley,
South Yorkshire, England, S70 6NW
Tel: +44(0)1226 201503 & 07764947492
Email: design@johngoodyear.co.uk
www.johngoodyear.co.uk

Job Title
Lamproom Barnsley

Drawing Title
Joinery detail



Scale
1:20 & Full Size

Date
January 2019


Drawing No.
Lamp 04-12-18

Revision

©

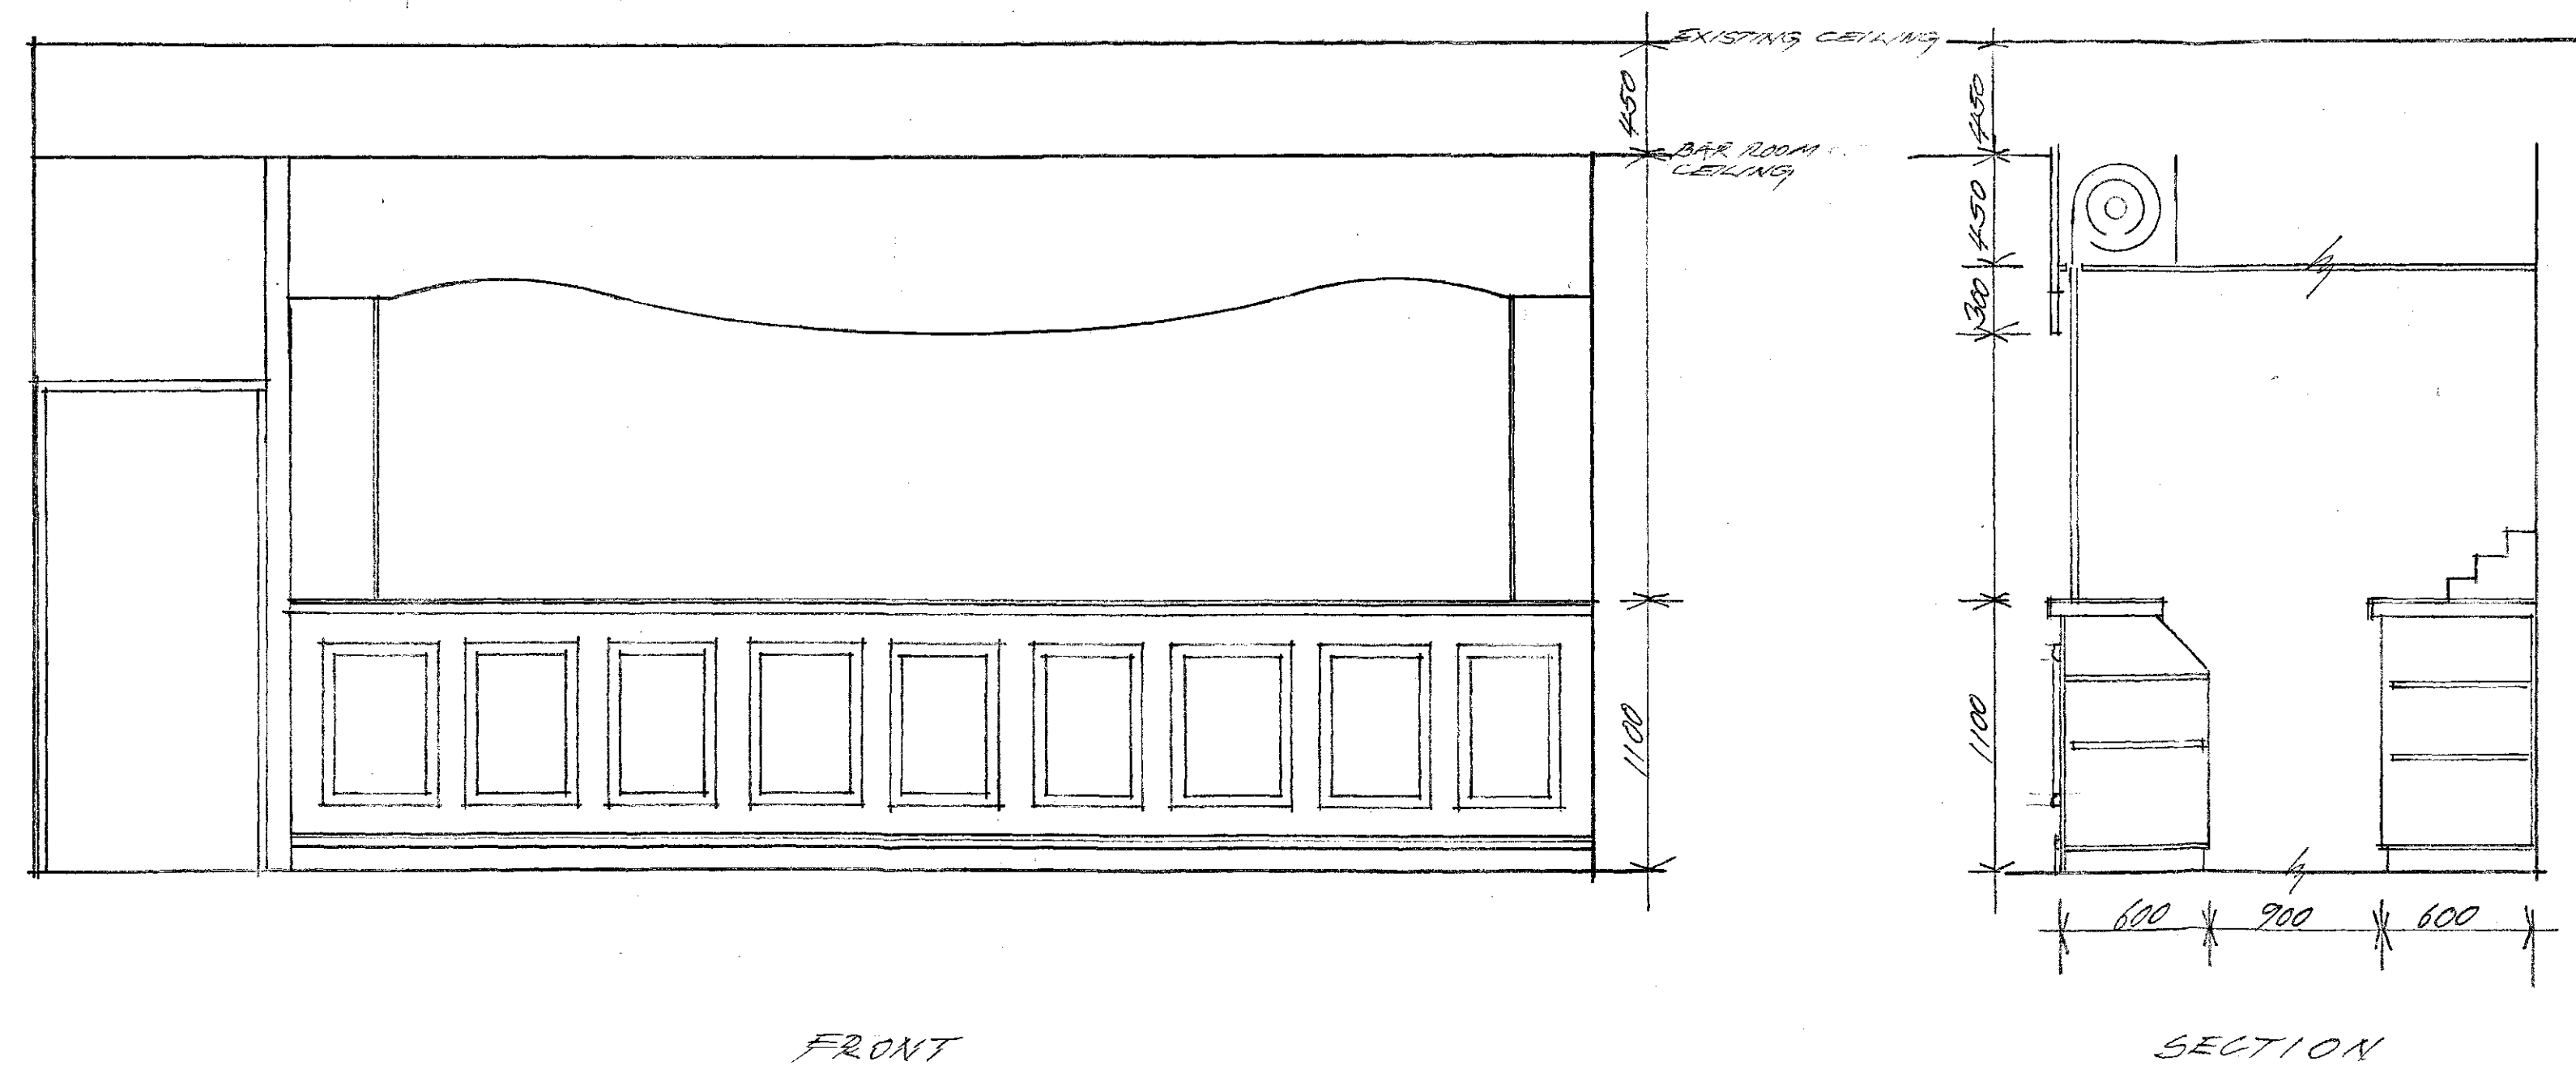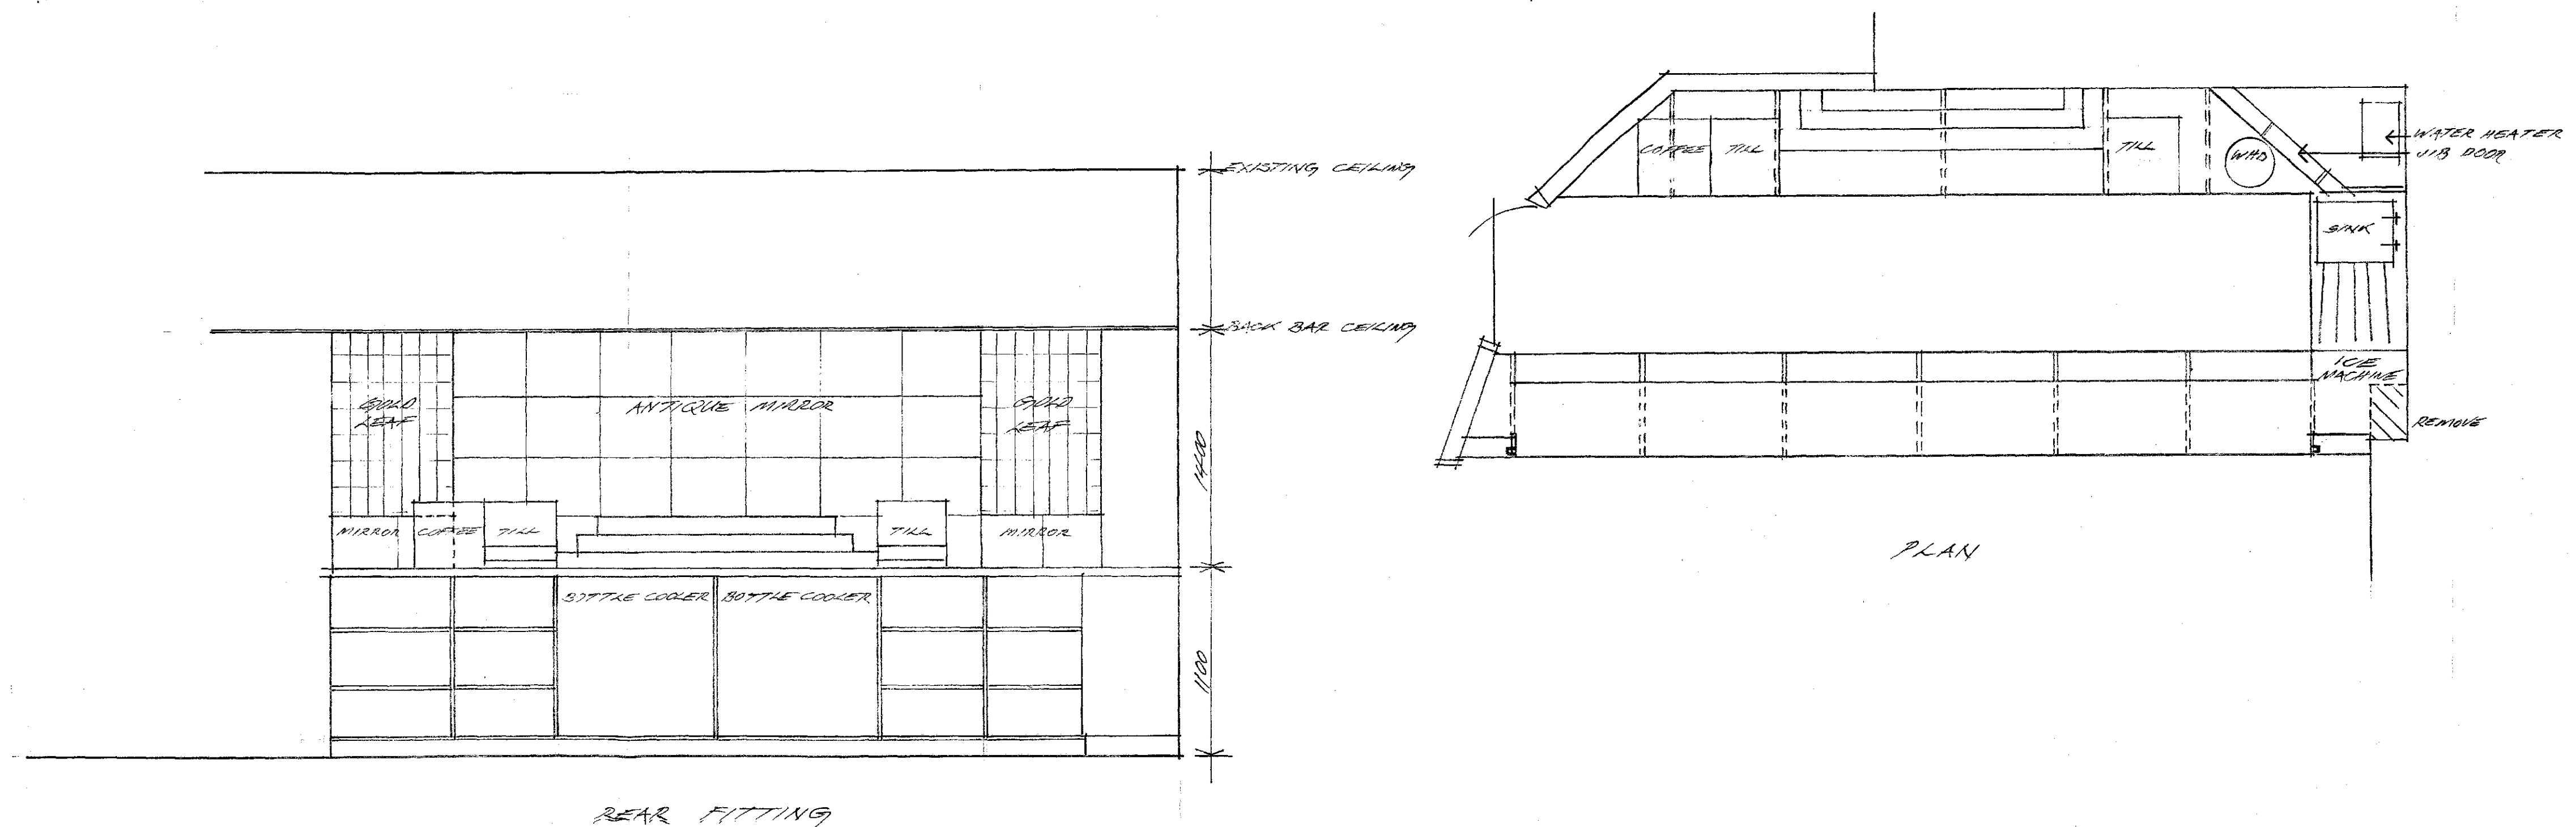


Do not scale
Report all changes and omissions to designer
Dimensions to be checked before fabrication

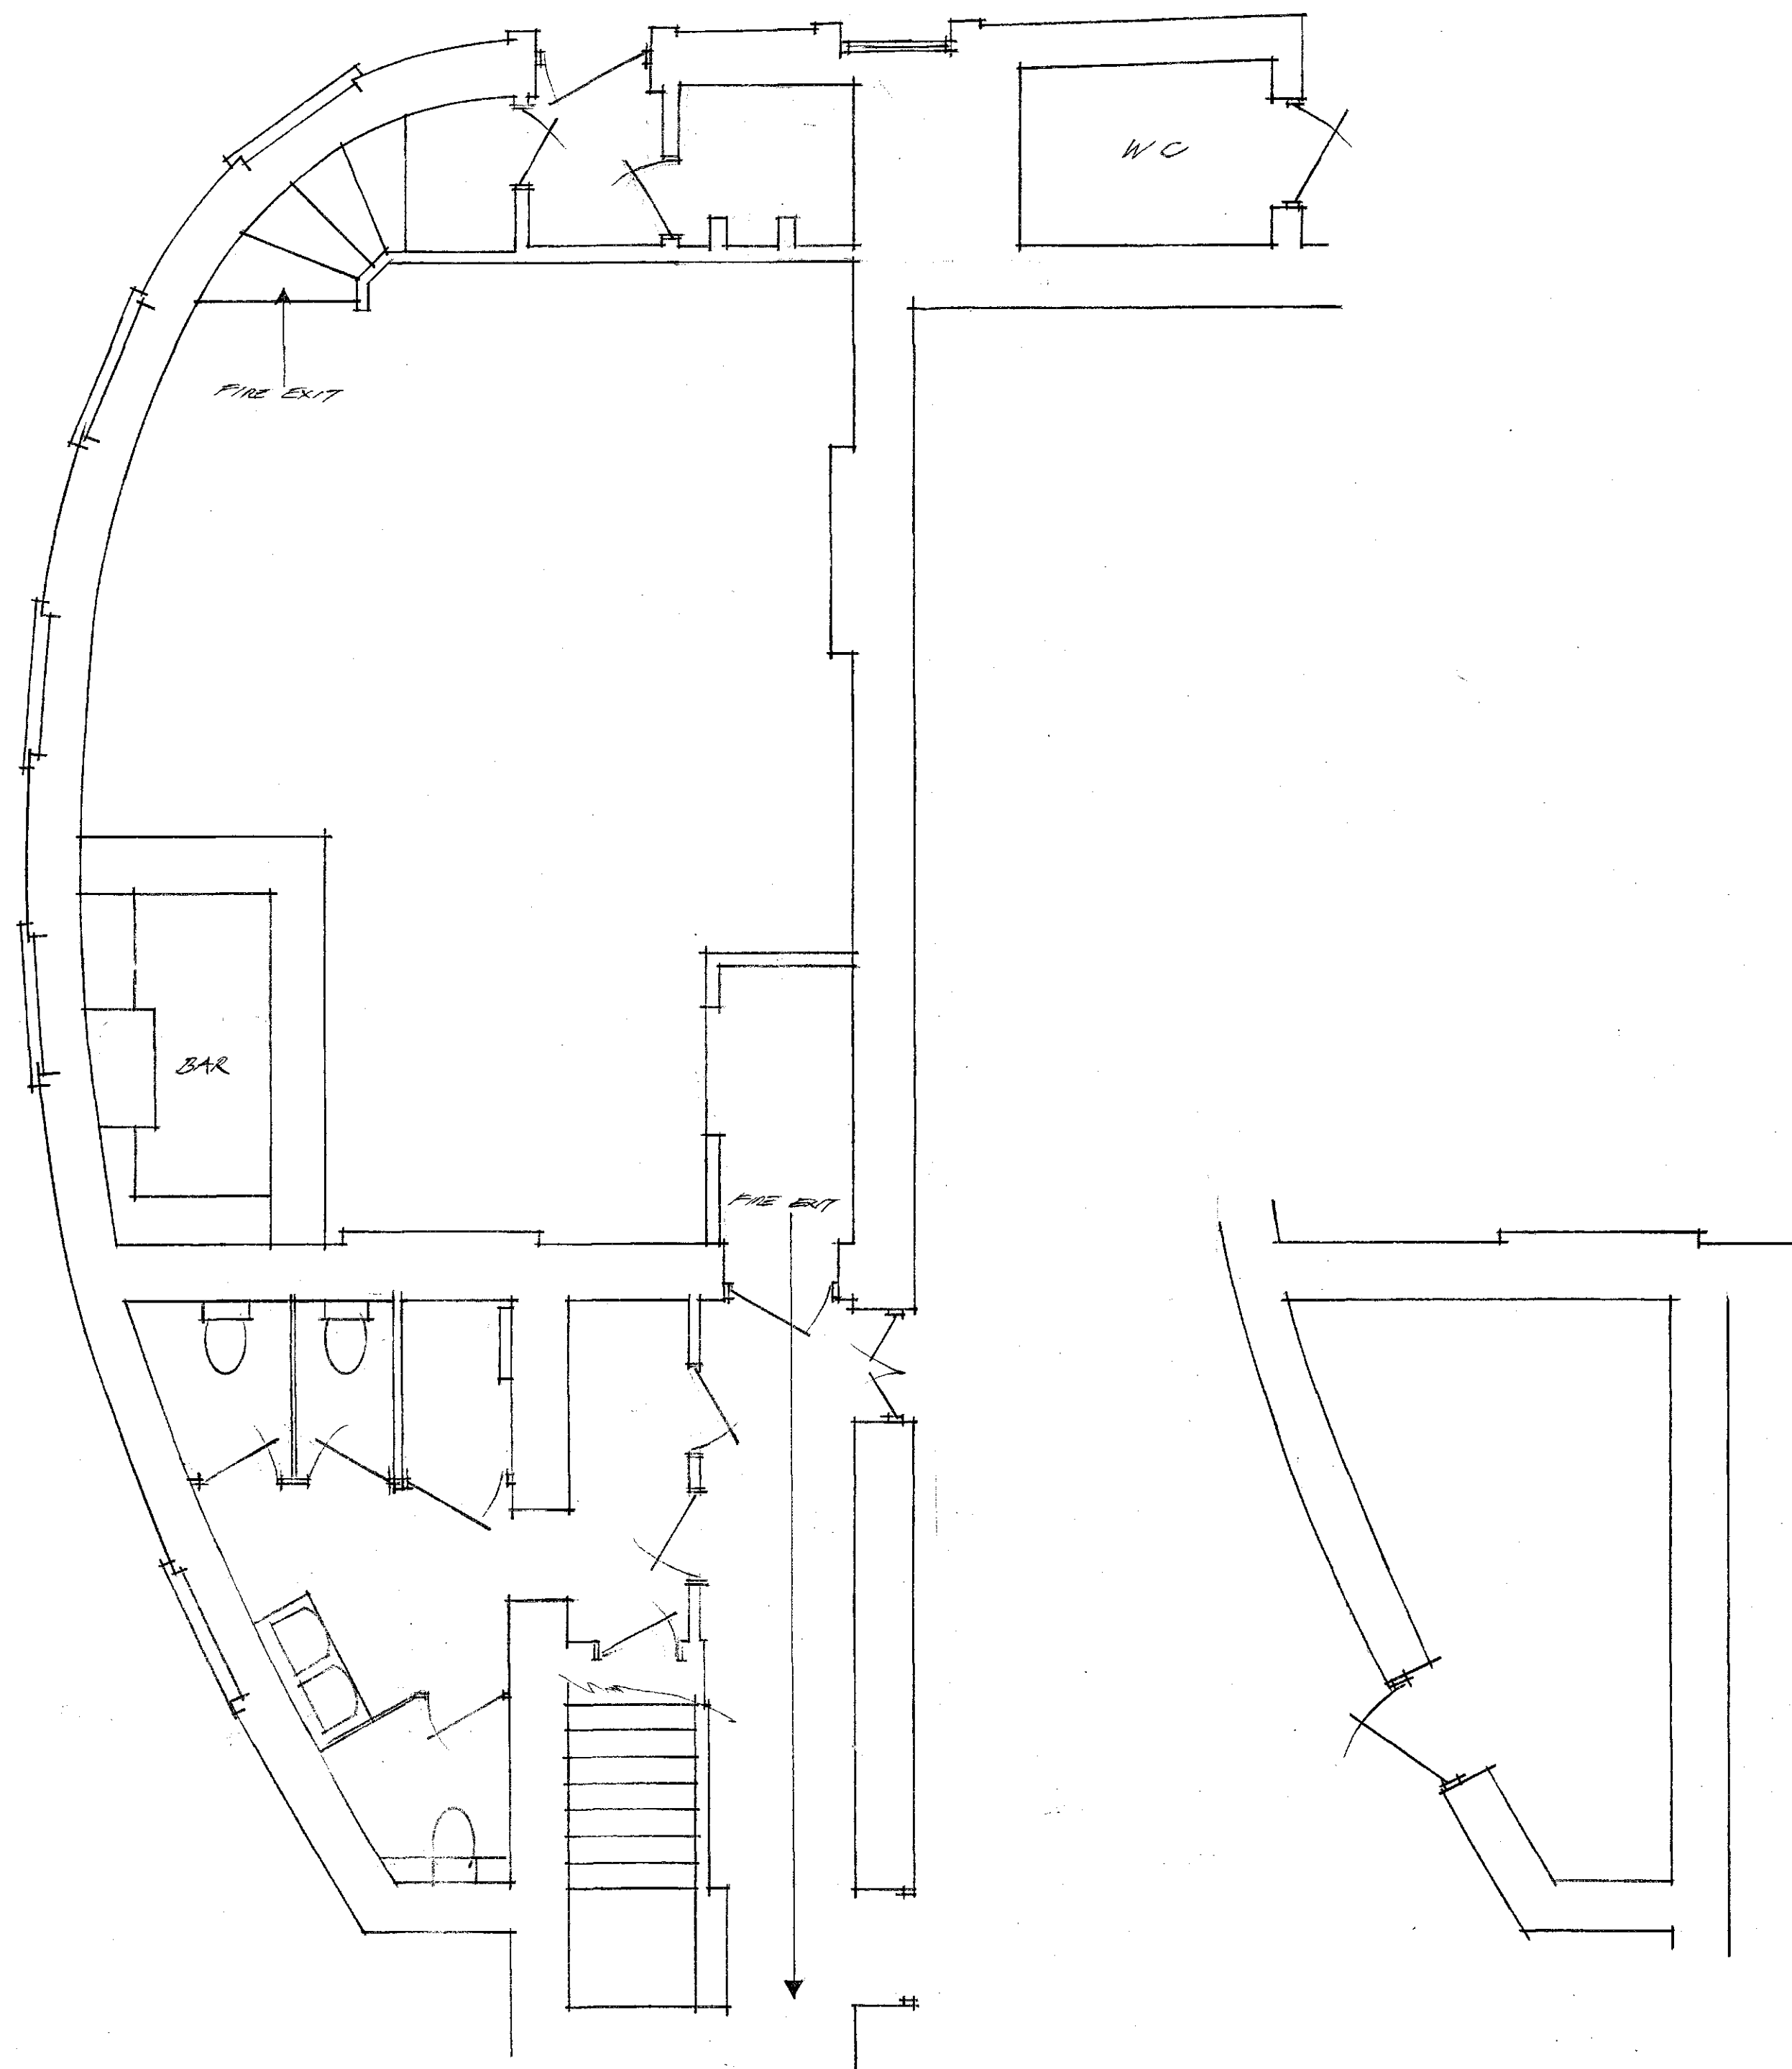


EXISTING BAR


EXISTING CELLAR

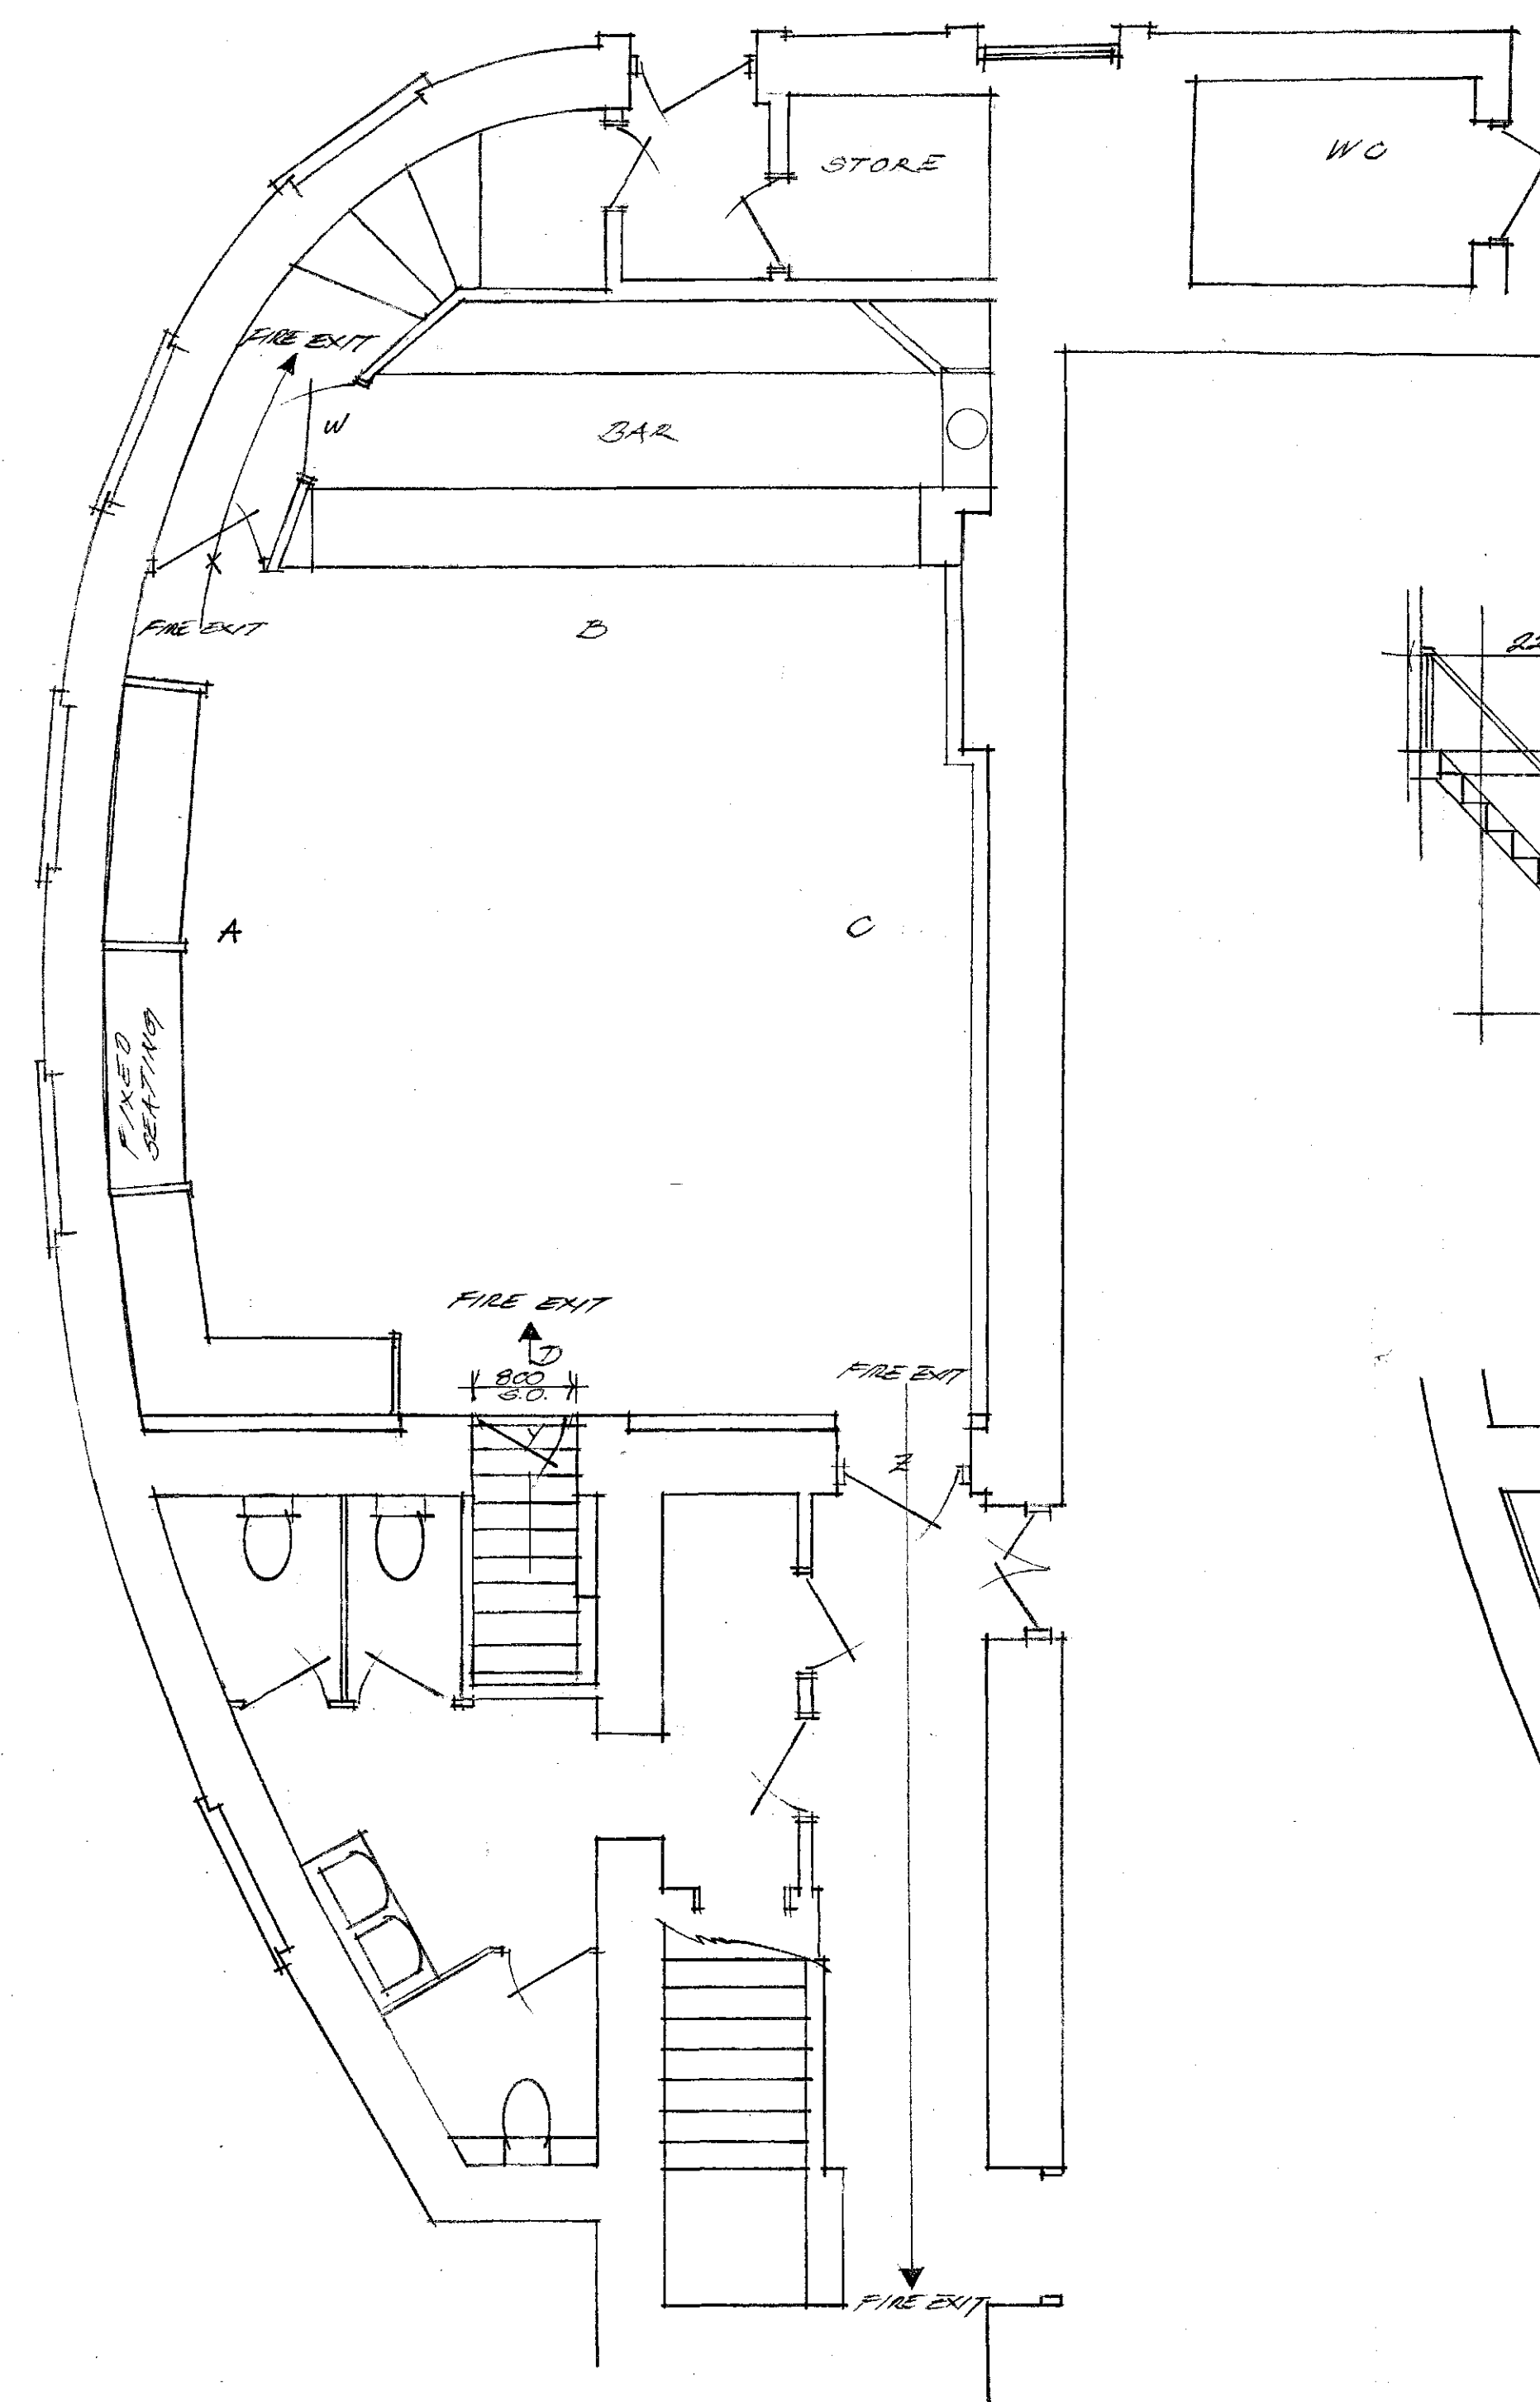

PROPOSED BAR

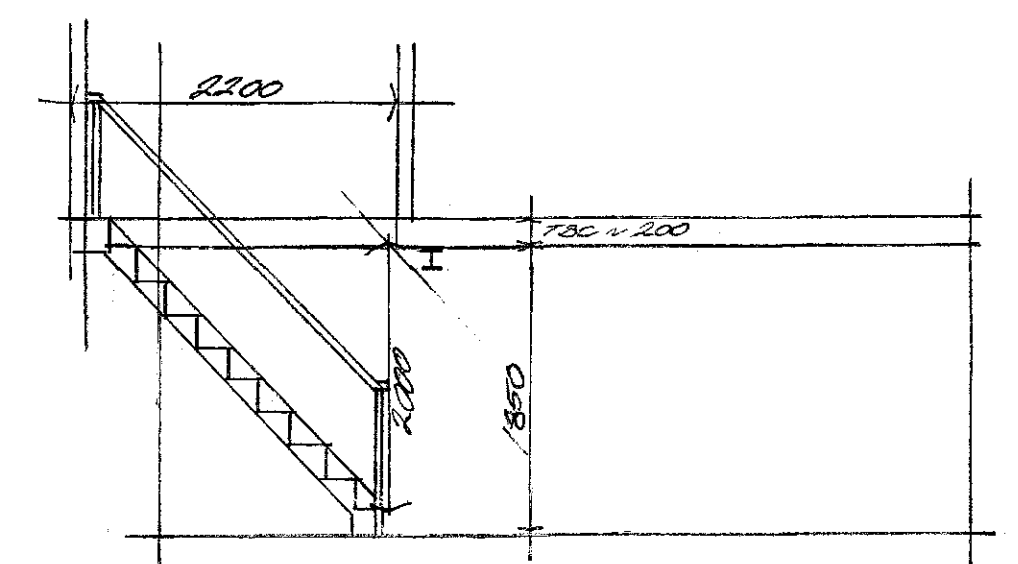

CELLAR SECTION

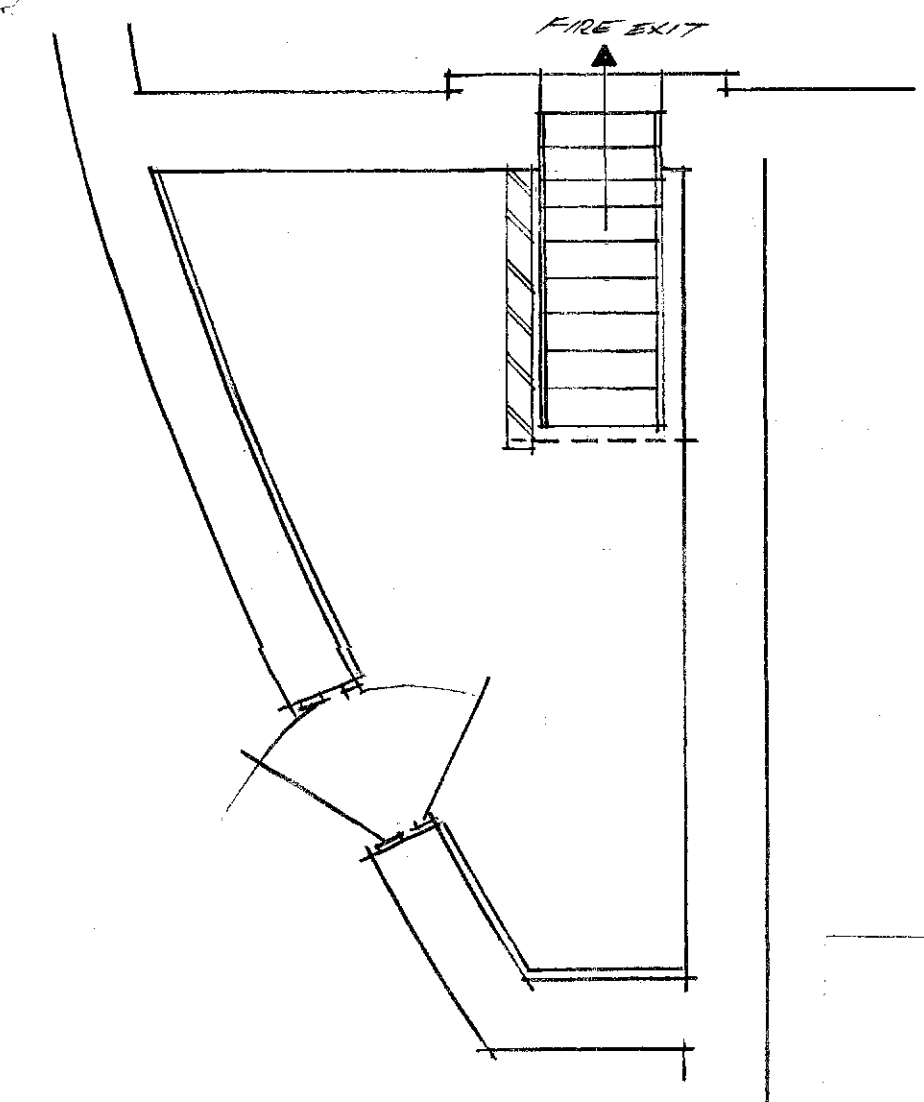

PROPOSED CELLAR

Do not scale

Report all changes and omissions

Dimensions to be checked

JOHN GOODYEAR
Interior & Architect

128A Genn Lane, W
South Yorkshire,
Tel: +44(0)1226 201
Email: design@john
www.johng

Job Title
Lamproom Barnsley

Drawing Title
Bar Floor Layouts

Scale
1:50

Date
Dec 05

Drawing No.
Lamp 02-12-18

Revised