


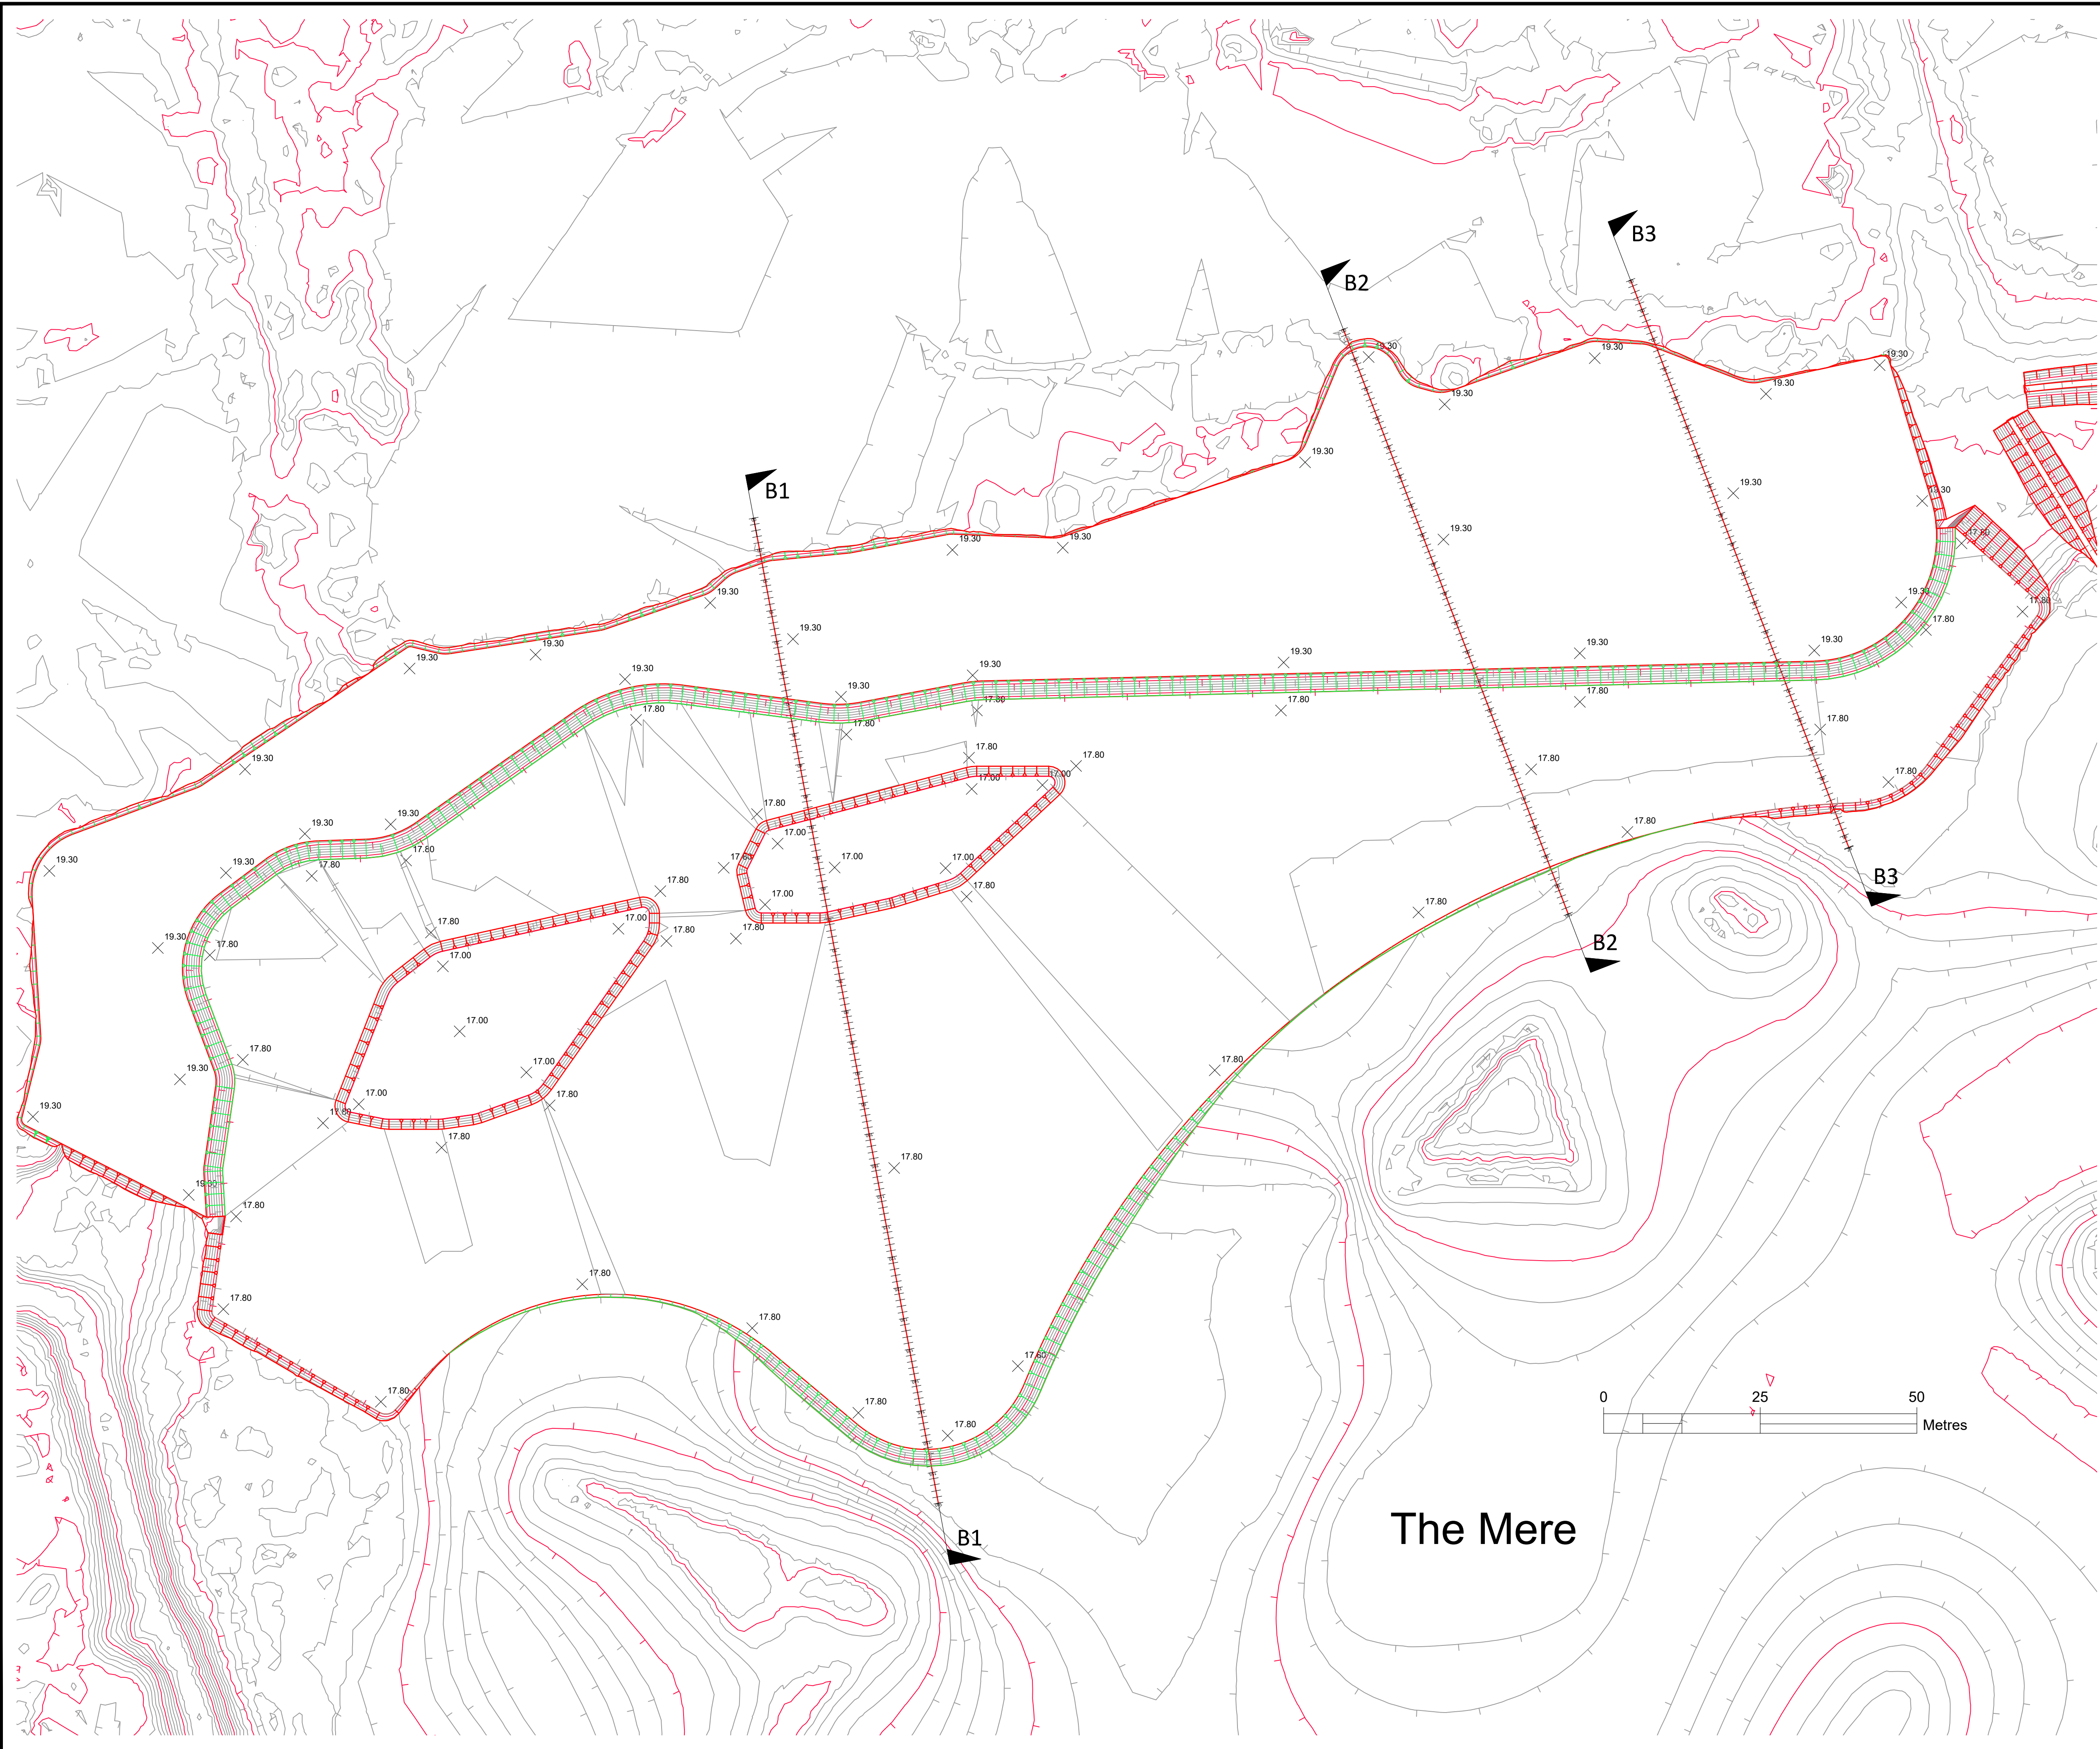

- General Notes
1. All dimensions shown are in metres unless otherwise stated and levels in metres to Ordnance Datum.
 2. Do not scale from this drawing.
 3. Please refer to 3D model for details of proposed surface / existing surface interface and setting out details.

Key

19.60 Proposed Level

LOW HIGH LOW HIGH LOW HIGH

Rev	Modifications	Date	Drawn	Designed	Checked	Approved

Second Avenue
ONCHAN
Isle of Man
IM3 4LT
British Isles

www.jbaconsulting.com
t +44 (0)1624 695100
f +44 (0)1624 620366
e info@jbaconsulting.com

Offices at: Colshill, Doncaster; Edinburgh, Exeter, Haywards Heath, Limerick, Newcastle upon Tyne, Onchan, Newport, Saltair, Skipton, Tadcaster, Thirsk, Wallingford and Warrington

for

Habitat Works at R.S.P.B. Old Moor

Old Moor North
Area B
Reedbed on the Mere

This document is the property of Jeremy Benn Associates Ltd. It shall not be reproduced in whole or in part, nor disclosed to a third party, without the permission of Jeremy Benn Associates Ltd.			
Scale:	Drawn: Peter Wilkinson	6.8.2018	
1:500 @ A1	Designed: Gregory Parkinson	6.8.2018	
	Checked:		
	Approved:		
Digital File Name:	2018s0929 112_0		
Drawing Number:	2018s0929-112	Rev.:	
		Sheet No.:	
		Status:	