

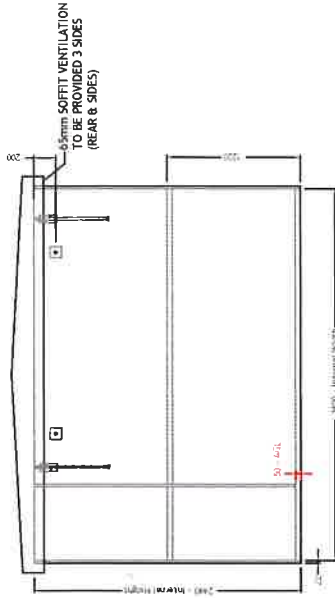
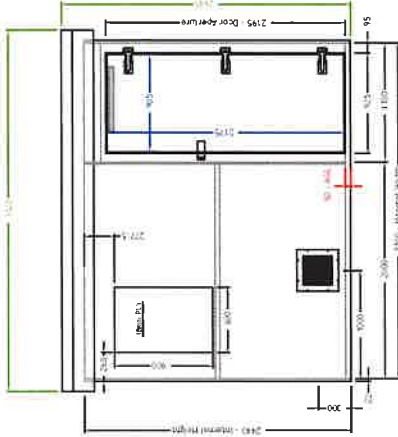
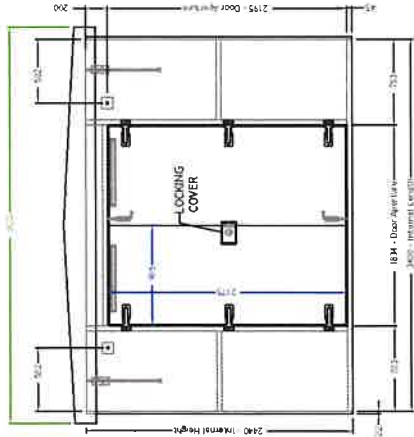


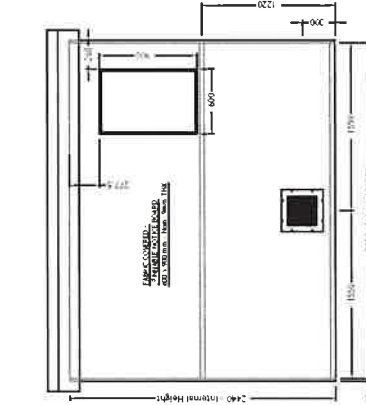

REAR ELEVATION

RH SIDE ELEVATION

FRONT ELEVATION

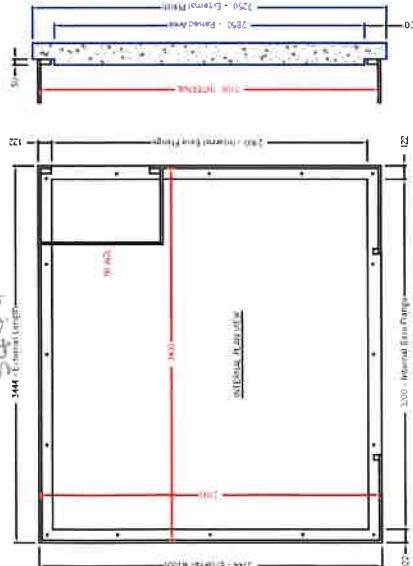

LH SIDE ELEVATION



Kingsley QC Tick box:

- ☐ Dimensions: 3400 x 3100 x 2440mm
- ☐ Finish: Textured - Brick Effect
- ☐ Colour: Buff Brick
- ☐ Doors: 1 off Double Door Set - Each Leaf 905 x 2175mm
- ☐ Lock Type: NPG Approved Deadlock & Rim Cylinder c/w S/S NPG Padlockable Std Cloaking Device c/w Cylinder Protection Strap.
- ☐ Vents: 2 off 300 x 300mm Galvanised Vents
- ☐ Roof Type: Explosion Relief, 2 Deg Pitch c/w 65mm Softit Ventilation (Side & Rear Walls) Textured - 14 C 39
- ☐ Extras: Meter Compartment (1100 x 675) 50mm AGL c/w External Door 1 No. Fibre Pin board

Rev	Description	Drawn	By	Appr	By
1	Final Issue	PW	15.01.19		

Kingsley Plastics Limited

Western Barn Industrial Park, Hetherleigh Road, Winkleigh, Devon. EX19 8PY
T: 01837 83154 F: 01837 83529 Sales@kingsleyplastics.co.uk www.kingsleyplastics.co.uk

Customer:	Woolen Group Ltd	Project Name:	Sheffield
Drawing Title:	GRP Heavy Duty Kiosk Proposed General Arrangement		
Drawing No:	SO-08509 - Overview		
Scale:	Do NOT Scale	Sheet:	1 of 1
Status:	For Approval		

Kingsley Plastics Drawing Control	Quote REF:	QK-0003723
Commercial Check	Checked by	Checked date
Engineering Check		
Clear To Build		
As Built		

External Dimensions (at largest point) For Transportation Purposes	
Max External Length	3628mm
Max External Width	3328mm
Max External Height (at Roof Apex)	2645mm
Approx. Weight	1114kg
Lifting Eyes - Visual AND Physical Check	

