




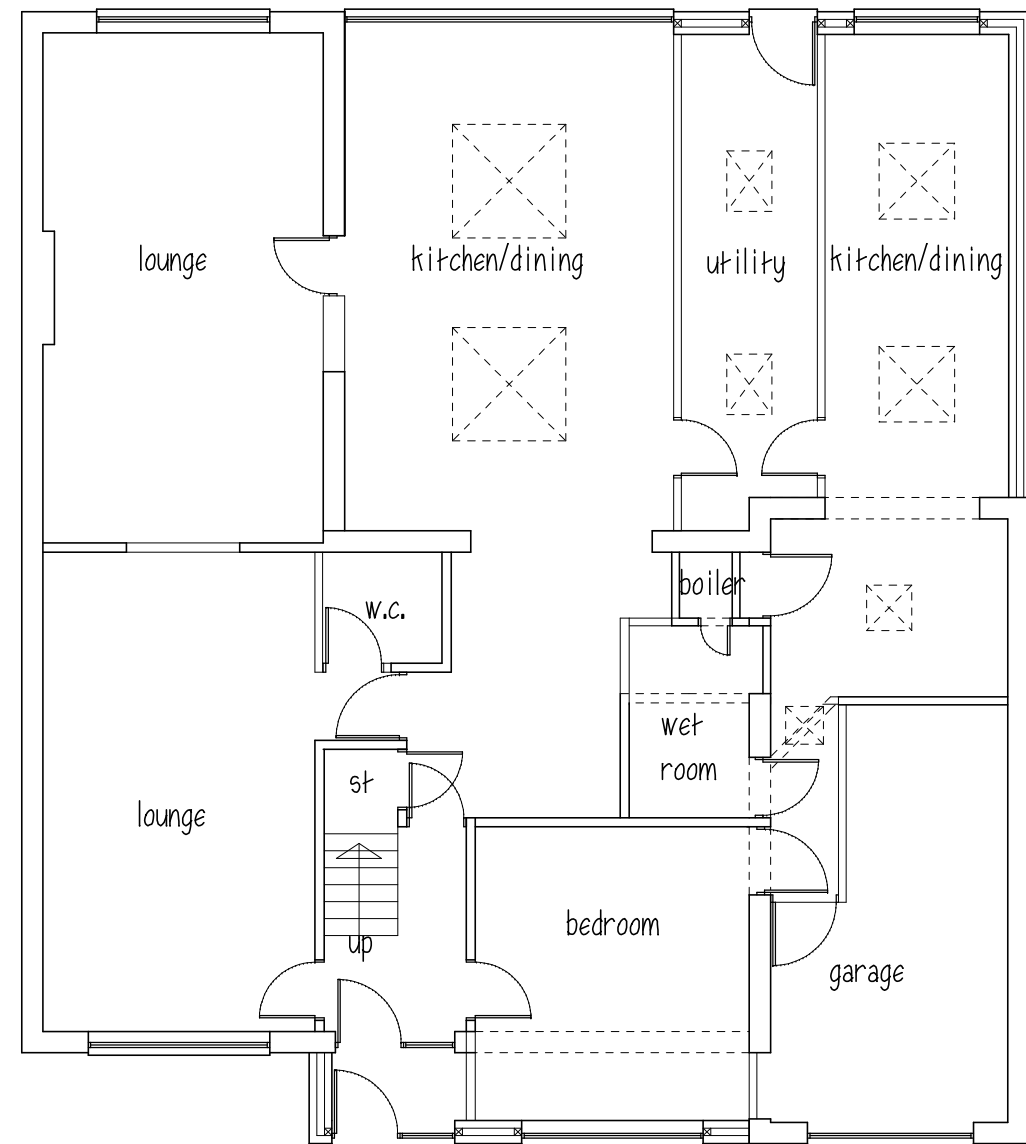

GROUND FLOOR

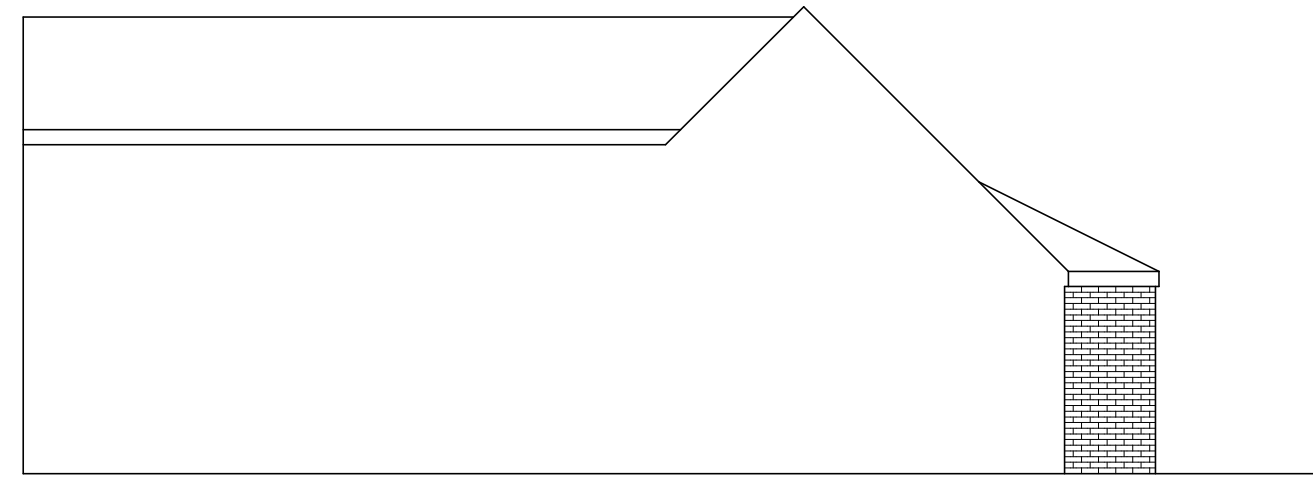


SIDE ELEVATION

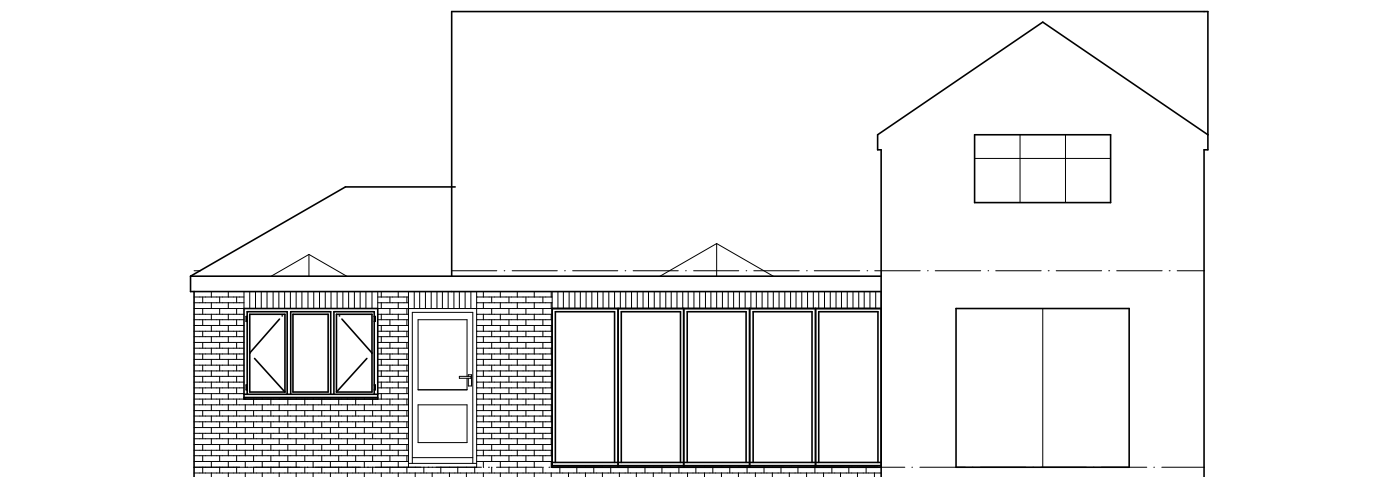

REAR ELEVATION



FRONT ELEVATION

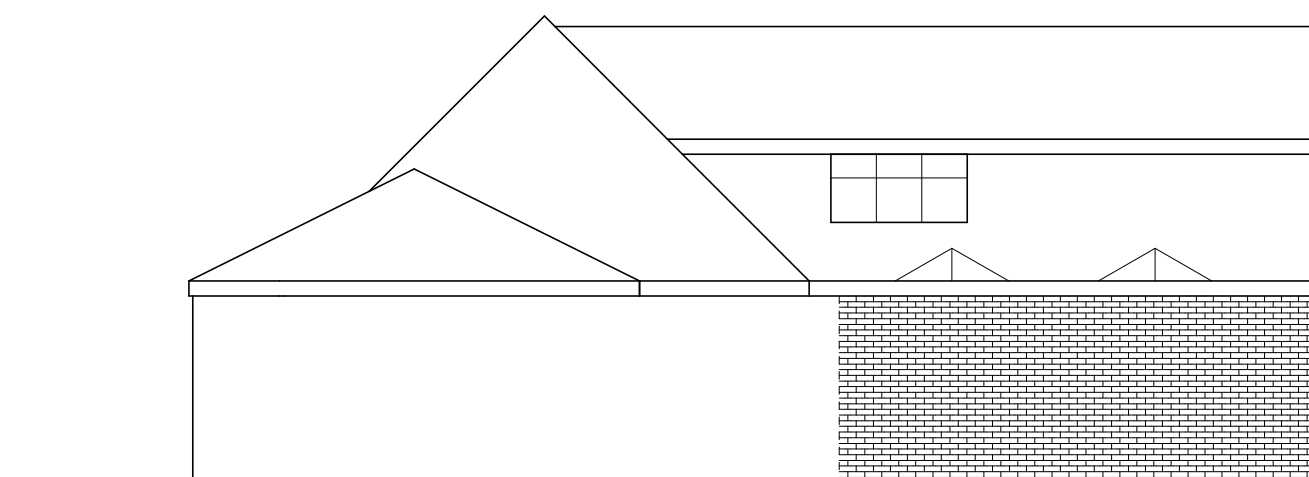

SIDE ELEVATION

Mr & Mrs C STIRK

PROPOSED EXTENSIONS &
ALTERATIONS
8 MORTIMER RD
PENISTONE


PLANS & ELEVATIONS

1:100@A2 JULY 18

Peter Thompson

"Linwood"
Barnsley Road
Dodworth

h&f. 01226 201391
Barnsley S75 3JR m. 07973251730
e-mail peter-thompson@hotmail.co.uk

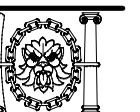

M.C.I.A.T.