



FRONT ELEVATION
NORTH ELEVATION


1:50

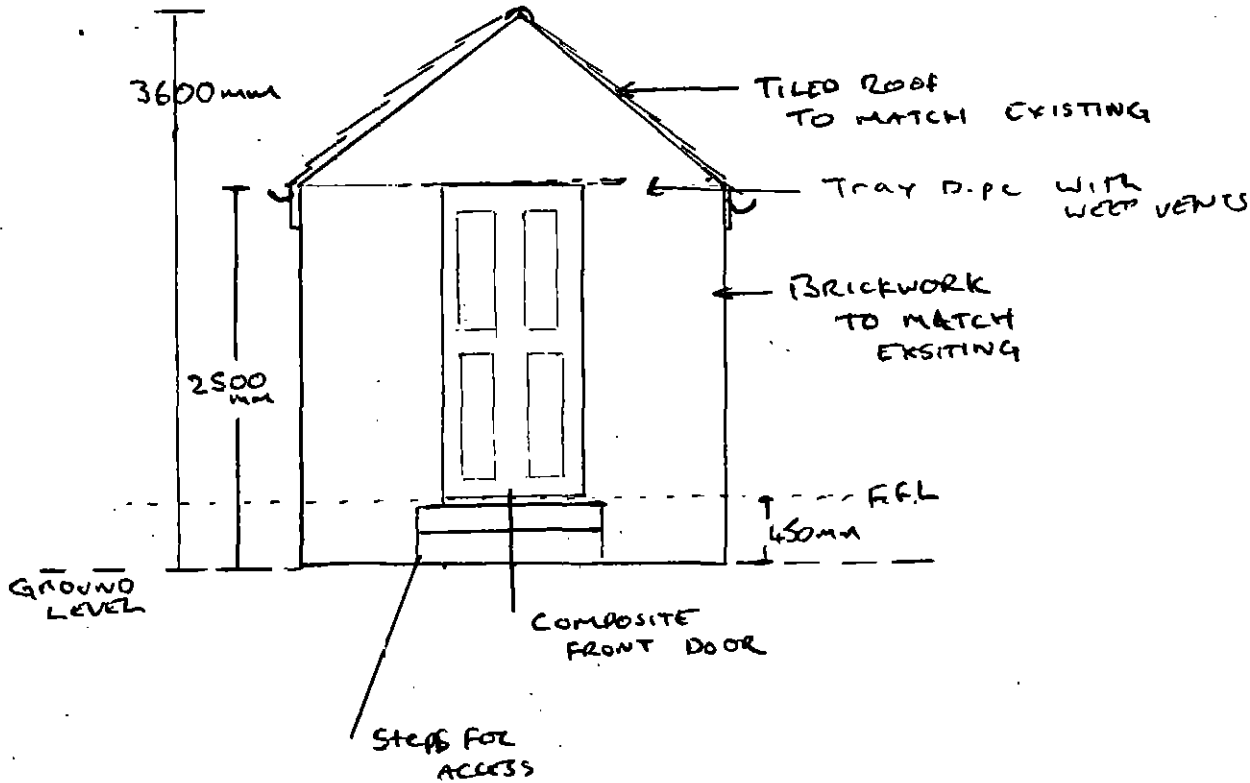

EAST ELEVATION

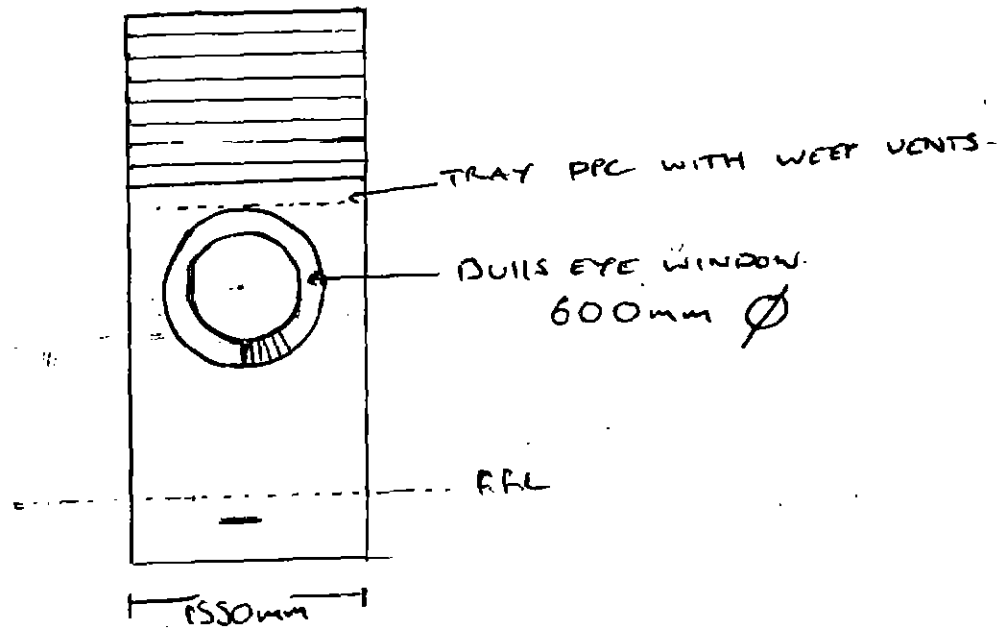

1:50
WEST ELEVATION

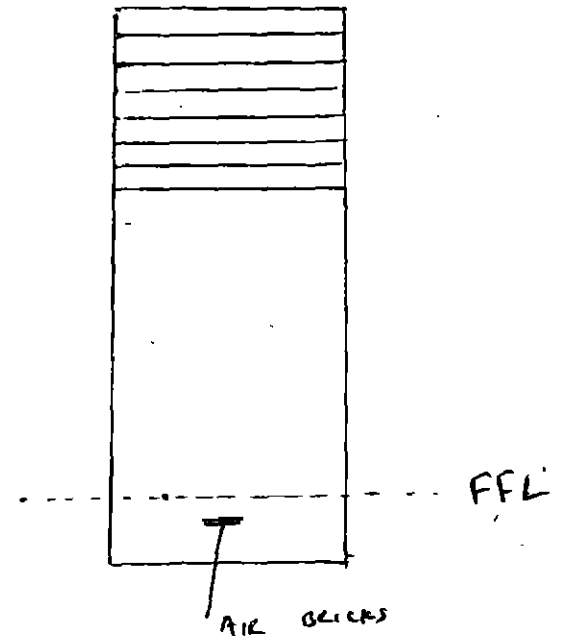

PLAN VIEW

1:50

