


Site Signage Schedule

Sign No. & Description	Qty	Size mm(WxDxH)	Materials	Colours	Height (mm)	Projection (mm)	Text Height	Illumination
McDIGIT SIGN 1	3	1648x1426x108	PPC Aluminium Panel Housing with LCD display screen - Double screen	Grey	2167mm	108	n/a	Internally illuminated (Max. 600cd/m²)
McDIGIT SIGN 2	1	853x1426x108	PPC Aluminium Panel Housing with LCD display screen - Single screen	Grey	2167mm	108	n/a	Internally illuminated (Max. 600cd/m²)
DIGITAL BOOTH SCREEN SIGN 3	1	327x90x254	PPC Aluminium Panel Housing with LCD display screen	Grey	1030mm	90	n/a	Internally illuminated (Max. 1600cd/m² static)

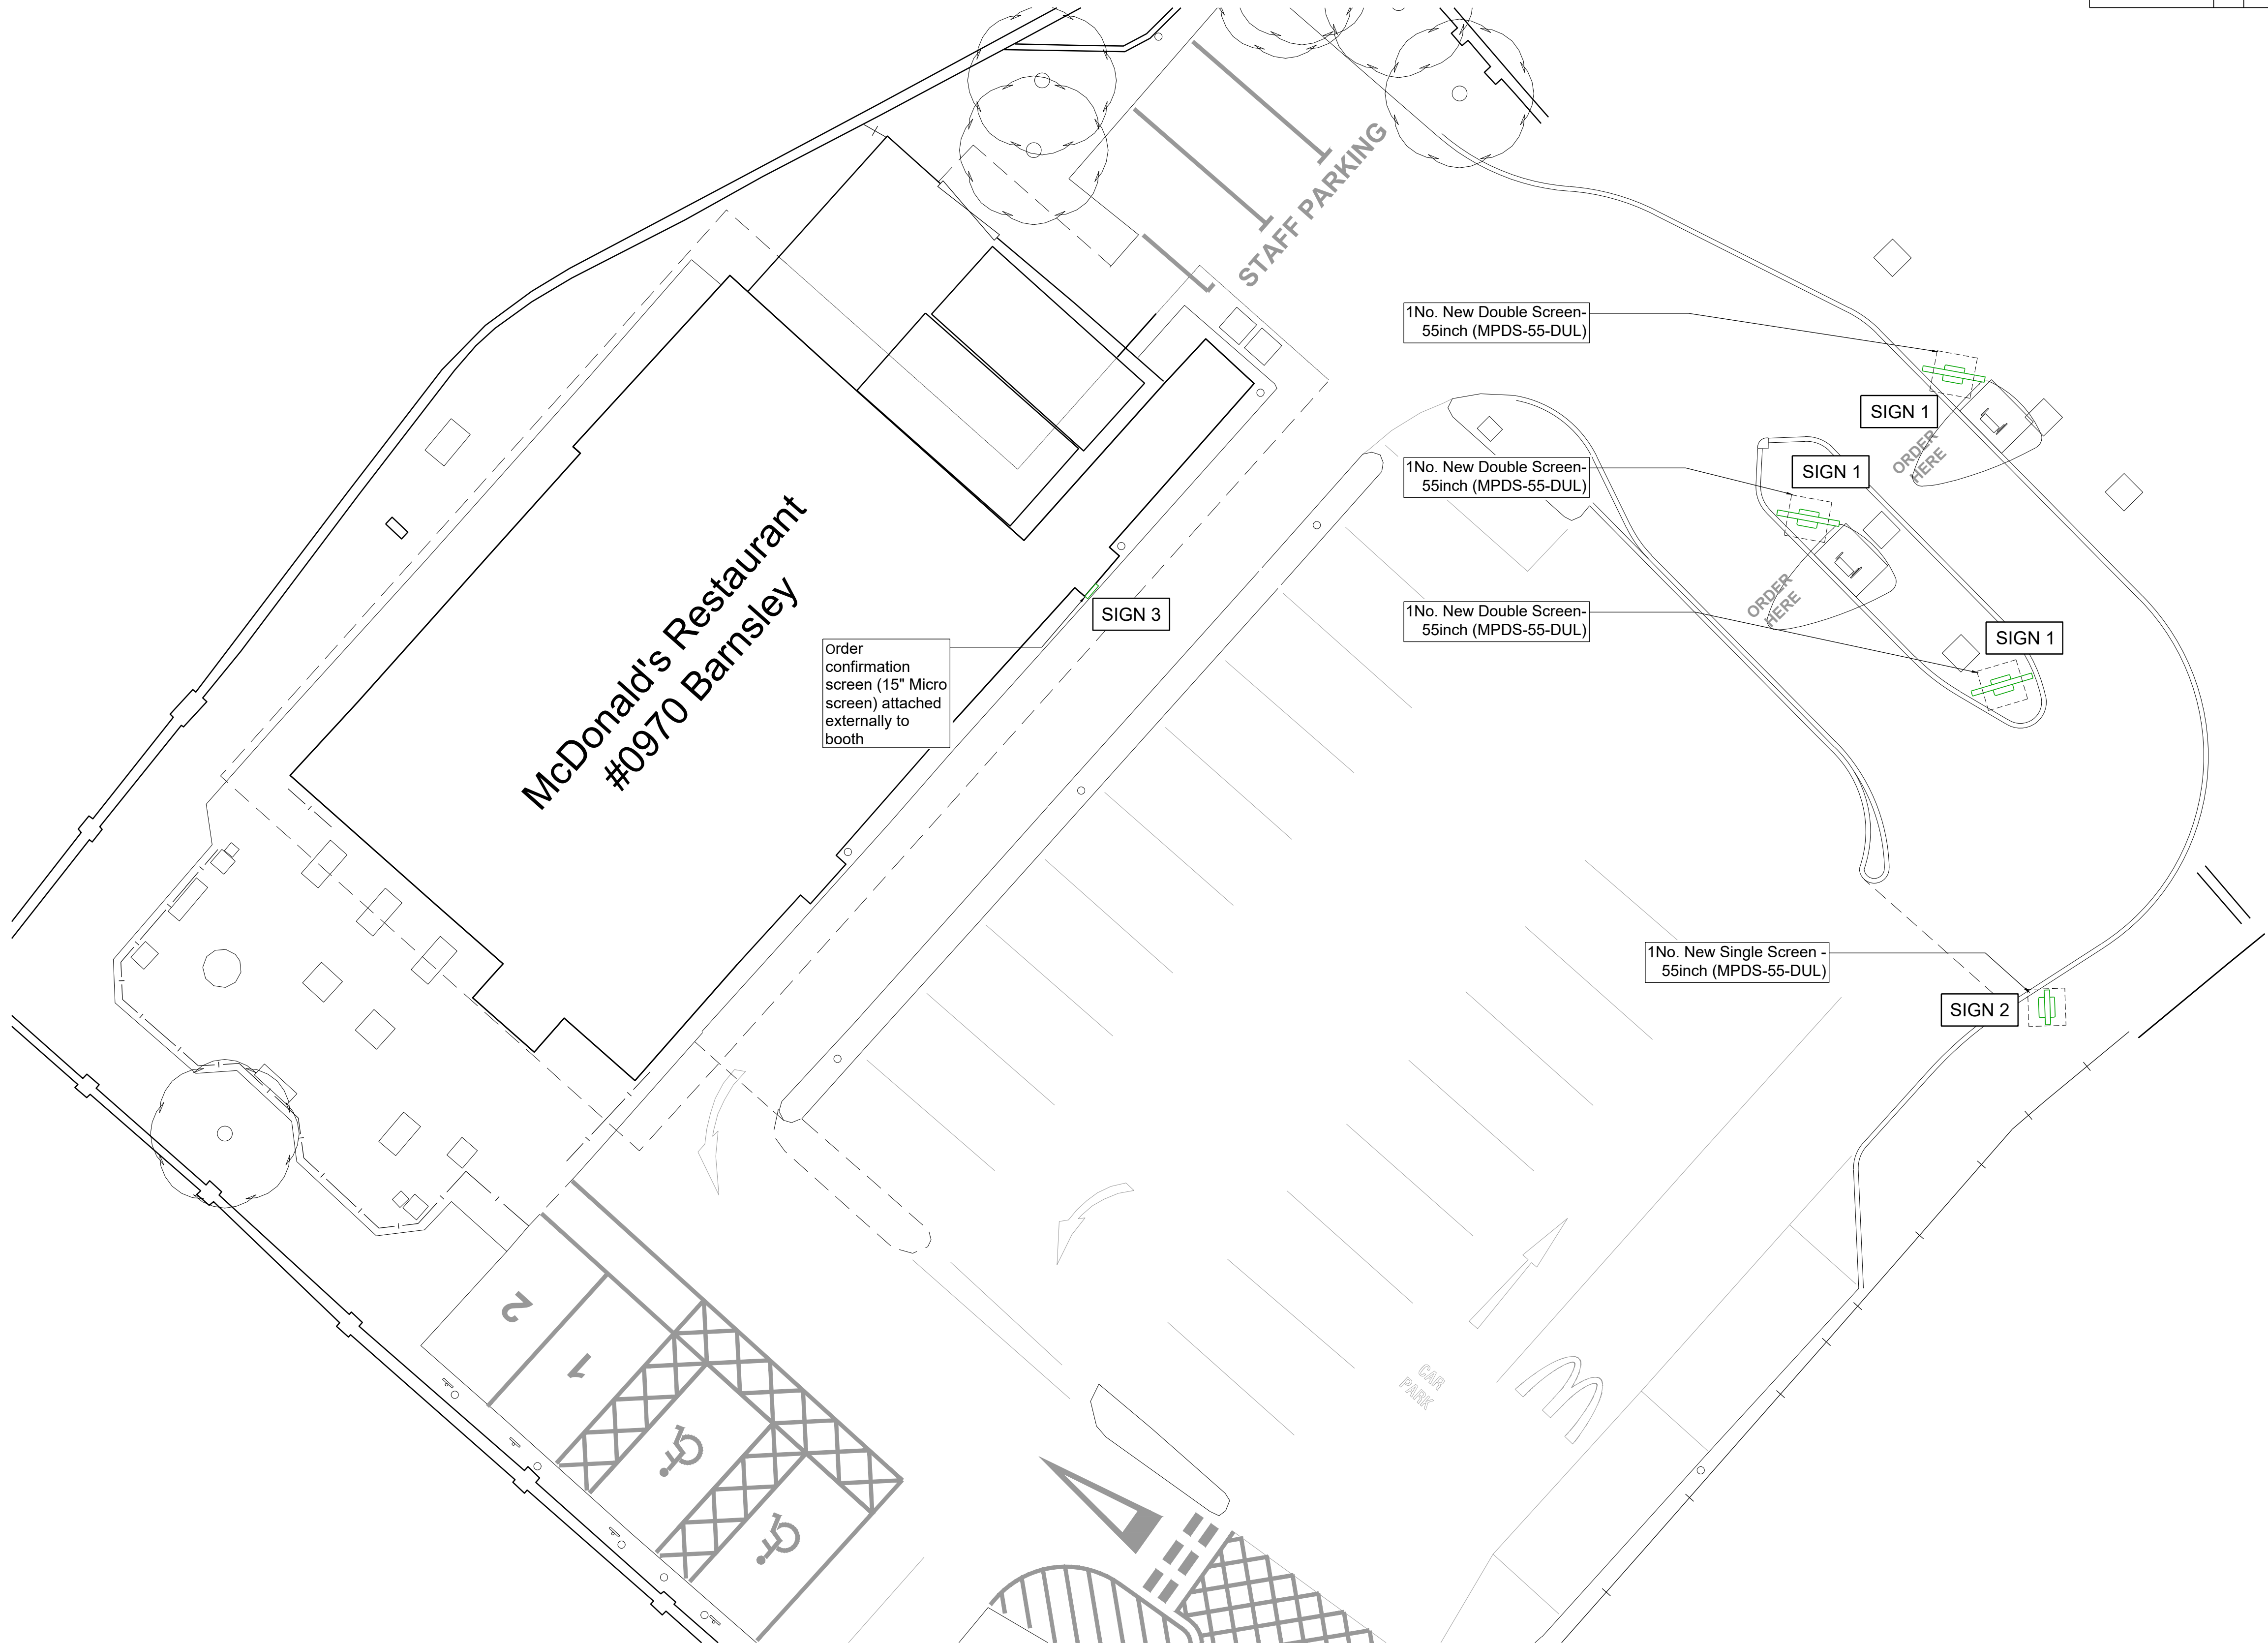

DESIGN WORKING GROUP
APPROVED

A Design Working Group LW / GF 20.09.2019
Approved - Email 19.09.2019

REV	DESCRIPTION	DR / CH	DATE
1	This drawing has been reviewed and signed off by McDonald's Restaurants Ltd any errors, changes or discrepancies should be reported to the McDonald's project manager and designers prior to commencing work on site.		

NAME (PM): DATE: SEPT 2019

SIGNATURE:

GENERAL NOTES:
All works are to be undertaken in accordance with the Building Regulations and the latest British Standards. All proprietary materials and products are to be used strictly in accordance with the manufacturers recommendations. All dimensions to be checked on site prior to construction.

ON BEHALF OF:

MC DONALDS RESTAURANTS LTD
STORE ADDRESS
WOMBWELL LANE
STORE No 970

BARNSELY, S70 3NT
DRAWING TITLE
Proposed Site Advertisement Plan

Scale @ A1 1:100
Created on: SEPTEMBER 2019
Drawn by: OK
Checked by: GF
Purpose of Issue: PLANNING

OPEN architecture
Anton House www.openarc.co.uk
South Park T +44 01732 779580
Sevenoaks / Kent / TN13 1EB F +44 01732 741316

Job Reference	Store Number	Drawing No	Rev
19121	970	301	A