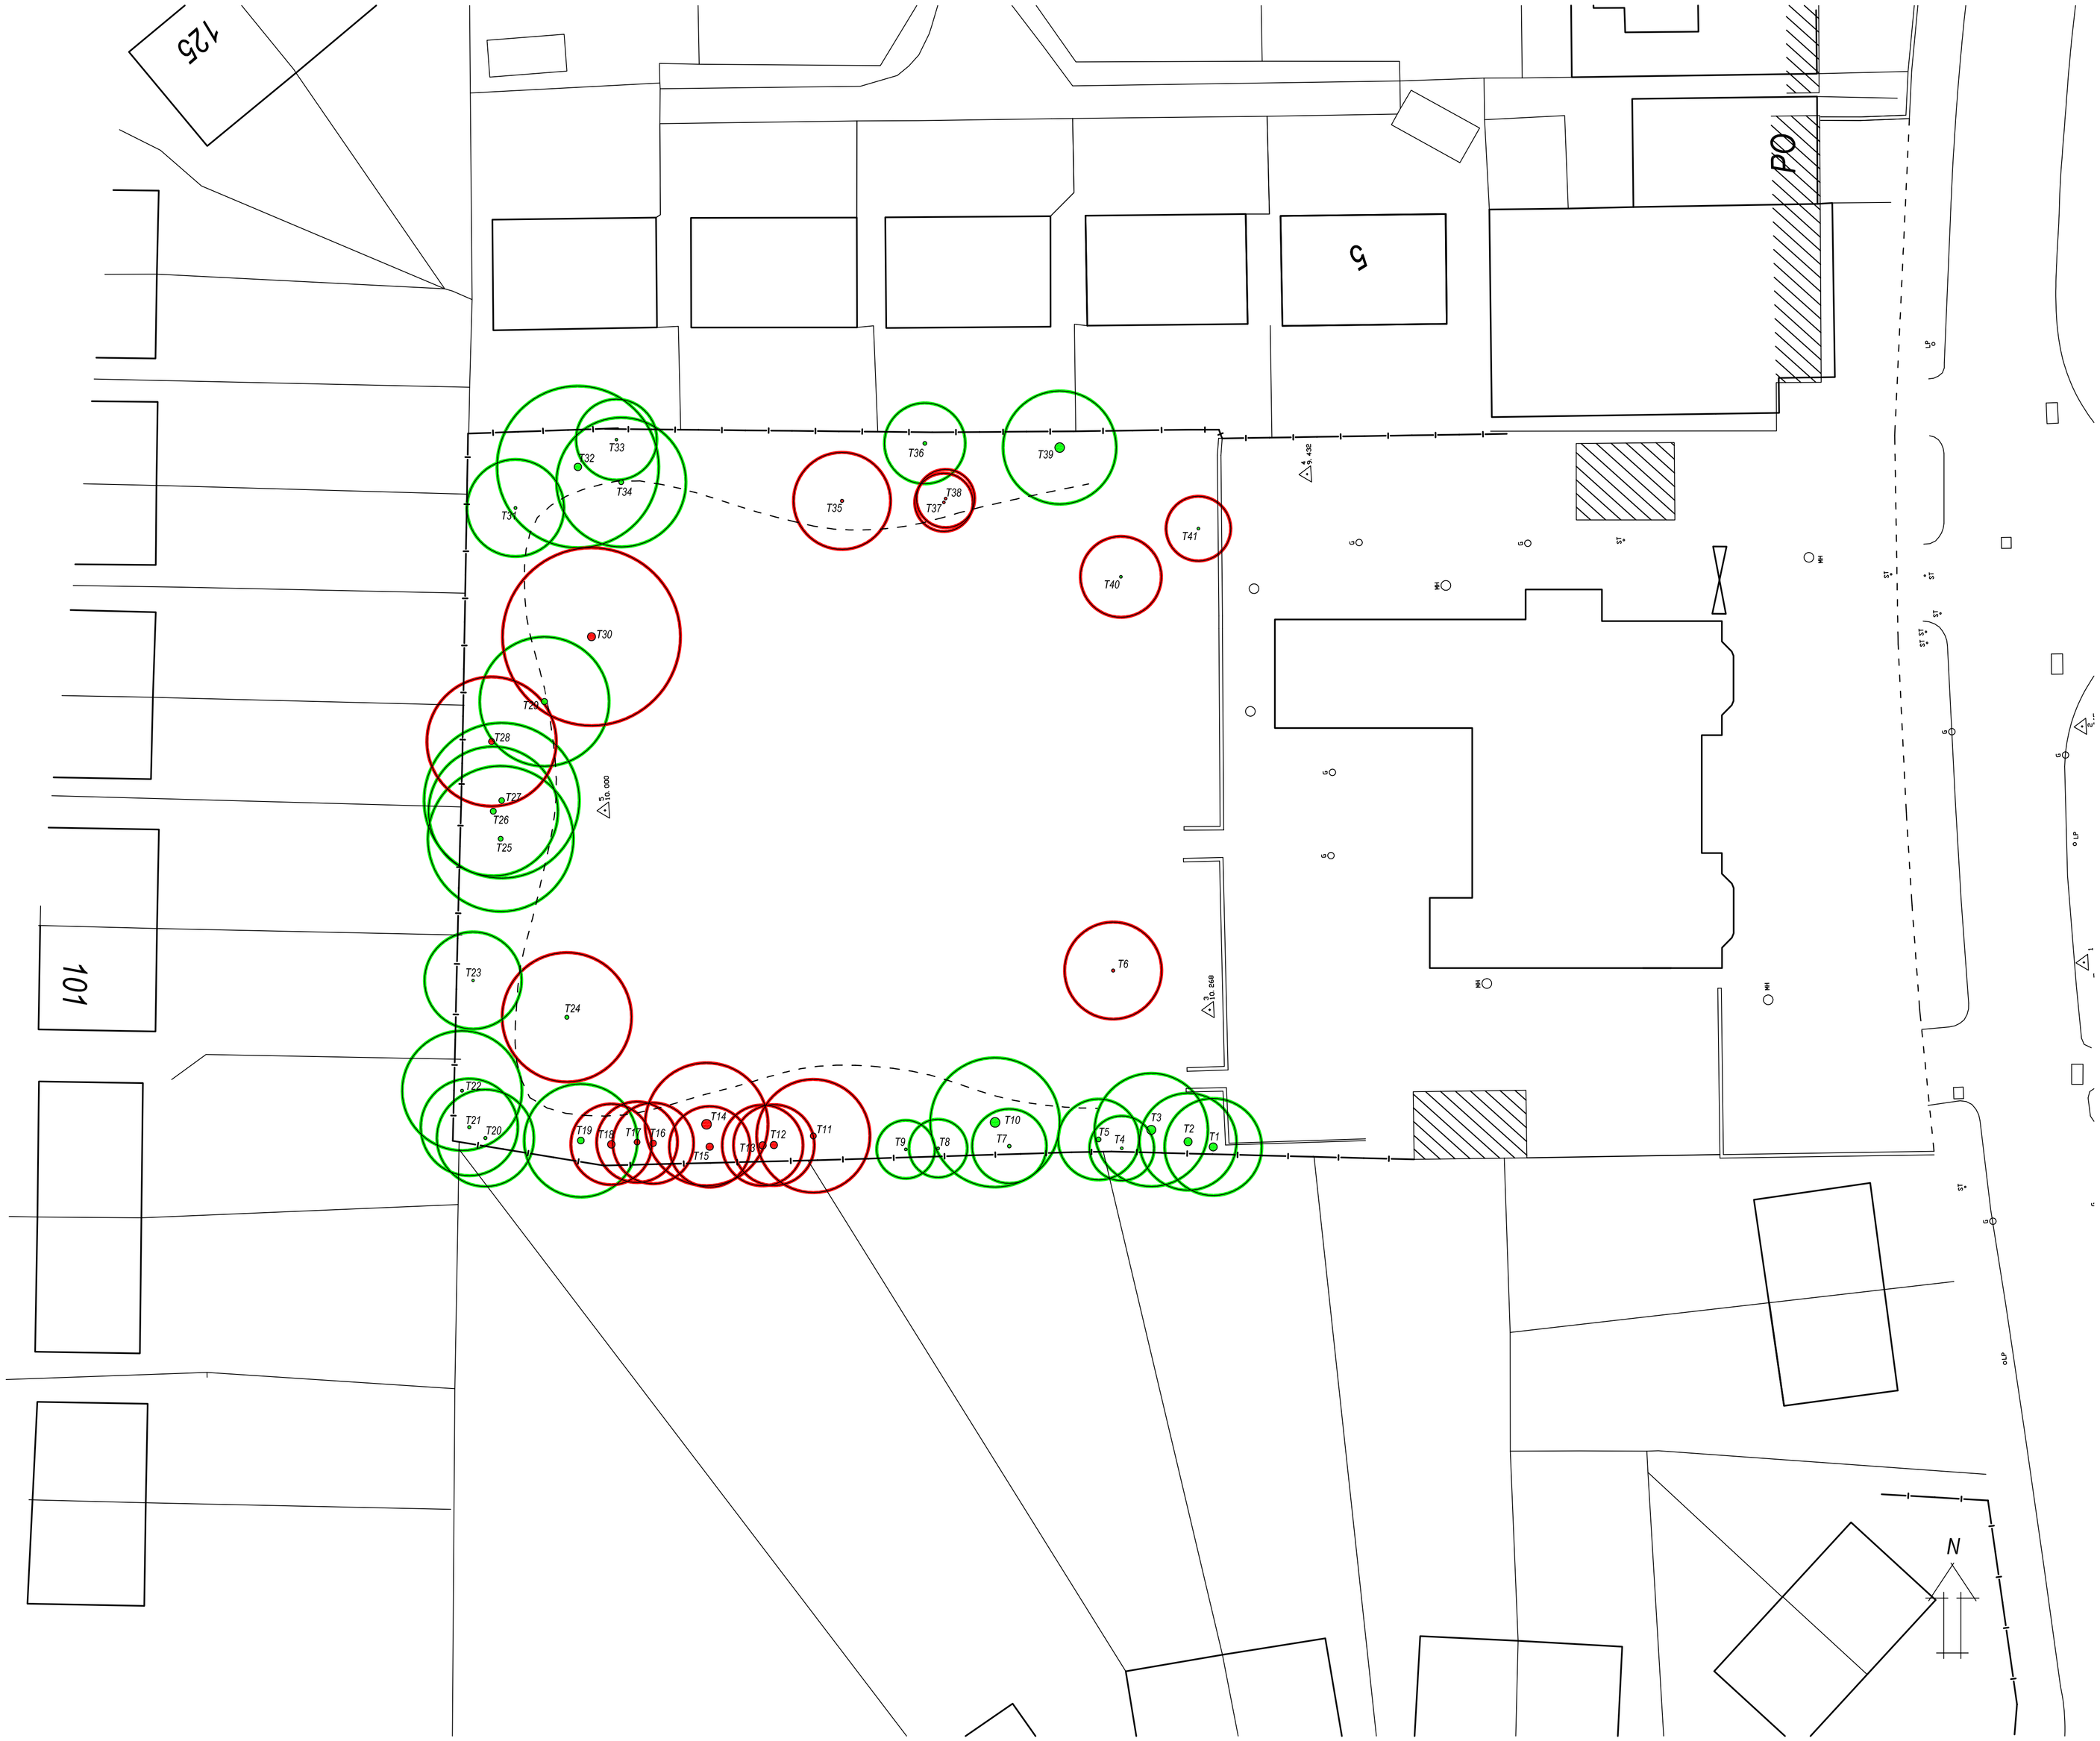


REF	TYPE	TRUNK Ø	CANOPY	ACTION
T1	Willow	500	3.0m	RETAIN
T2	Willow	500	3.0m	RETAIN
T3	Willow	560	3.5m	RETAIN
T4	Poplar	175	2.0m	RETAIN
T5	Poplar	300	2.5m	RETAIN
T6	Hawthorne	200	3.0m	REMOVE
T7	Poplar	225	2.3m	RETAIN
T8	Poplar	175	1.8m	RETAIN
T9	Poplar	175	1.8m	RETAIN
T10	Willow	600	4.0m	RETAIN
T11	Holly	370	3.5m	REMOVE
T12	Poplar	450	2.5m	REMOVE
T13	Poplar	450	3.8m	REMOVE
T14	Willow	600	2.5m	REMOVE
T15	Poplar	450	2.5m	REMOVE
T16	Poplar	390	2.5m	REMOVE
T17	Poplar	360	2.5m	REMOVE
T18	Poplar	470	2.5m	REMOVE
T19	Holly	420	3.5m	RETAIN
T20	Sycamore	200	3.0m	RETAIN
T21	Sycamore	200	3.0m	RETAIN
T22	Birch	180	3.7m	RETAIN
T23	Birch	150	3.0m	RETAIN
T24	Hawthorne	250	4.0m	REMOVE
T25	Sycamore	300	4.5m	RETAIN
T26	Birch	375	4.0m	RETAIN
T27	Sycamore	350	4.8m	RETAIN
T28	Birch	370	4.0m	REMOVE
T29	Sycamore	380	4.0m	RETAIN
T30	Sycamore	500	5.5m	REMOVE
T31	Birch	180	3.0m	RETAIN
T32	Sycamore	460	5.0m	RETAIN
T33	Holly	160	2.5m	RETAIN
T34	Sycamore	300	4.0m	RETAIN
T35	Willow	200	3.0m	REMOVE
T36	Holly	240	2.5m	RETAIN
T37	Birch	170	1.8m	REMOVE
T38	Birch	170	1.8m	REMOVE
T39	Holly	600	3.5m	RETAIN
T40	Hawthorne	170	2.5m	REMOVE
T41	Birch	170	2.0m	REMOVE

CLIENT: Fergal O Gara
The Walk
Rosscommon
Ireland

LOCATION: Land situated to the rear of:
The Kendary Public House
Birk Avenue
Barnsley
South Yorkshire S70 3AH

PROPOSAL: Application for outline permission to erect seven dwellings and new access road

DATE: April 2008

SCALE: 1:200

DRG: PG/FOG/07/035/10 REV A

TITLE: Existing tree survey drawing

REVISIONS	DATE	SIGNATURE
A	16/03/10	TRO

PAUL GAUGHAN
BUILDING CONSULTANTS
Rosscarbery House, 4 Coronation Street, Ilkeston,
Derbyshire DE7 5QH.
Phone 0115 9324010. Fax 0115 9308371
E-mail: info@paul-gaughan.co.uk
Web: www.paul-gaughan.co.uk

Scales are correct at time of plotting however please note that distortion can occur during copying. This drawing is copyright and may not be altered, traced, photographed, electronically copied or used for any purpose other than for which it is issued, without written permission from Mr. Gaughan.
Check all dimensions on site.
Hatching is a representation of materials only.

DRAWN BY:	TRO	DATE:
CHECKED BY:		DATE:

EXISTING TREE SURVEY
SCALE 1:200