



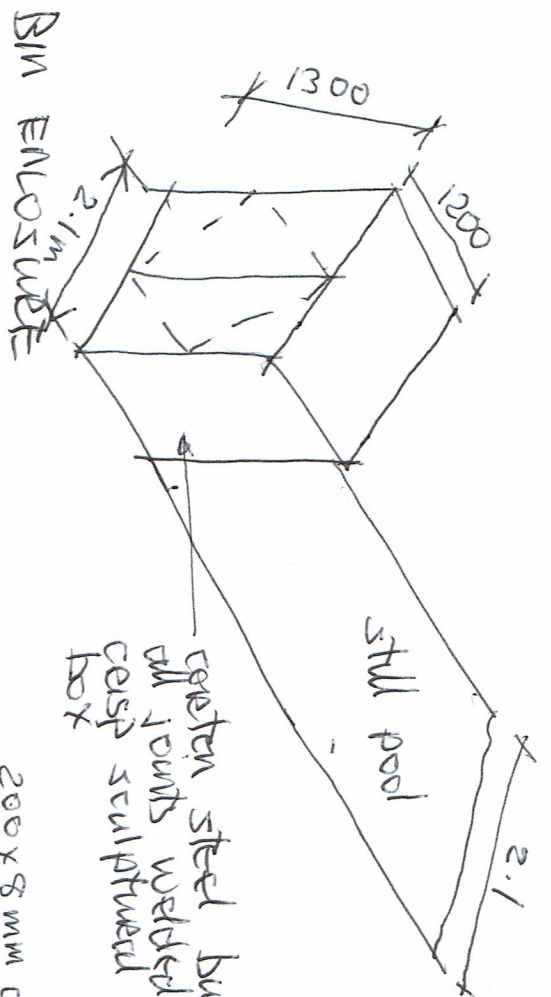

coarse steel bin enclosure loose cut
all joints welded to form
coarse sculptured
box

200 x 8 mm coarse
steel frame

200

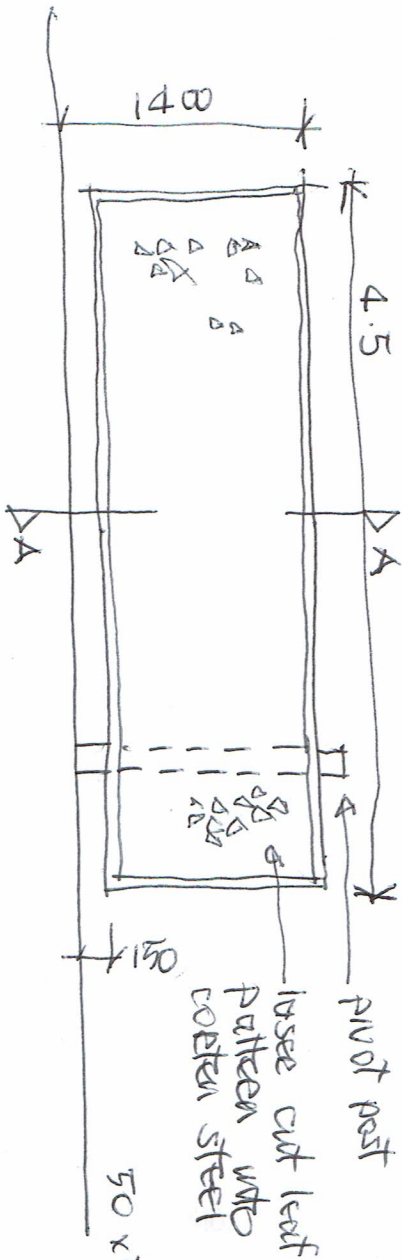


loose cut leaf
pattern wtd
coarse steel

pivot post

50 x 50 m/s angle

inside
plot

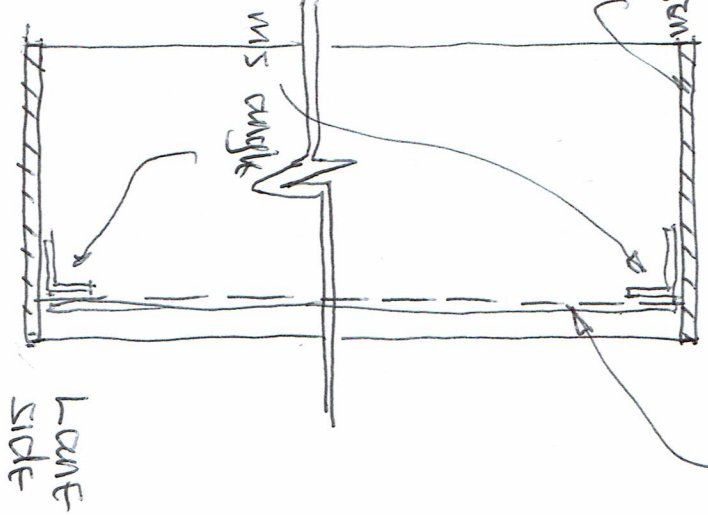

loose
side

SECTION AA 1:5

Gate