


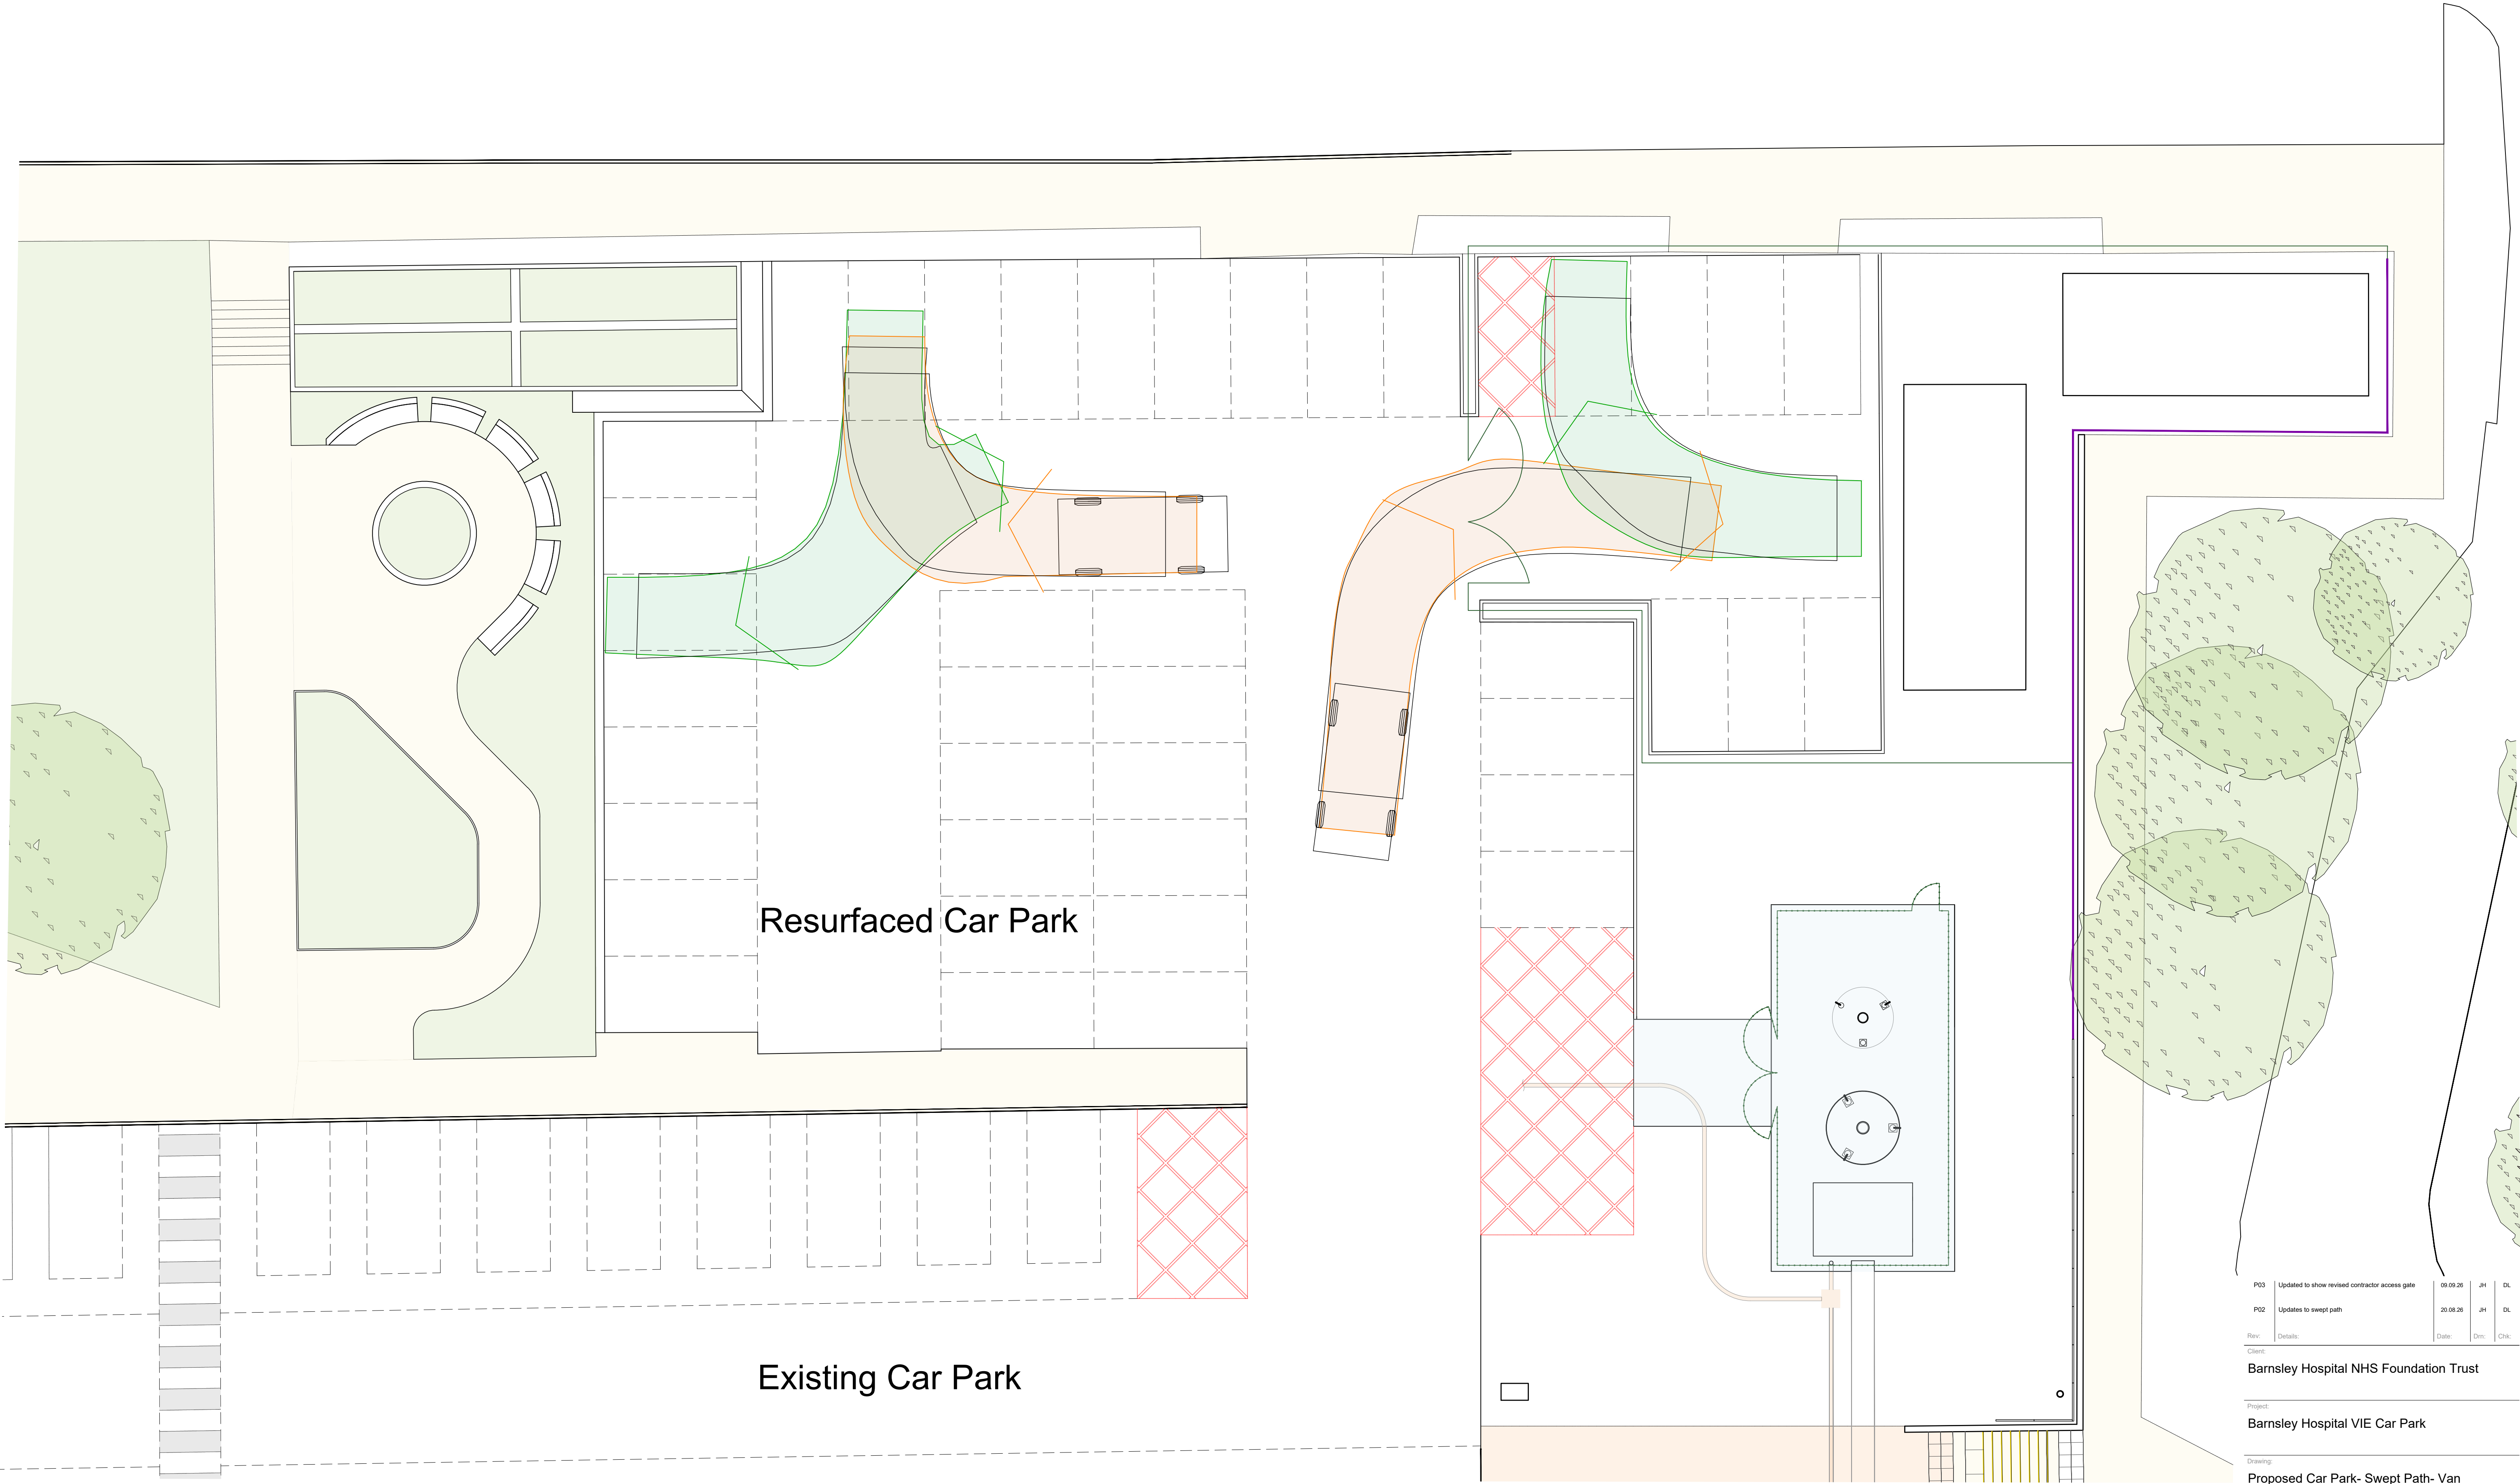

P03	Updated to show revised contractor access gate	09.09.26	JH	DL
P02	Updates to swept path	20.08.26	JH	DL
Rev:	Details:	Date:	Drn:	Chk:

Client:
Barnsley Hospital NHS Foundation Trust

Project:
Barnsley Hospital VIE Car Park

Drawing:
Proposed Car Park- Swept Path- Van

JTP

ARCHITECTS

JAMES TOTTY PARTNERSHIP LLP

CHARTERED ARCHITECTS

38 WILKINSON STREET

SHEFFIELD S10 2GB

Telephone: (0114) 270 0208

Email: mail@jtp.architects.co.uk

Web: www.jtp-architects.co.uk

Scale:	Project No:	Drawn:	Checked:	Date:			
1 : 100	15 / 1482	JH	DL	August 2026			
Status:	Purpose:	FOR PLANNING					
Drawing No:	151482 - JTP - XX - XX - D - A - 623 - P03						
Project	Originator	Zone	Level	Type	Role	Number	Revision

THIS DRAWING AND INFORMATION CONTAINED HEREIN IS PROTECTED BY COPYRIGHT LAW AND MUST NOT BE COPIED OR REPRODUCED WITHOUT THE PRIOR WRITTEN CONSENT OF JAMES TOTTY PARTNERSHIP LLP. ORDNANCE SURVEY INFORMATION IS REPRODUCED BY PERMISSION IN ACCORDANCE WITH LICENCE AGREEMENT - LICENCE No. AR 10006159