


This copy drawing and any design thereon is protected by copyright and is the property of Pulmann Associates Limited. It is to be used only for the purpose for which it was expressly loaned and is not to be copied in any format, nor is any information taken therefrom to be transmitted or passed on to others.

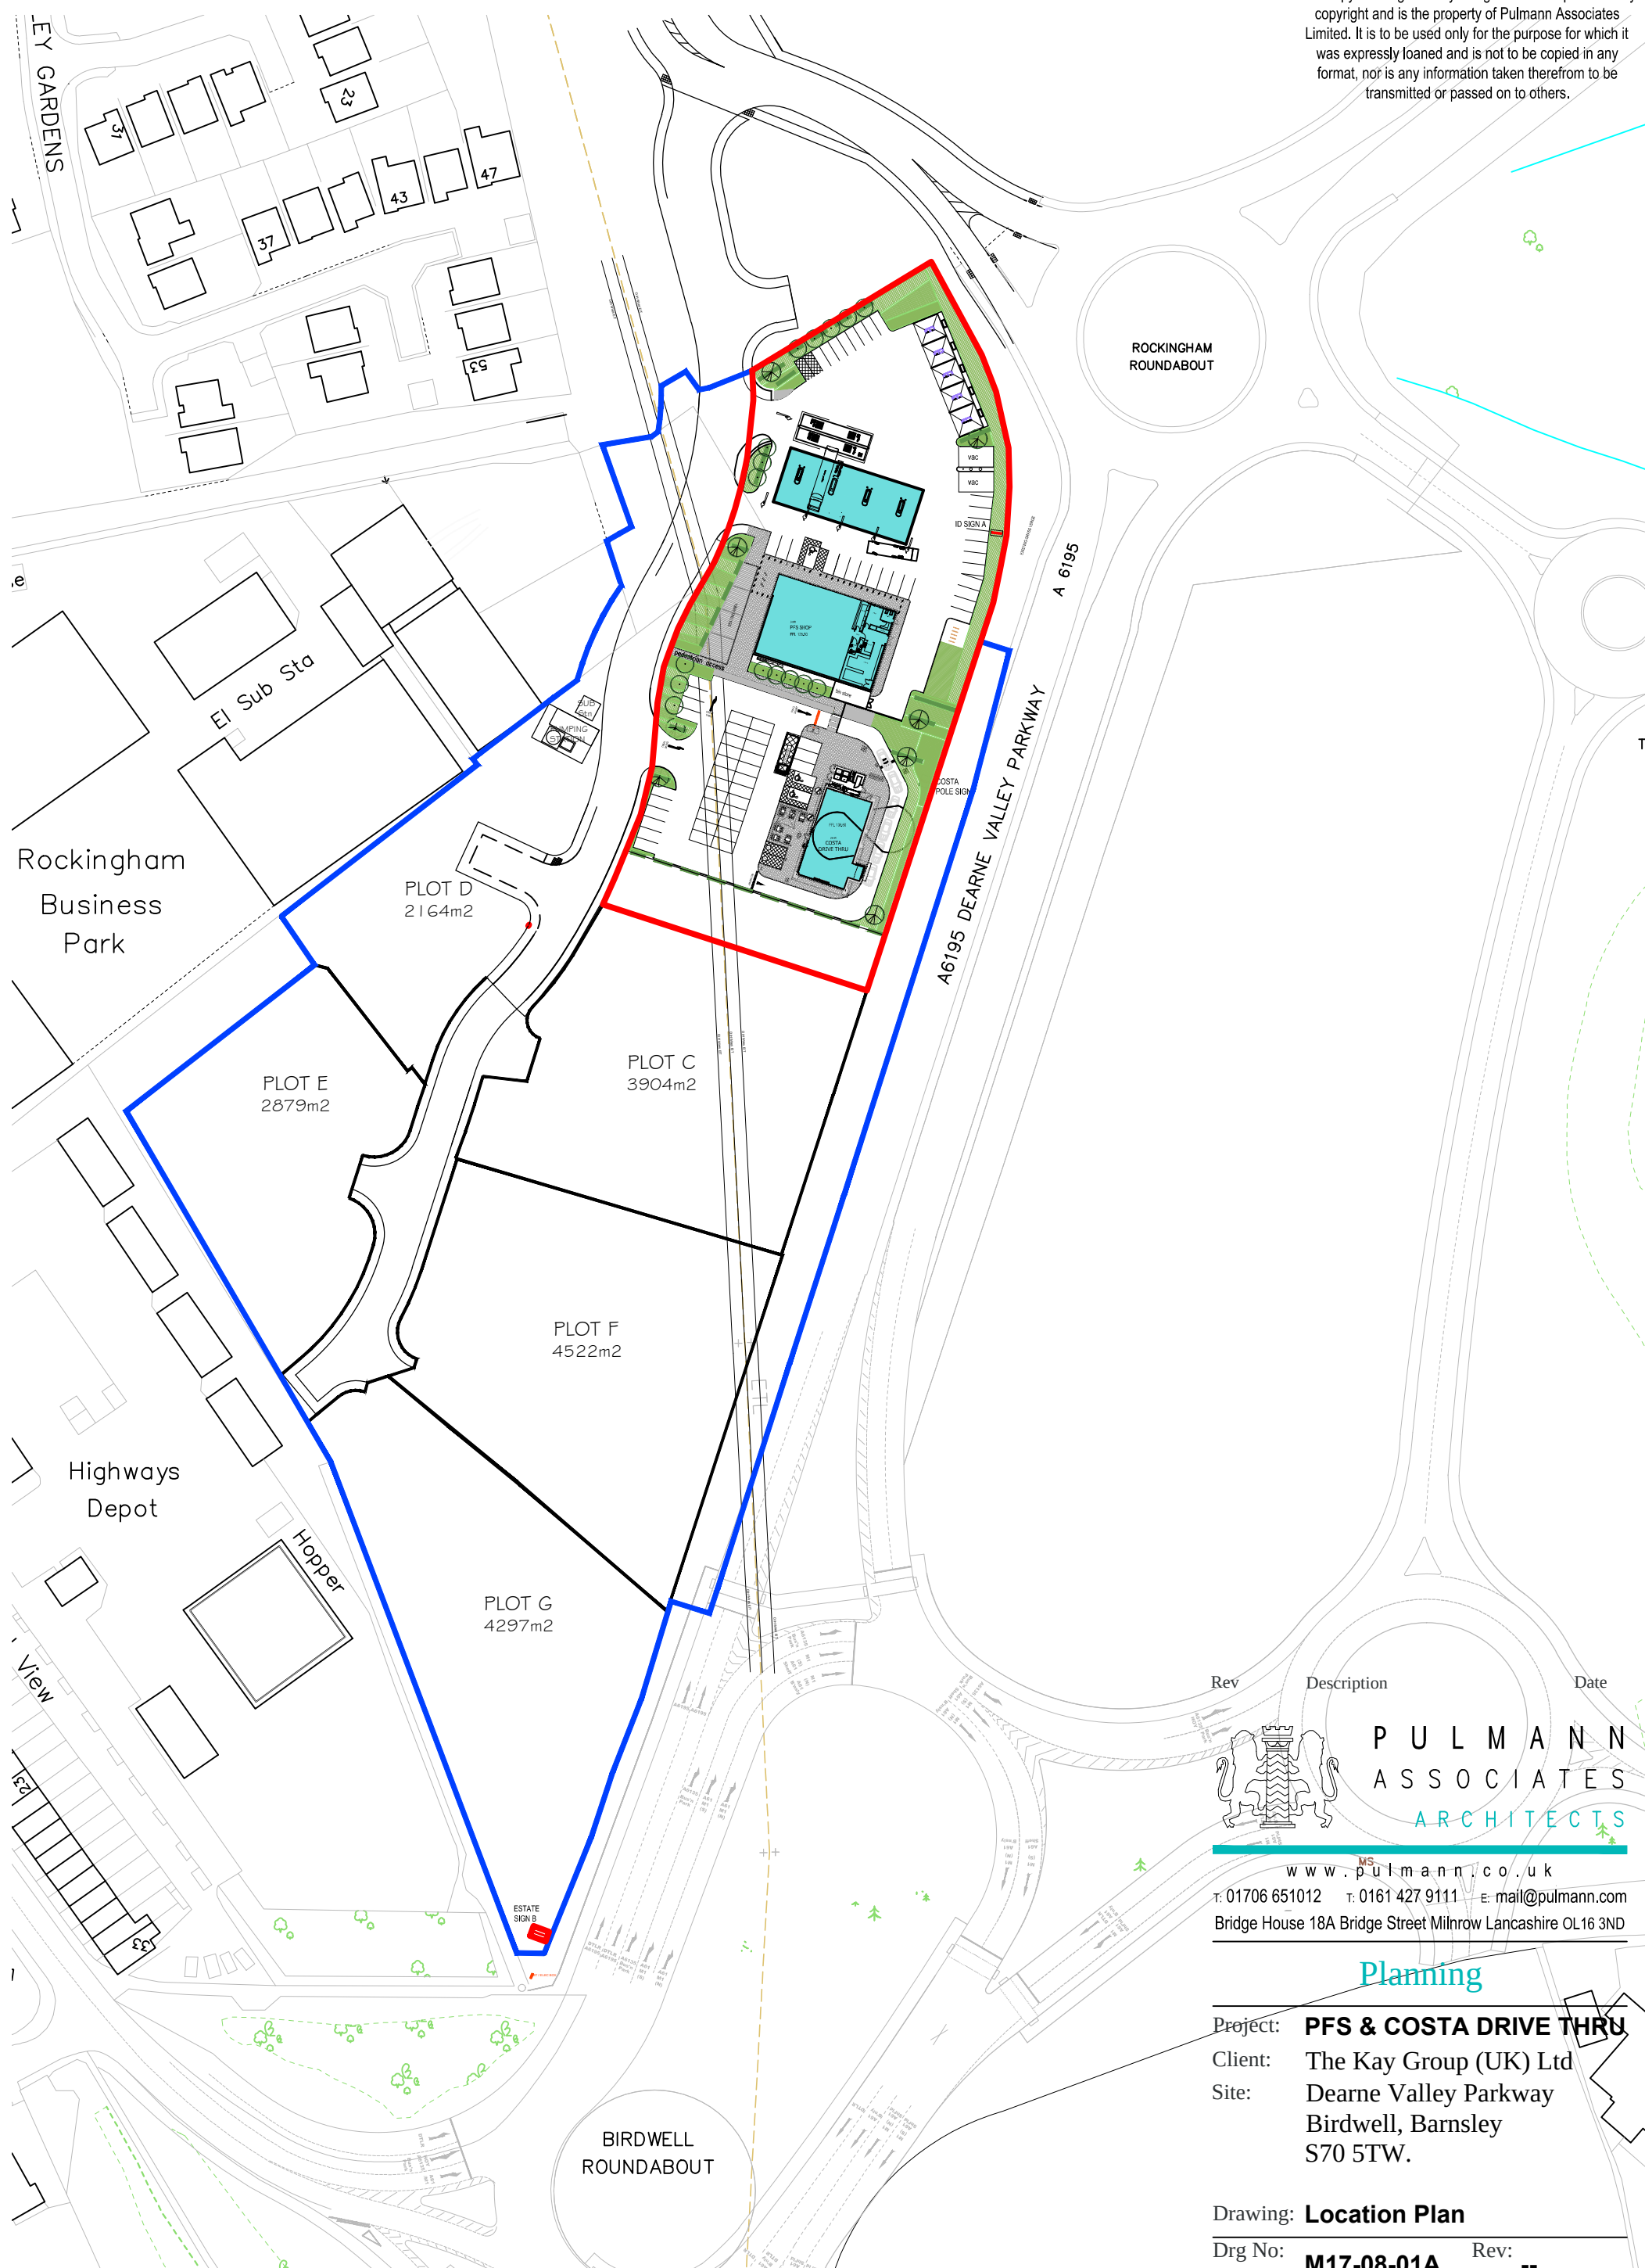

P U L M A N N
A S S O C I A T E S
A R C H I T E C T S

T: 01706 651012 T: 0161 427 9111 E: mail@pulmann.com
Bridge House 18A Bridge Street Milnrow Lancashire OL16 3ND

Planning

Project: **PFS & COSTA DRIVE THRU**
Client: The Kay Group (UK) Ltd
Site: Dearne Valley Parkway
Birdwell, Barnsley
S70 5TW.

Drawing: **Location Plan**

Drg No: **M17-08-01A** Rev: --

Scale: **1:1250** Paper: **A3** Date: **Jan 2018**