


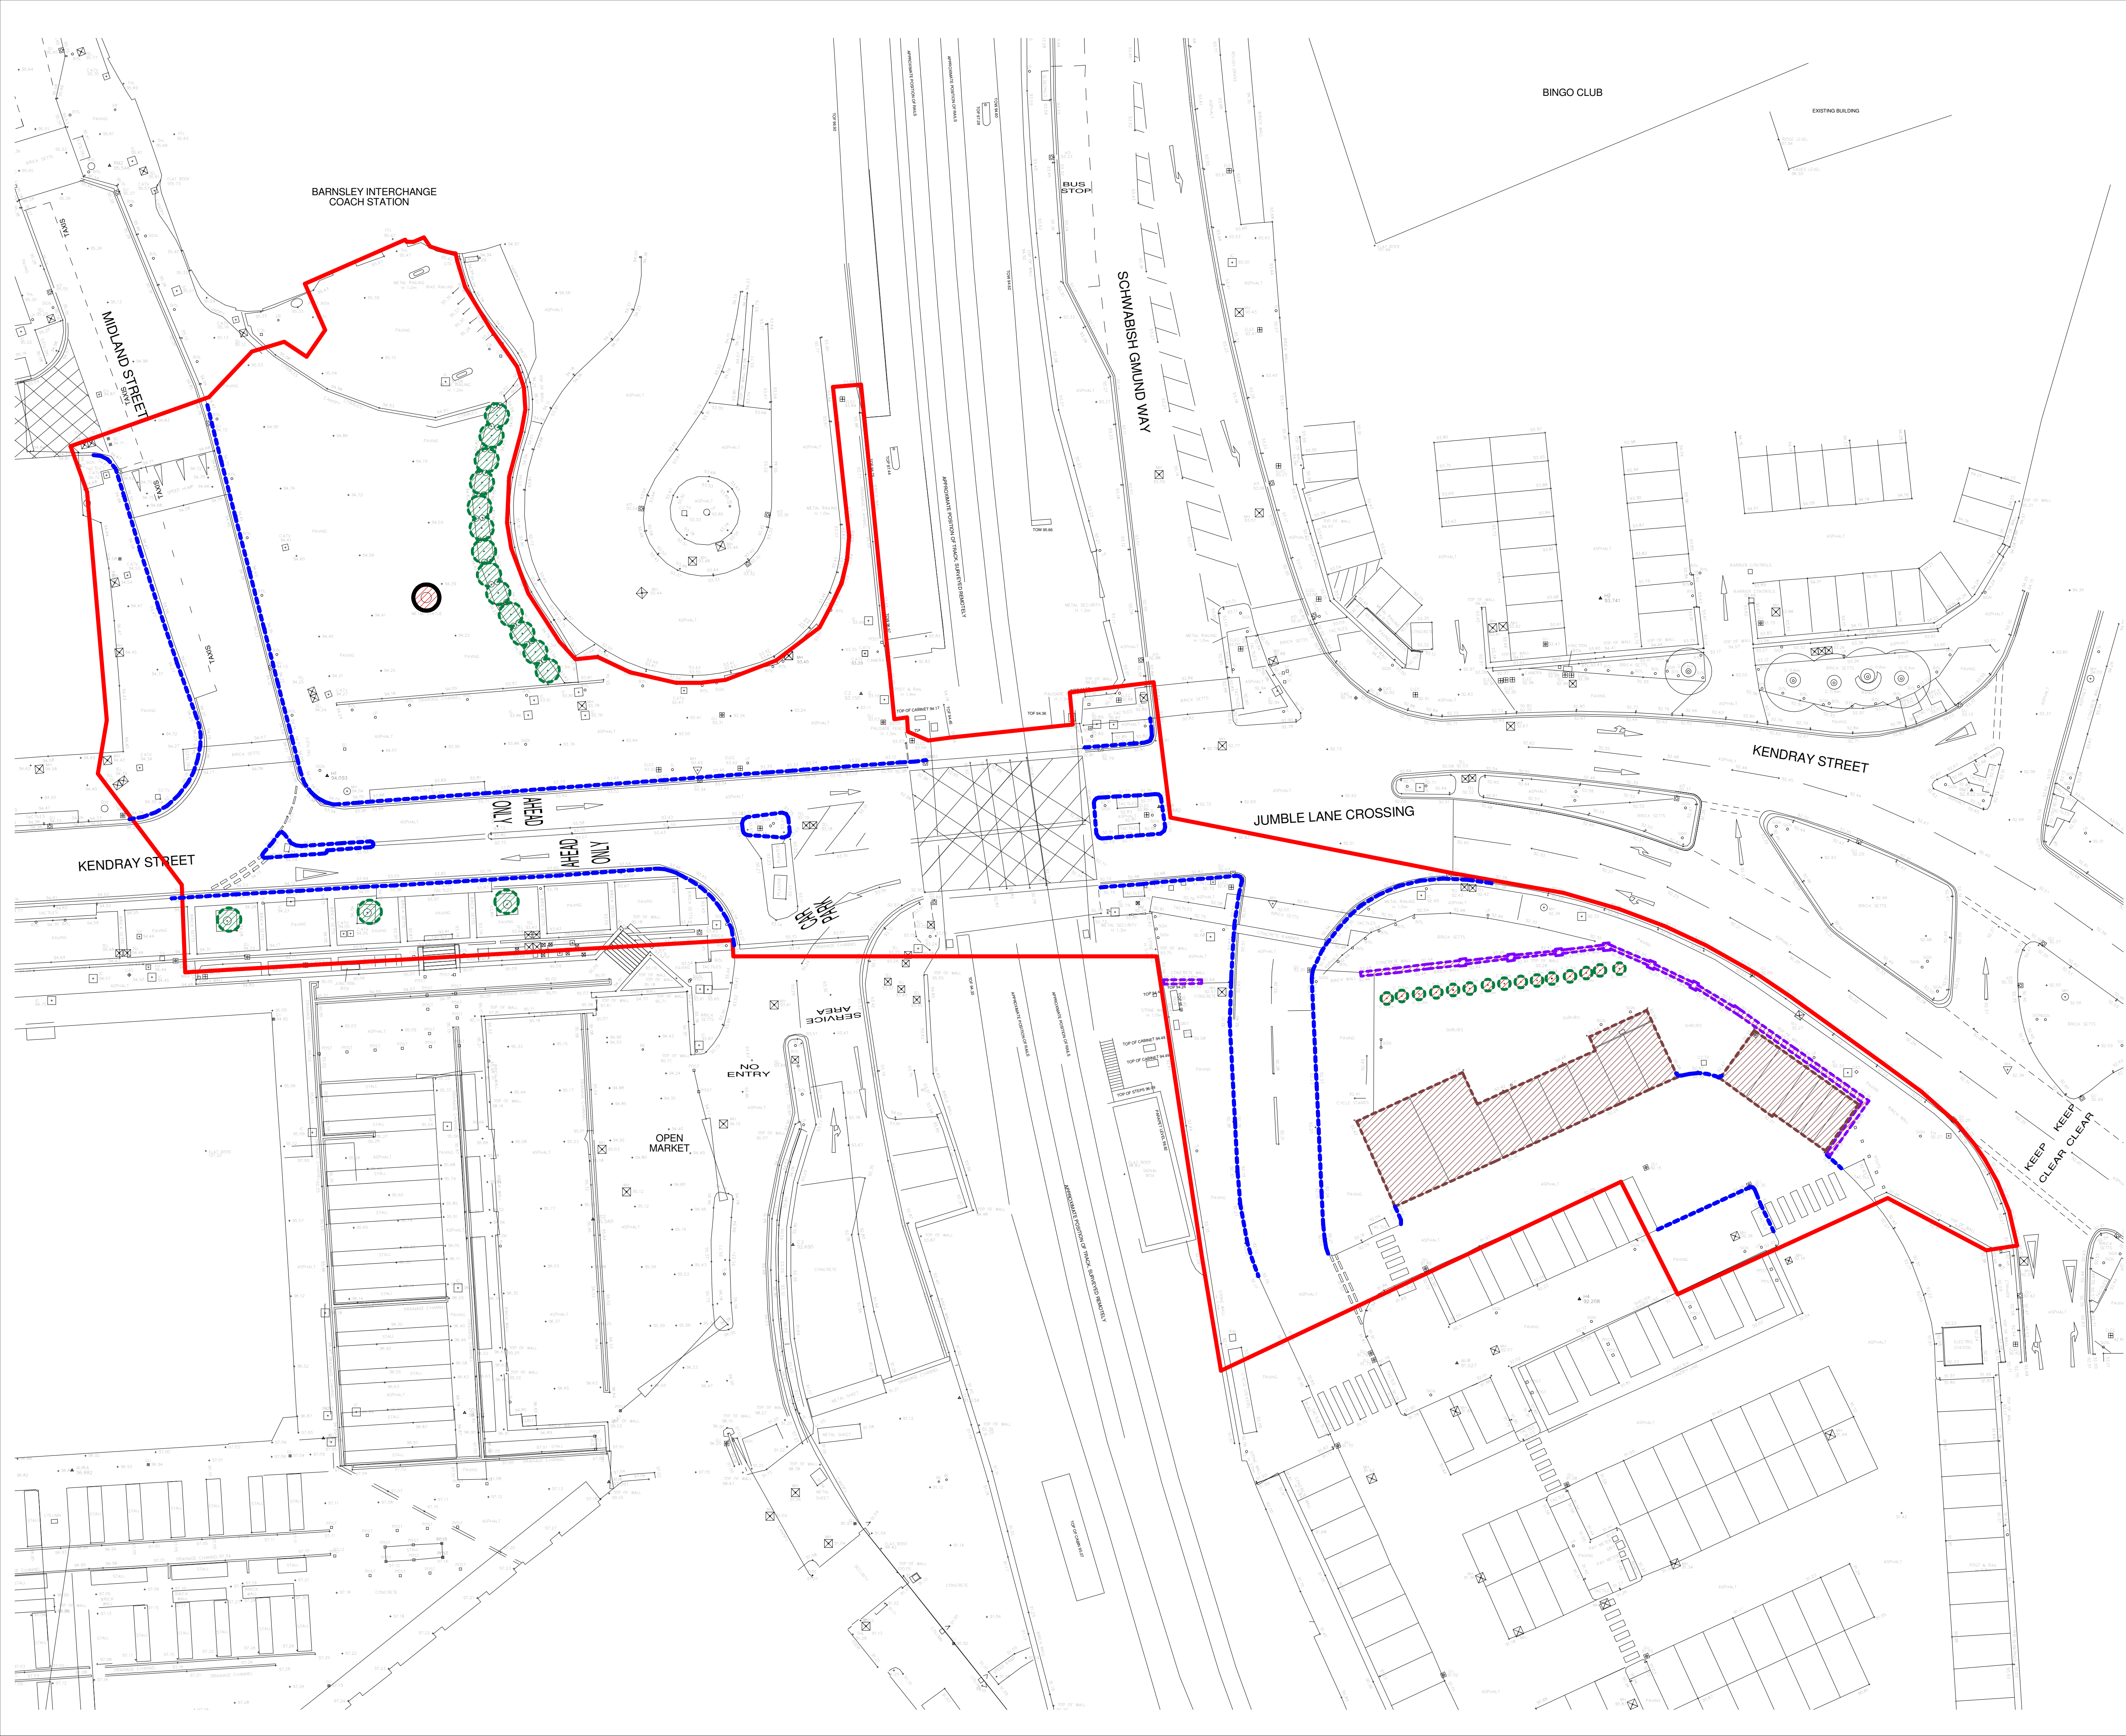

Notes:

- This drawing is copyright.
- Do not scale dimensions from this drawing.
- This drawing is to be read in conjunction with all other relevant drawings.
- All discrepancies on this drawing are to be reported to the architect.
- Do not modify any element of this drawing.
- Use drawing only for purpose(s) issued.

North Sign / Key Plan

0 5 10 15 20m
1:250 Scale @ A1

The following external model files are included within this drawing:

KEY

- Planning application boundary
- Existing trees to be removed
- Existing metal statue to be relocated. Final position TBA.
- Existing parking spaces to be removed
- Existing kerb removed / realigned
- Existing metal statue to be relocated. Final position TBA.

Note: All existing street furnitures within application boundary to be removed/ relocated. Final position TBA.

P01	27.07.18	Planning Issue.	WL	SL
Rev	Date	Revision Notes	Dn	Rv
Client				
Barnsley Metropolitan Borough Council				

Intelligence Buildings Infrastructure

www.ibigroup.com

Project
Barnsley Pedestrian Bridge

Drawing Title
Proposed Site Alteration Works

Job Number 50147	Drawing Originated Date 23/07/2018	PAS 1192 Status Code S4
Scale@A1 1 : 250	Purpose Planning	
Drawing Number BGW2-IBI-PB-XX-SU-A-F100-0013	Revision	1