

Notes:

PLANNING DRAWINGS - THIS DRAWING SHOULD NOT BE USED FOR ANY OTHER PURPOSES THAN THAT SPECIFIED HERE

COPYRIGHT - THIS DRAWING MAY NOT BE REPRODUCED OR MODIFIED IN WHOLE OR PART BY ANY PERSON OR ORGANISATION WITHOUT THE ARCHITECTS CONSENT. ISUING COPIES TO THIRD PARTIES MAY NOT BE DONE WITHOUT THE ARCHITECTS CONSENT

Revision:--

Revision List:

0 5m

Project/ Client: 24 Hackings Av / Taylor

Drawing Title: Elevations - Existing

Drawing Number:2060/TP/004

Scale at A3: 1:100

Date:July 18




South Elevation - Existing


EXISTING MATERIALS
Walls - Pebble dash
Roof - Natural slate
Windows - White PVCu
Doors - White PVCu
Fascias - White PVCu
Gutters & pipes - Black PVCu



West Elevation - Existing

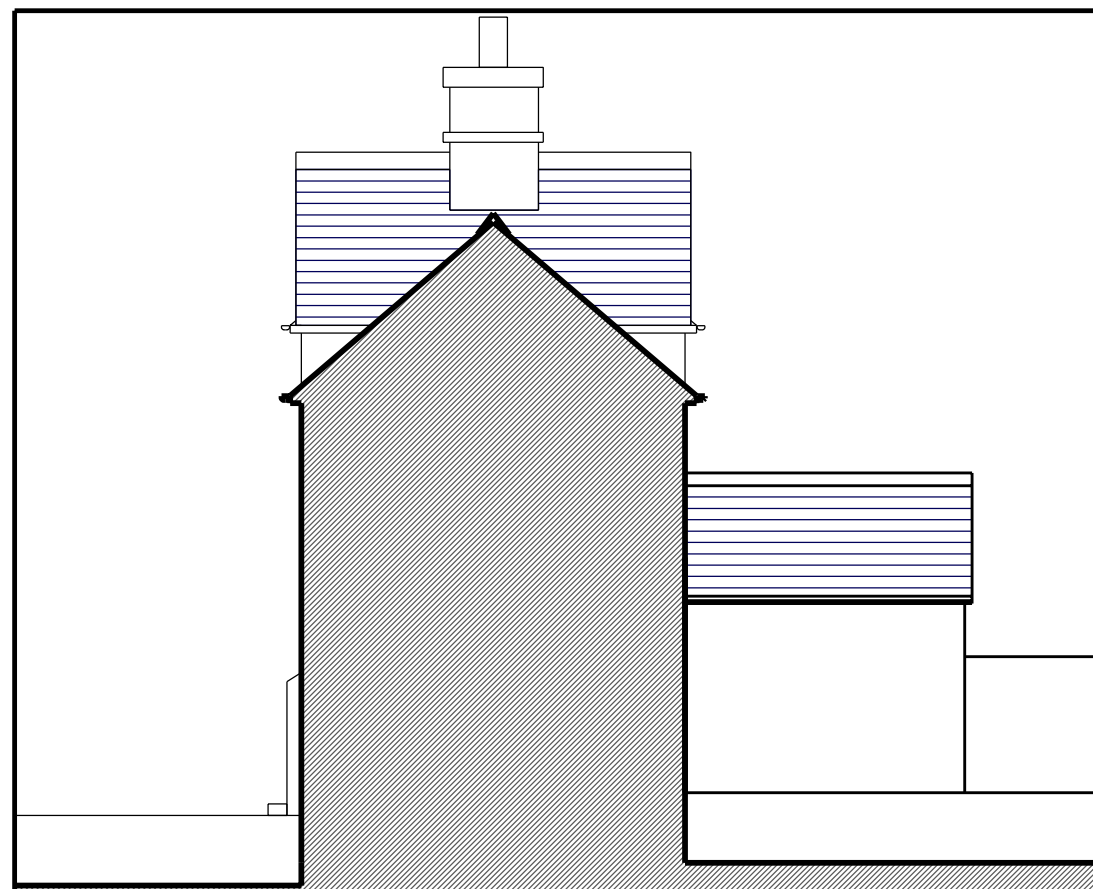

North Elevation - Existing

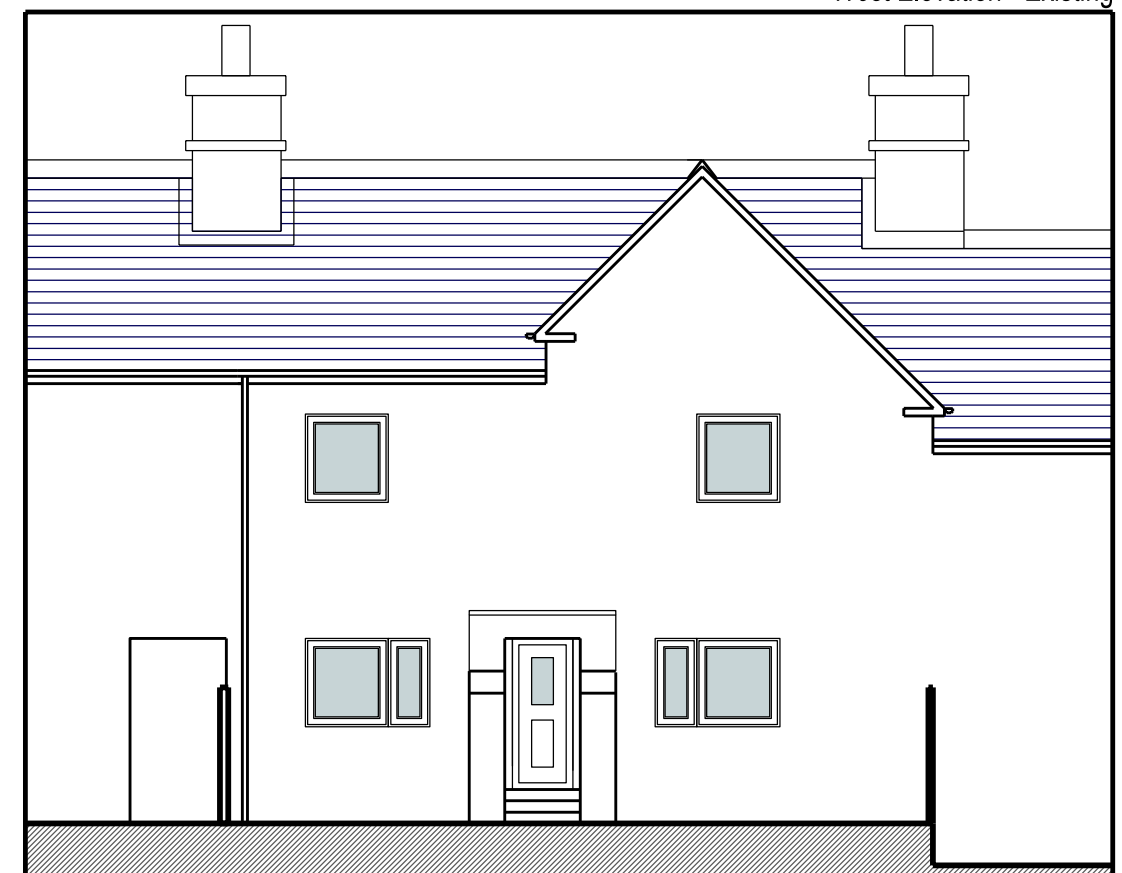

East Elevation - Existing