
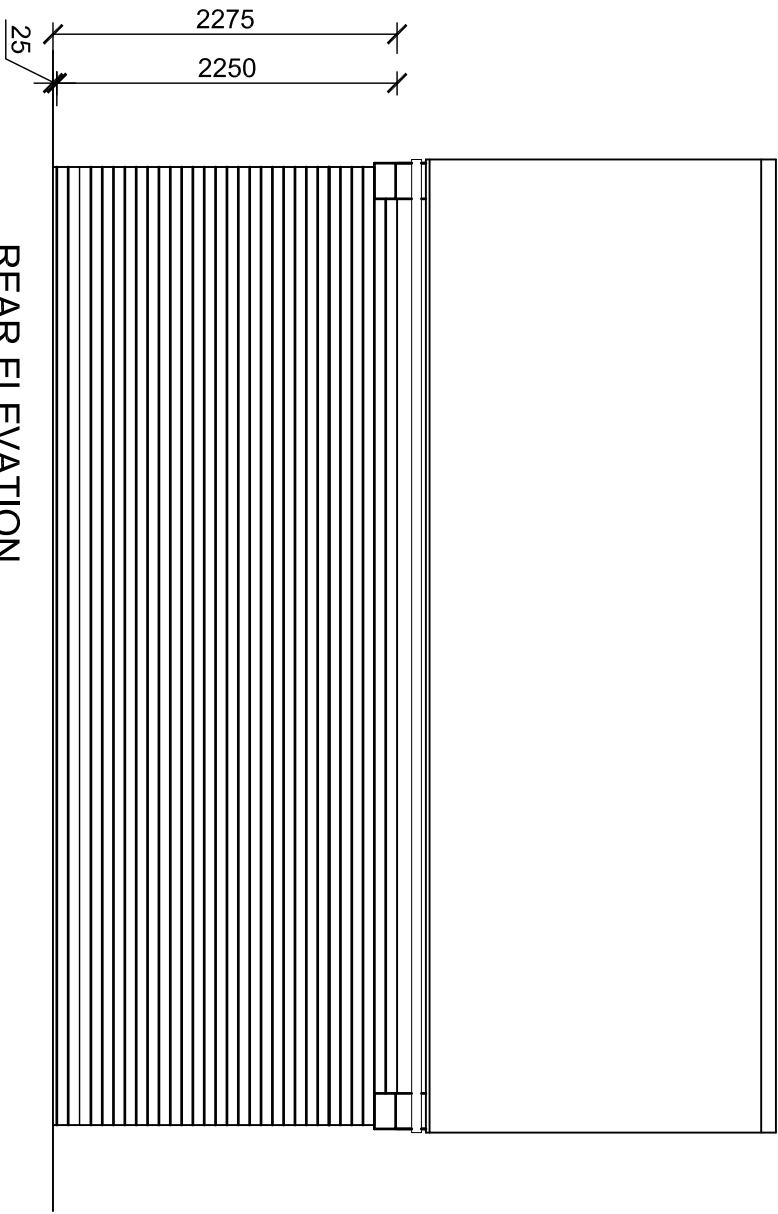
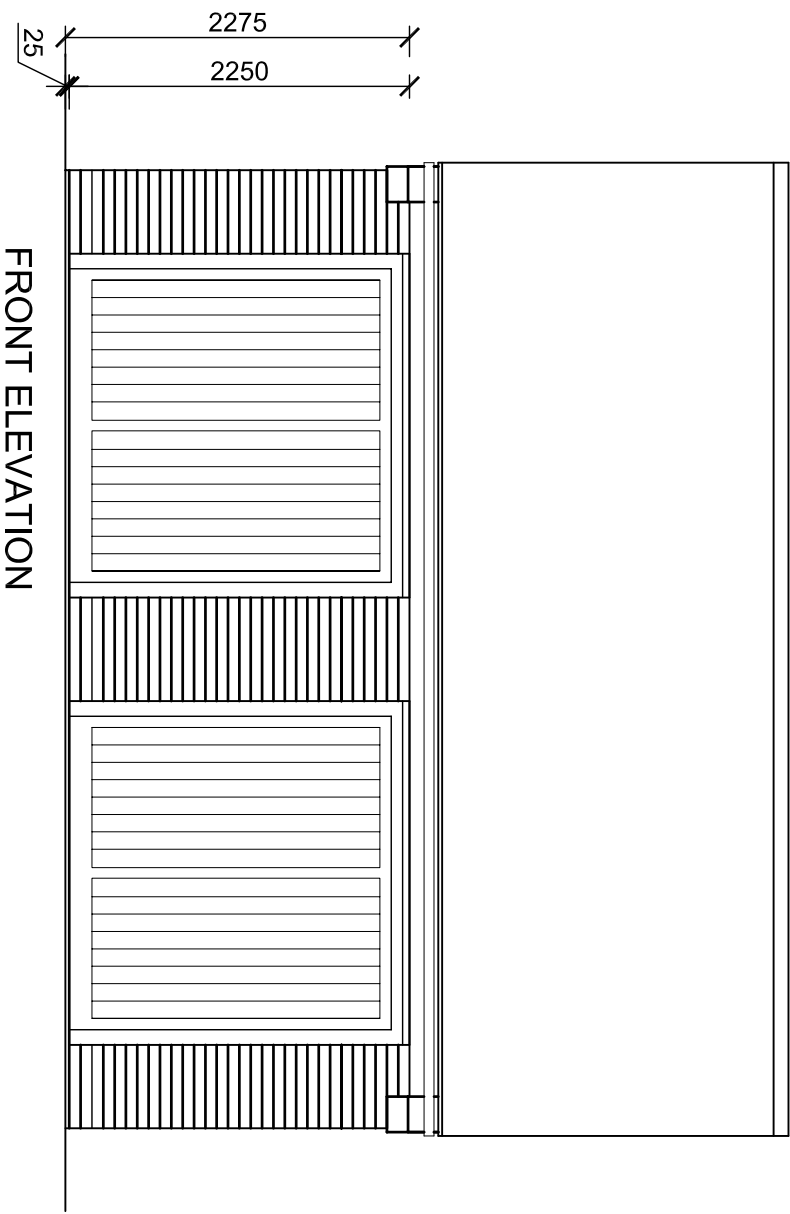
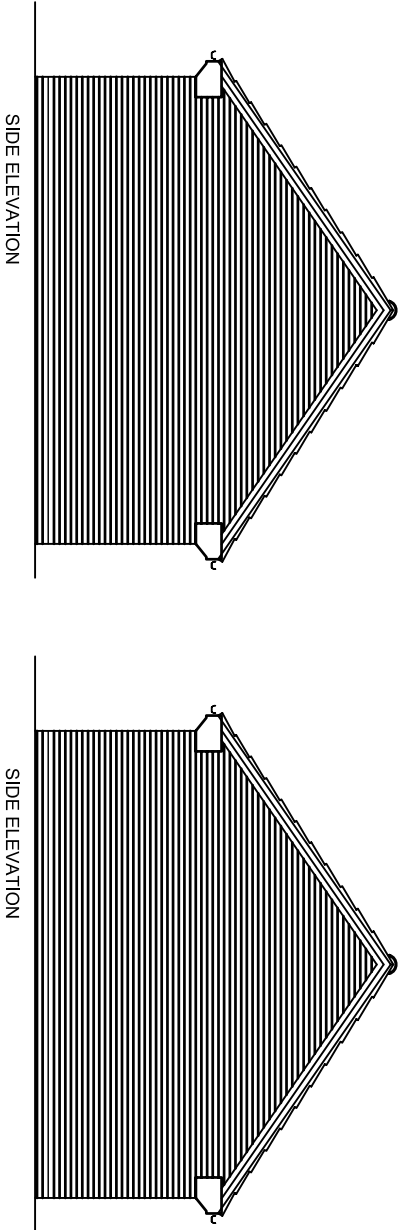


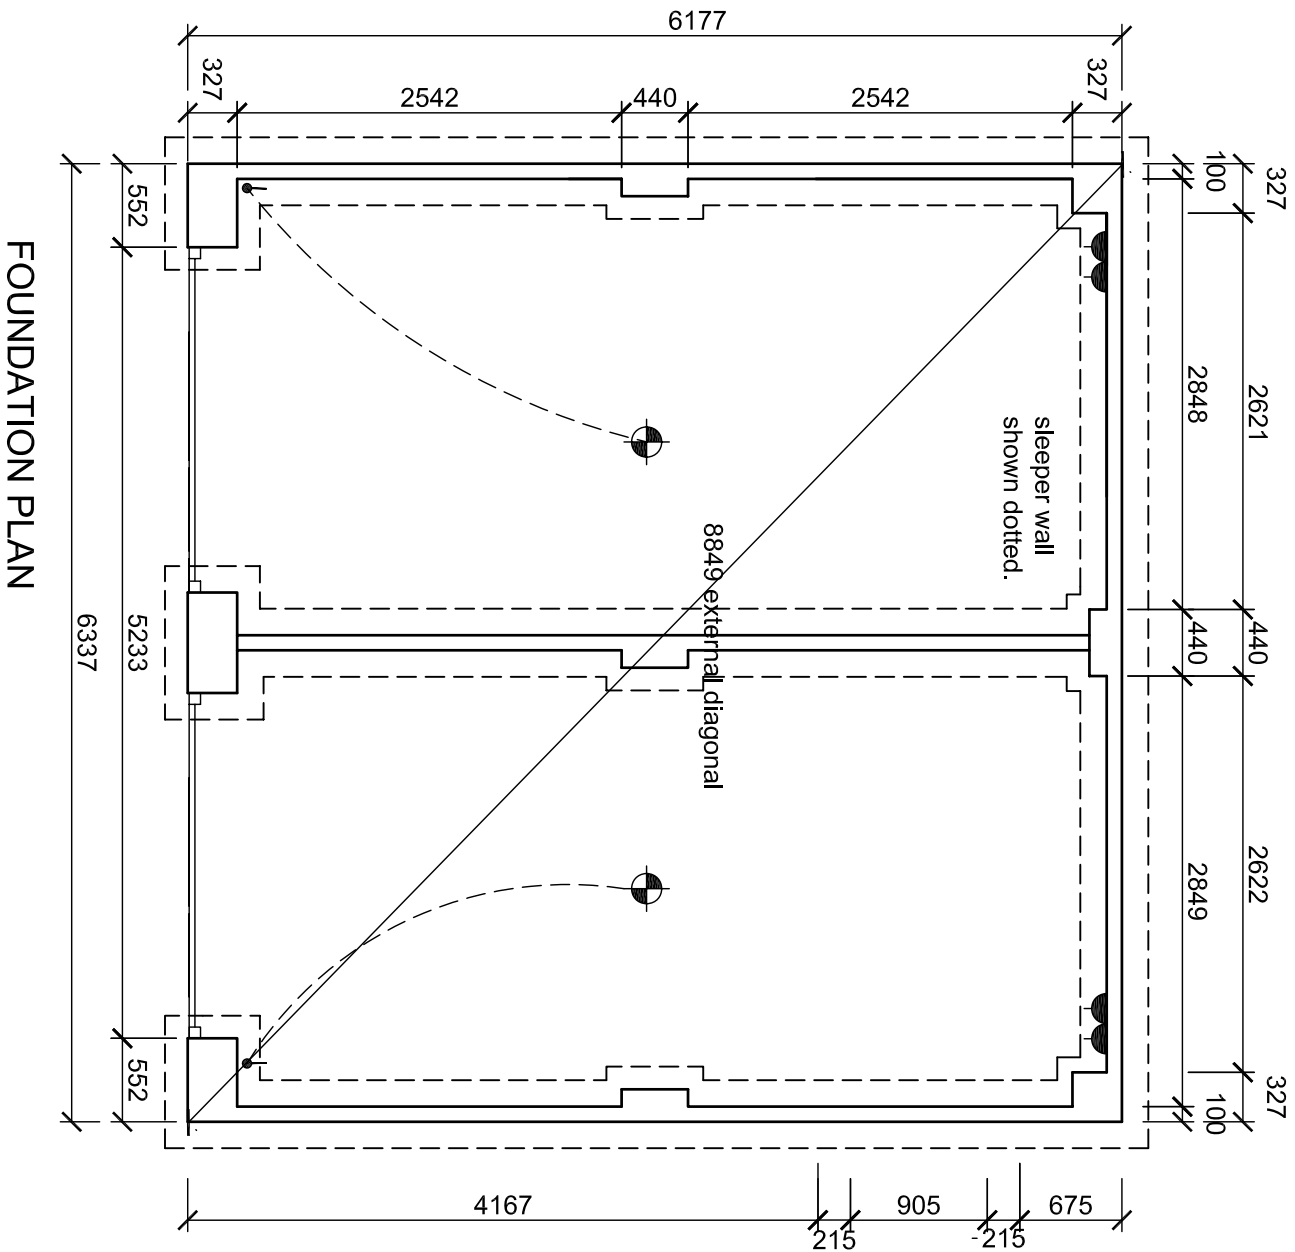

Revision :	1:50 @A3
Scale :	15/04/10
Date :	SB
Drawn by :	
Project :	Proposed Development at Countryman Pub, Wombwell
Title :	Twin Garage
Dwg No : CP-W/TG/01	Rev : -