



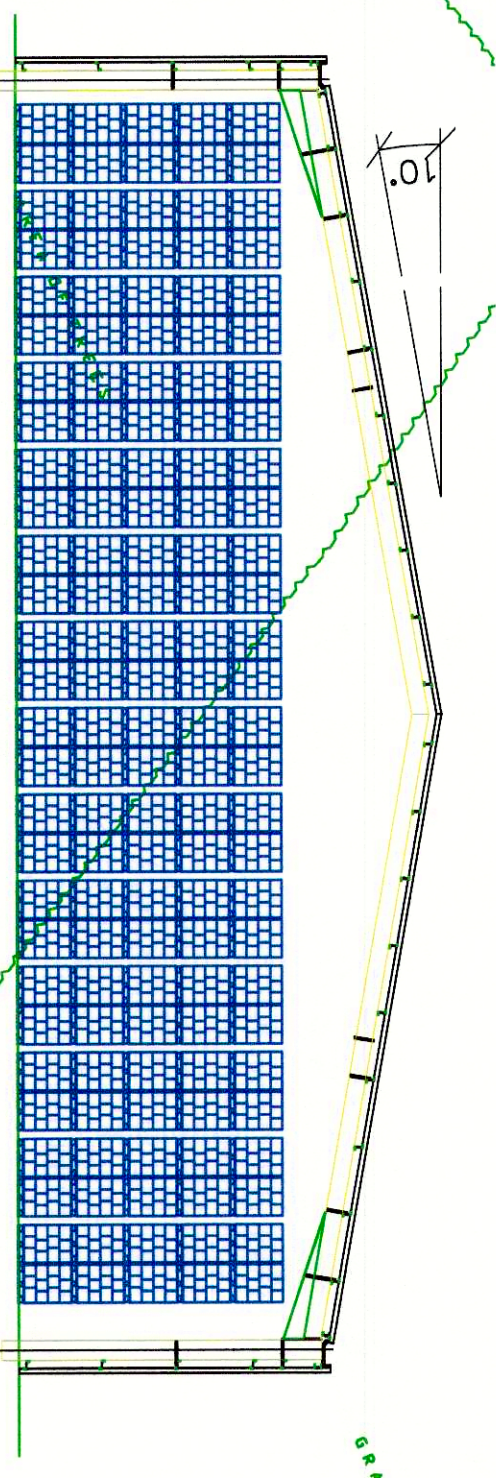

ALL PALLET'S DRAWN AT 1400 HIGH & DOUBLE STACKED 5 HIGH IN EACH BAY

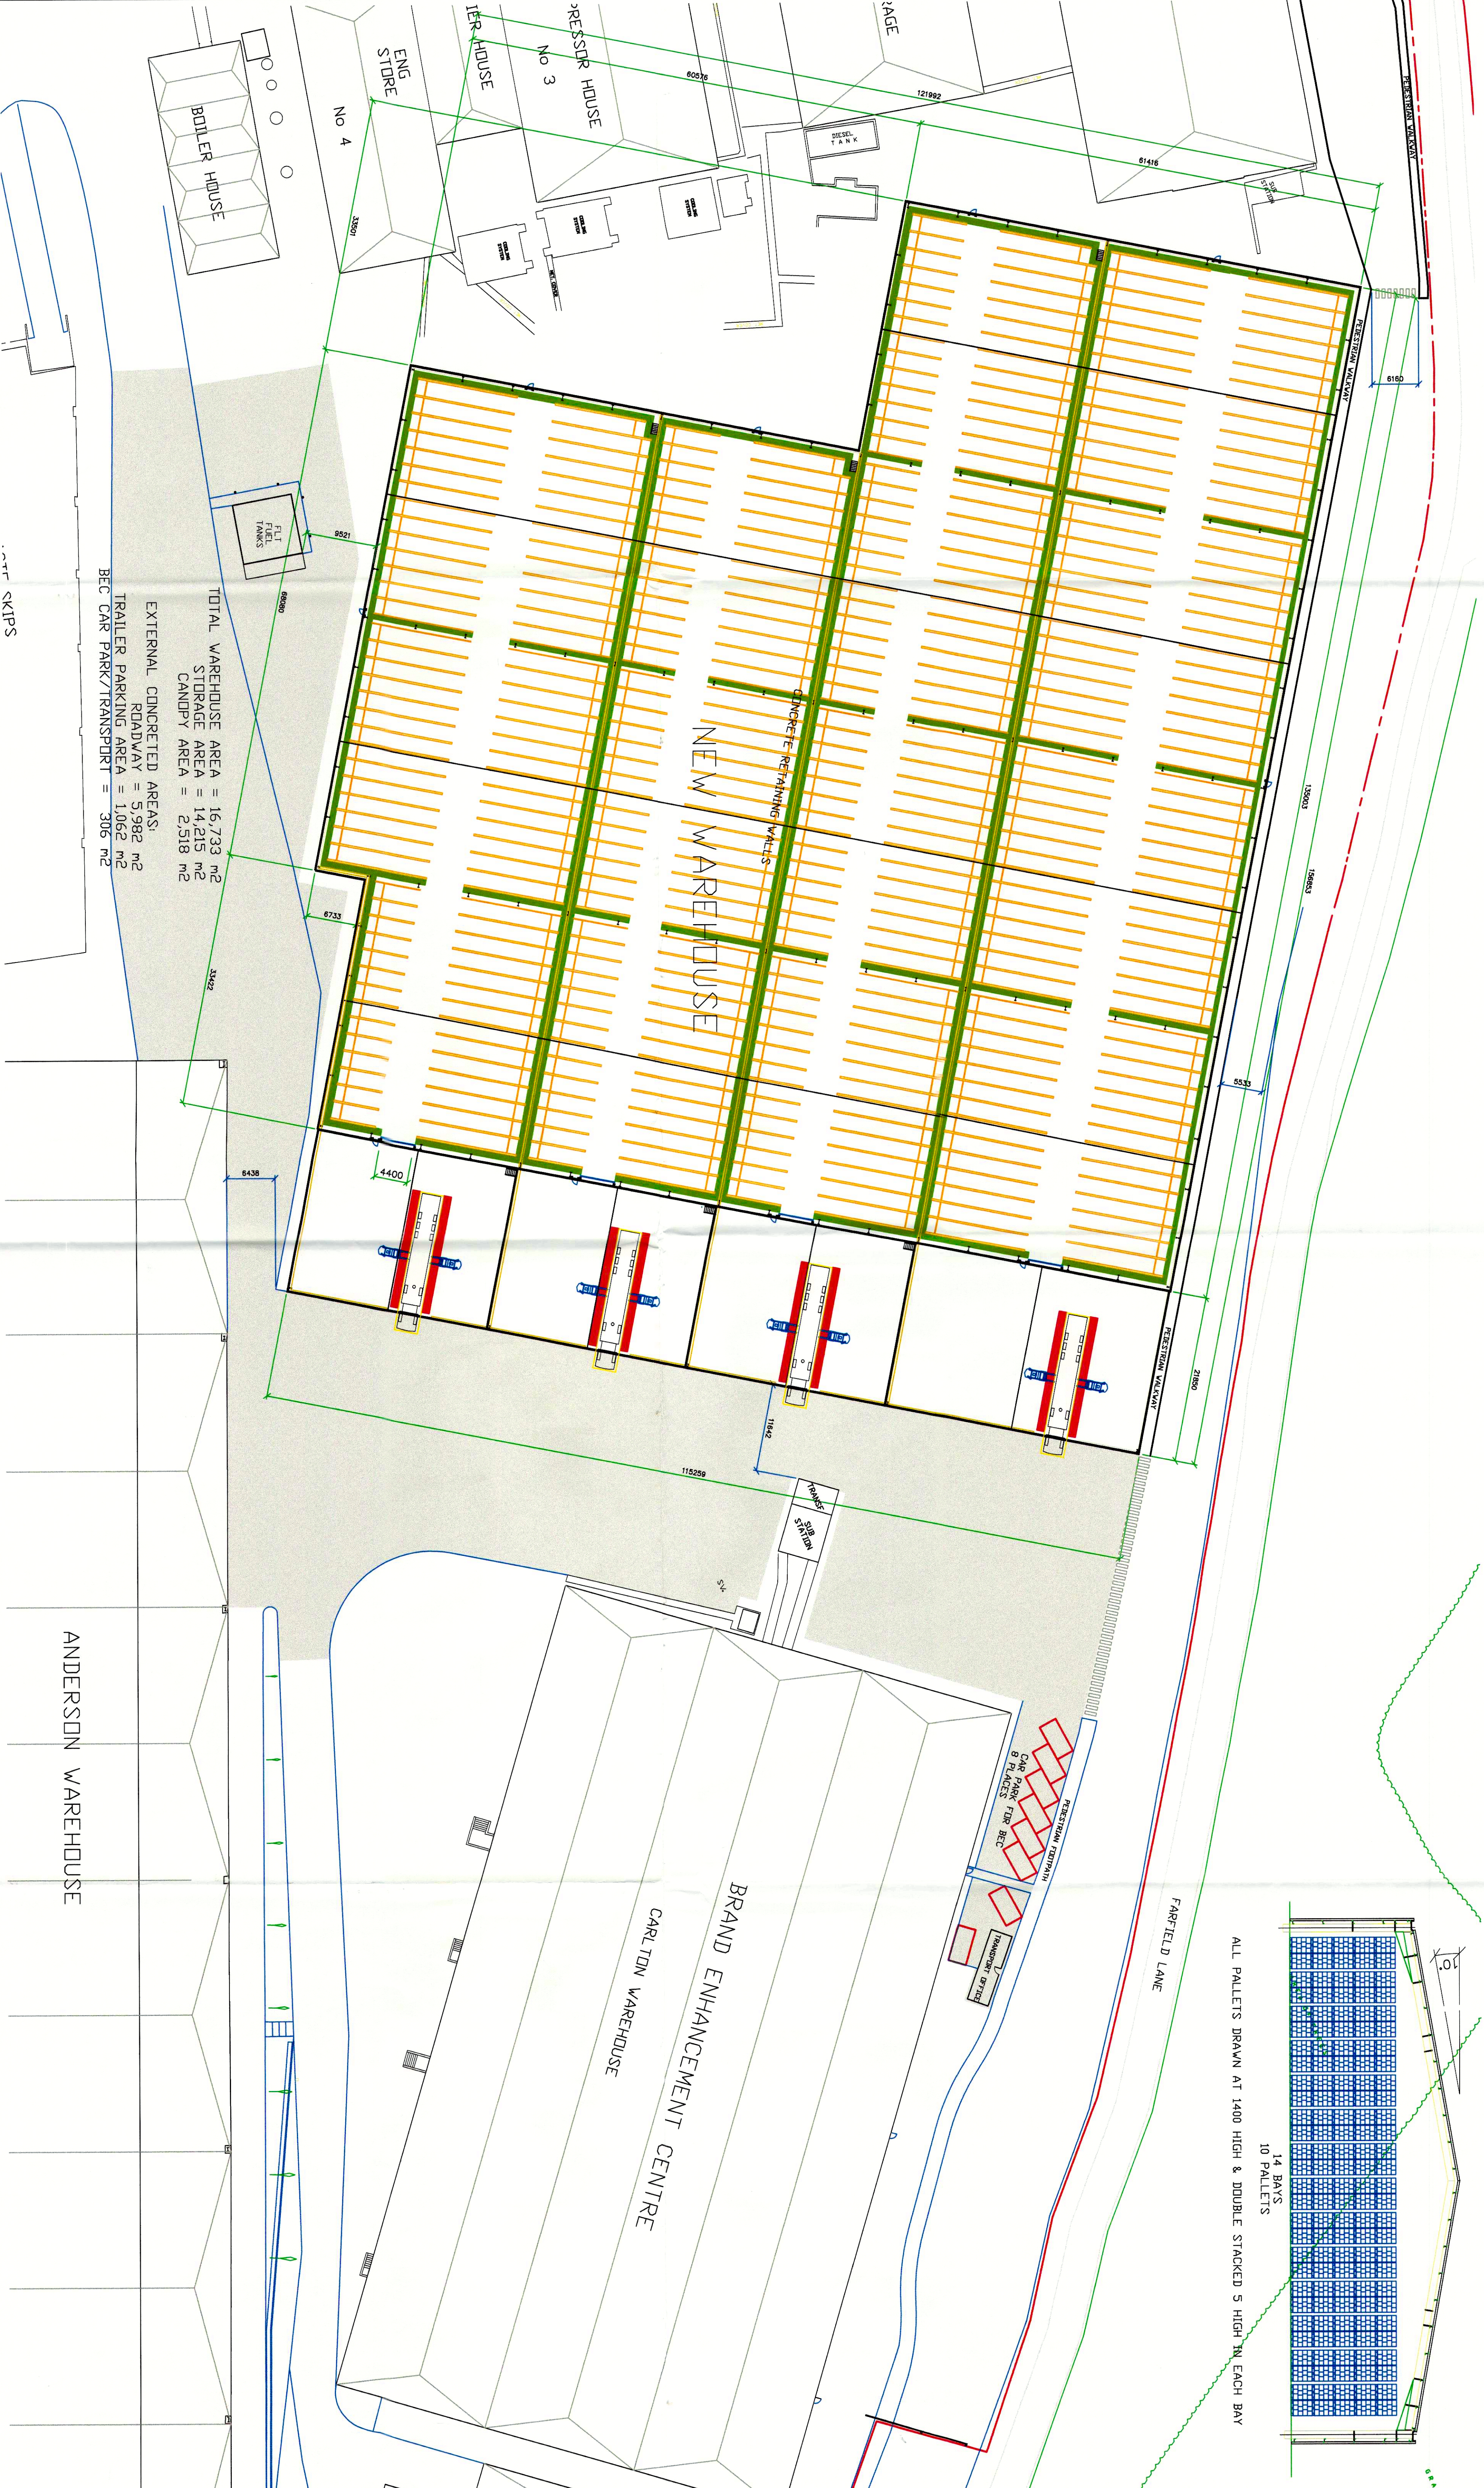

TOTAL WAREHOUSE AREA = 16,733 m²
STORAGE AREA = 14,215 m²
CANOPY AREA = 2,518 m²

EXTERNAL CONCRETED AREAS:
ROADWAY = 5,982 m²
TRAILER PARKING AREA = 1,062 m²
BEC CAR PARK/TRANSPORT = 305 m²

This design is neither sold nor given, but loaned. It is copyright and remains the property of

ARDAGH GROUP

It is strictly confidential and must not be lent, copied or reproduced without permission, and is subject to recall

REV	DATE	REVISION	REV	BY	REV	DATE	REVISION	REV	BY
B	6/04/2018	Canopy elevation updated, FFL specified for each bay							
A	12/2/2018	CNOC AREAS ADDED FOR TRAILER & BEC CAR PARK							

©

ArdaghGlass

ARDAGH GLASS LIMITED
MONK BRETTON
BARNESLEY
SOUTH YORKSHIRE
S71 2QG
TEL: 01226 710211
FAX: 01226 719133

DRAWN	RH	DATE	23/01/2018
CHECKED		DATE	
APPROD		DATE	
PROJECT			
PARENT			

TITLE

AGB WAREHOUSE PALLET LAYOUT

SCALE 1 : 400

DRG. No. NW P2-1-PL

REV. B