




NOTES

MATERIALS:

- ROOF TILES -
Concrete Interlocking Flat Tile (Marley Modern or similar).
- MAIN BRICK -
Baggeridge Windmill Golden Multi or similar.
- BRICK BAND -
Baggeridge Savannah or similar.
- RENDER -
Reference 016 Ivory (Including Weber.pral H)
- FASCIAS, SOFFITS, BARGE BOARDS -
White uPVC.
- RAINWATER GUTTERING & DOWNPIPES -
Black uPVC.
- WINDOWS & DOORS -
White uPVC.

Refer to Materials Schedule submitted as part of this application for further information.

For Floor Plans refer to drawing referenced PL 06 - Proposed Floors & Roof Plan Plots 7-8

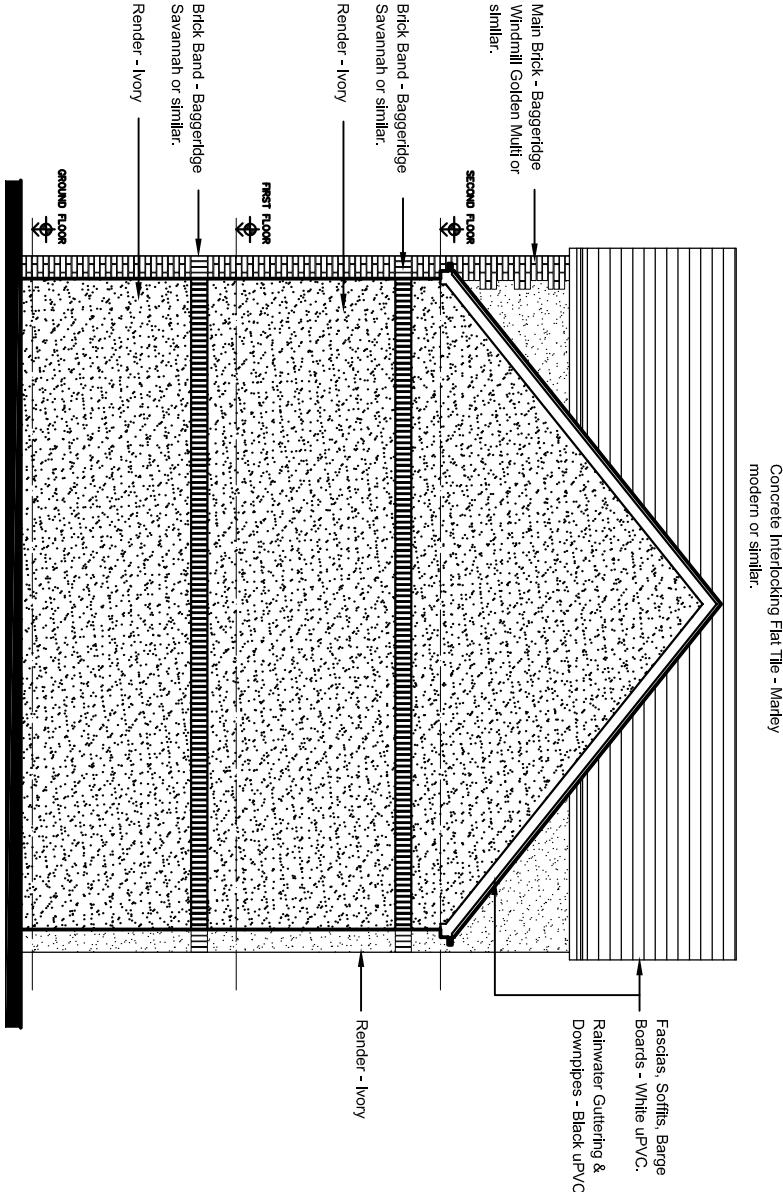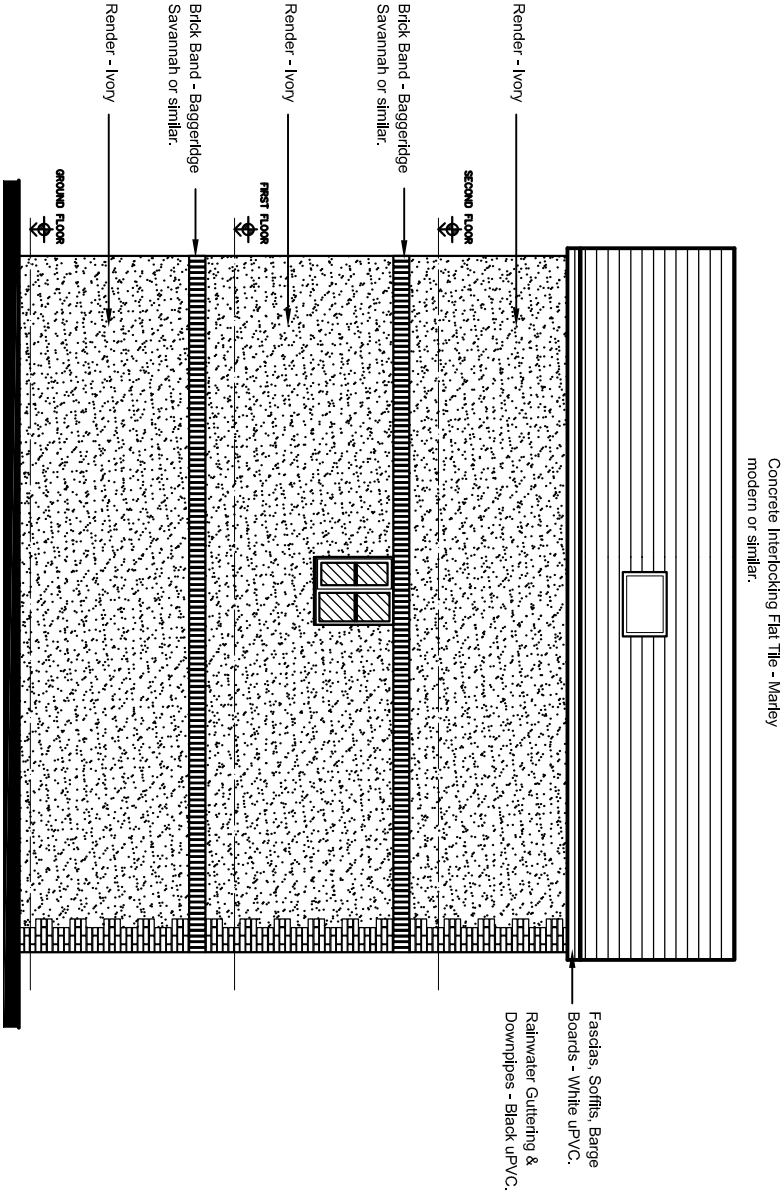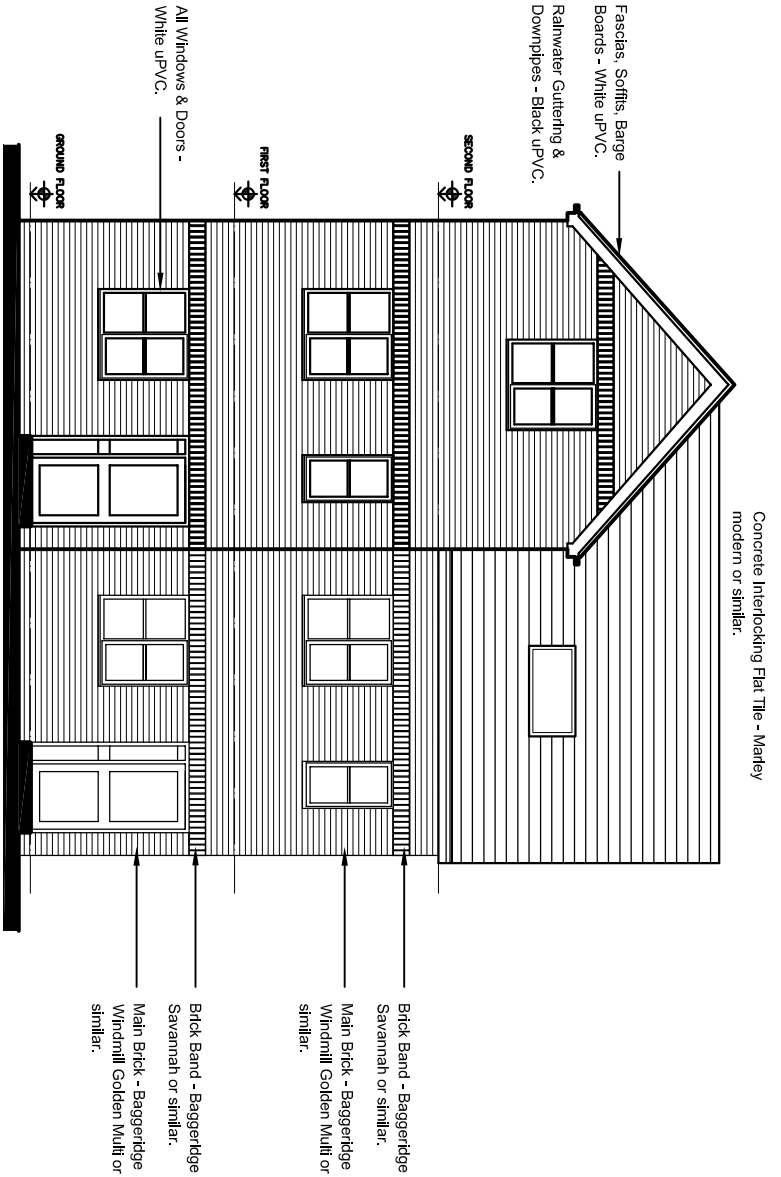

PLANNING ISSUE

New Description	Date	By	App'd
-----------------	------	----	-------

tractus
ARCHITECTURAL DESIGN LIMITED

Unit 11a Northcote Mills
Wainfield Road
Huddersfield
HD8 8LA

T 01484 860 701
F 01484 860 771
e: info@tractusdesign.co.uk
w: www.tractusdesign.co.uk

LEISURE INNS DEVELOPMENTS

Project
THE HALFWAY HOTEL
GOLDTHORPE

PROPOSED ELEVATIONS PLOTS 7-8

Drawn by	Date	App'd	
AM	01/09	-	
Drawing no	Project no	Scale @ A3	Rev
PL 11	08/022	1:100	-