

Proposed Residential Development at Cote Lane, Thurgoland

PLANNING LAYOUT LAYERS KEY:

- EXISTING WALL
- 1800mm STONE WALL
- STONE RETAINING WALL (VARYING IN HEIGHT)
- 1800mm TIMBER FENCE
- 900mm METAL ESTATE RAILINGS
- 450mm KNEE HIGH RAIL
- YORKSHIRE WATER EASEMENT
- PILLARS
- BOLLARDS (750mm IN HEIGHT)
- LOCKABLE REAR ACCESS GATE
- AFFORDABLE PLOT - RENT
- AFFORDABLE PLOT - SHARED OWNERSHIP
- GRASSED AREAS (FRONT GARDEN)
- GRASSED AREAS (REAR GARDEN)
- BLOCK PAVING
- TARMACADAM

NOTE:
BUILDING MATERIALS ARE TO COMPRISE OF
ARTSTONE WALLING WITH CALDERDALE GREY
FLAT CONCRETE ROOF TILES THROUGHOUT
THE SITE

LANDSCAPE PROPOSALS KEY:

EXISTING TREES & HEDGES

- EXISTING TREES AND HEDGES RETAINED
- EXISTING TREES AND HEDGES REMOVED

PROPOSED TREES

- SEMI-MATURE TREE (18-25cm GIRTH)
- EXTRA HEAVY STANDARD TREE (14-16cm GIRTH)
- STANDARD TREE (8-10cm GIRTH)
- SPECIMEN SHRUB

PROPOSED HEDGES

- DECIDUOUS HEDGE
- EVERGREEN HEDGE

PROPOSED SHRUB PLANTING

- ORNAMENTAL SHRUBS AND HERBACEOUS PERENNIALS


LANDSCAPE TREATMENTS

TREE PLANTING
Extensive planting of semi-mature trees, extra heavy standards and standards are proposed throughout the development to create a structure to the new housing which is in keeping with the scale and context of the development, breaking up the rooflines of the housing when viewed from a distance. Where practical there will be an emphasis of native species which are locally prevalent and trees will be procured and planted in accordance with BS5454:2014. Trees will be selected from the indicative list below:

SHRUB PLANTING
A mix of evergreen and deciduous shrubs/ climbing plants and herbaceous perennials will be planted throughout the site to give enclosure and structure to the development and all year round interest. Medium/ large species will be planted against screen fences and walls where space permits and medium / low mixes will be planted into front gardens, mews courts and around parking areas.

ORNAMENTAL HEDGE PLANTING
Beech hedges are proposed on the site frontage to define private realm. Lower growing evergreen hedging is proposed in situations where demarcation between public and private space is required without the need for tall enclosure. The evergreen hedges will be planted in various sizes according to species availability.

GRASS TREATMENTS
A variety of grass treatments are proposed throughout the site to define different areas of space and use. Front gardens will be turfed with a quality ornamental turf. Public areas on the site frontage will be seeded with a hard wearing amenity seed mix suitable for close mowing.

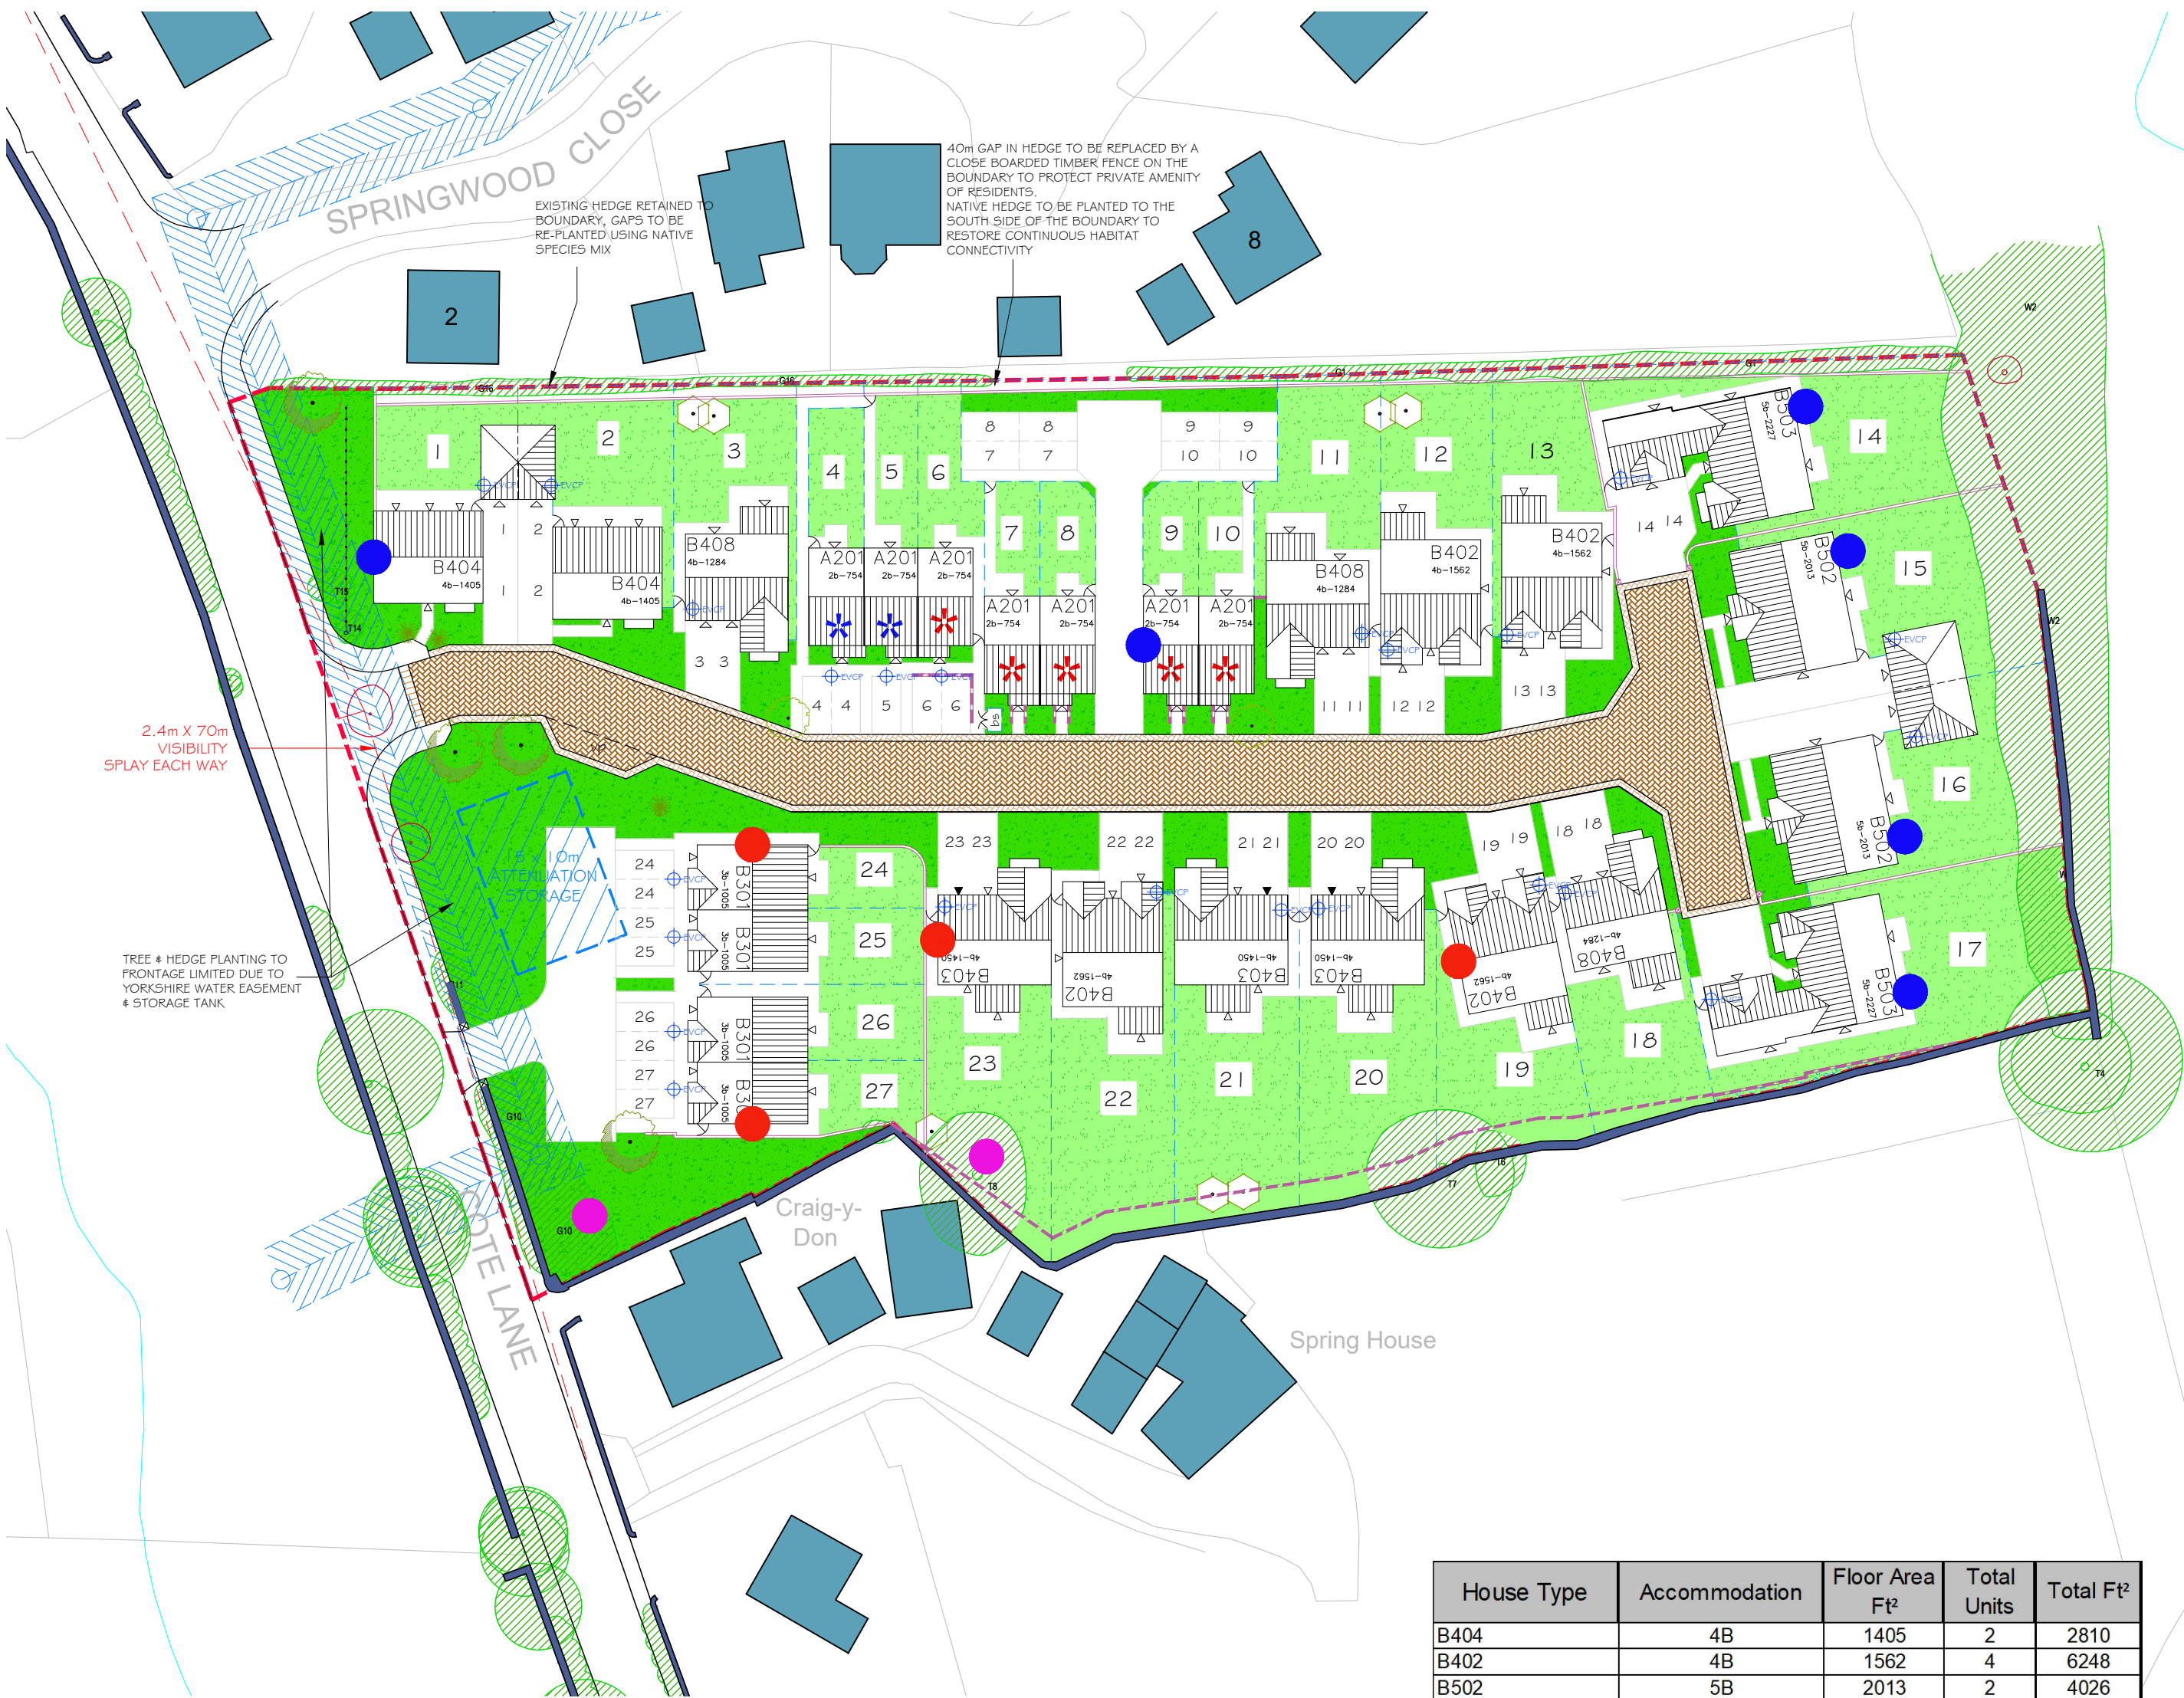

Electric vehicle charging points to be located to the front of garages (as shown on working drawings) or as shown on the layout.



Manthorpe Swift Brick



Integrated Bat Box



Tree Mounted Starling Box

House Type	Accommodation	Floor Area Ft²	Total Units	Total Ft²
B404	4B	1405	2	2810
B402	4B	1562	4	6248
B502	5B	2013	2	4026
B403	4B	1450	3	4350
B408	4B	1284	3	3852
B503	5B	2227	2	4454
B301	3B	1005	4	4020
A201	2B	754	7	5278
TOTAL			27	35038

C JT Electric Vehicle charging points added. 18.11.19

B JT Bat & Bird box locations added. 31.10.19

Grassed area hatch added.
Rear access to plots 12, 13, 19 & 22 revised. House type references revised on schedule.

A JT 14.08.19

Rev By Note Date



Thorp Arch Grange Walton Road Thorp Arch Wetherby LS23 7BA
T: 01937 543 595 F: 01937 582 333 E: info@berkeleydeveer.co.uk

PROJECT Cote Lane, Thurgoland

TITLE Planning Layout

DATE August 2019 SCALE 1:500@A2

DWG. NO. AH.03.02 REVISION C

DRAWN JG CHECKED

DO NOT SCALE FROM DRAWINGS. ANY DISCREPANCIES TO BE NOTIFIED TO THE ARCHITECTS. COPYRIGHT RESERVED