
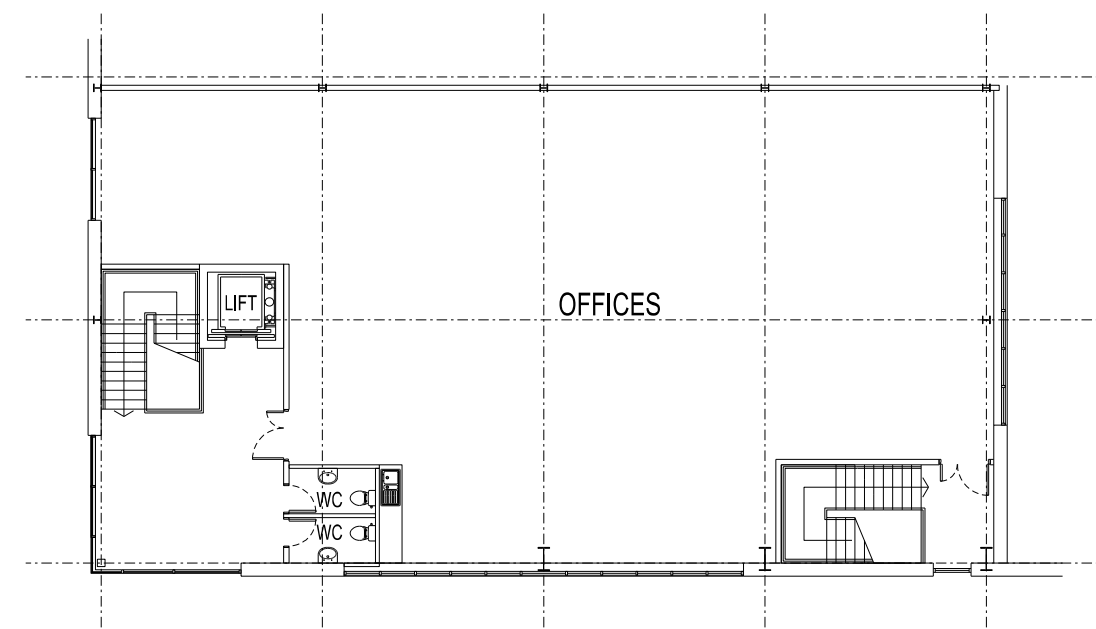
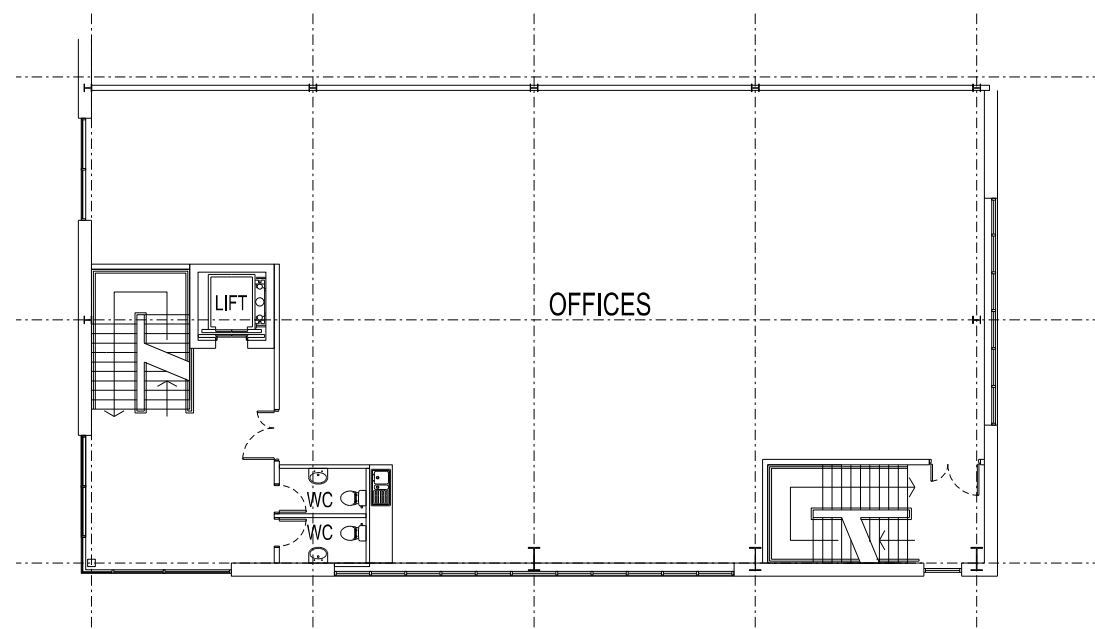
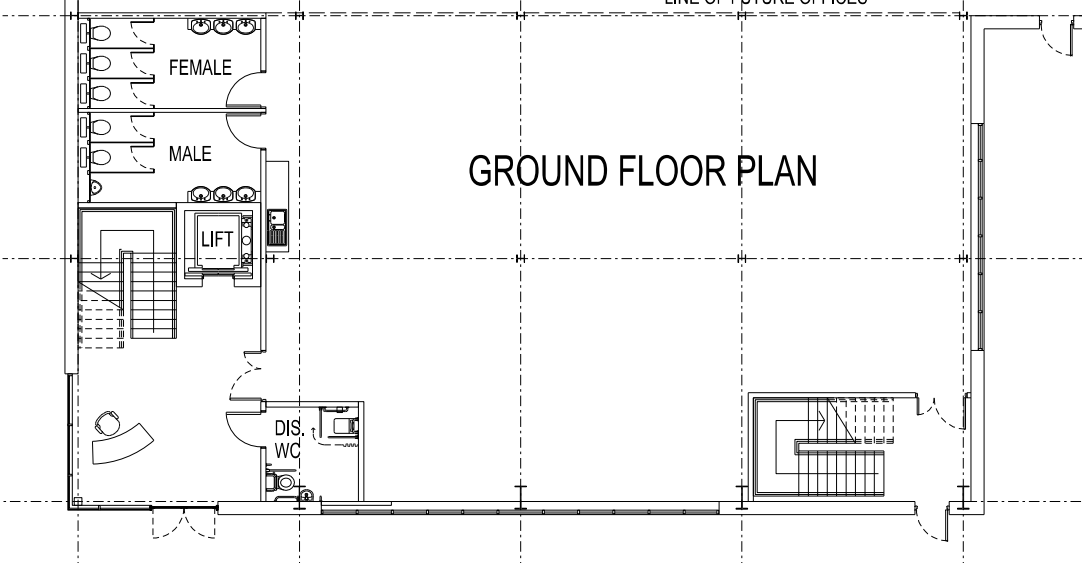


UNIT 1

94,000 sq.ft. FOOTPRINT G.I.A WAREHOUSE
3,250 sq.ft. GROUND FLOOR OFFICE
3,250 sq.ft. FIRST FLOOR OFFICE
3,250 sq.ft. SECOND FLOOR OFFICE

TOTAL - 103,750 sq.ft.

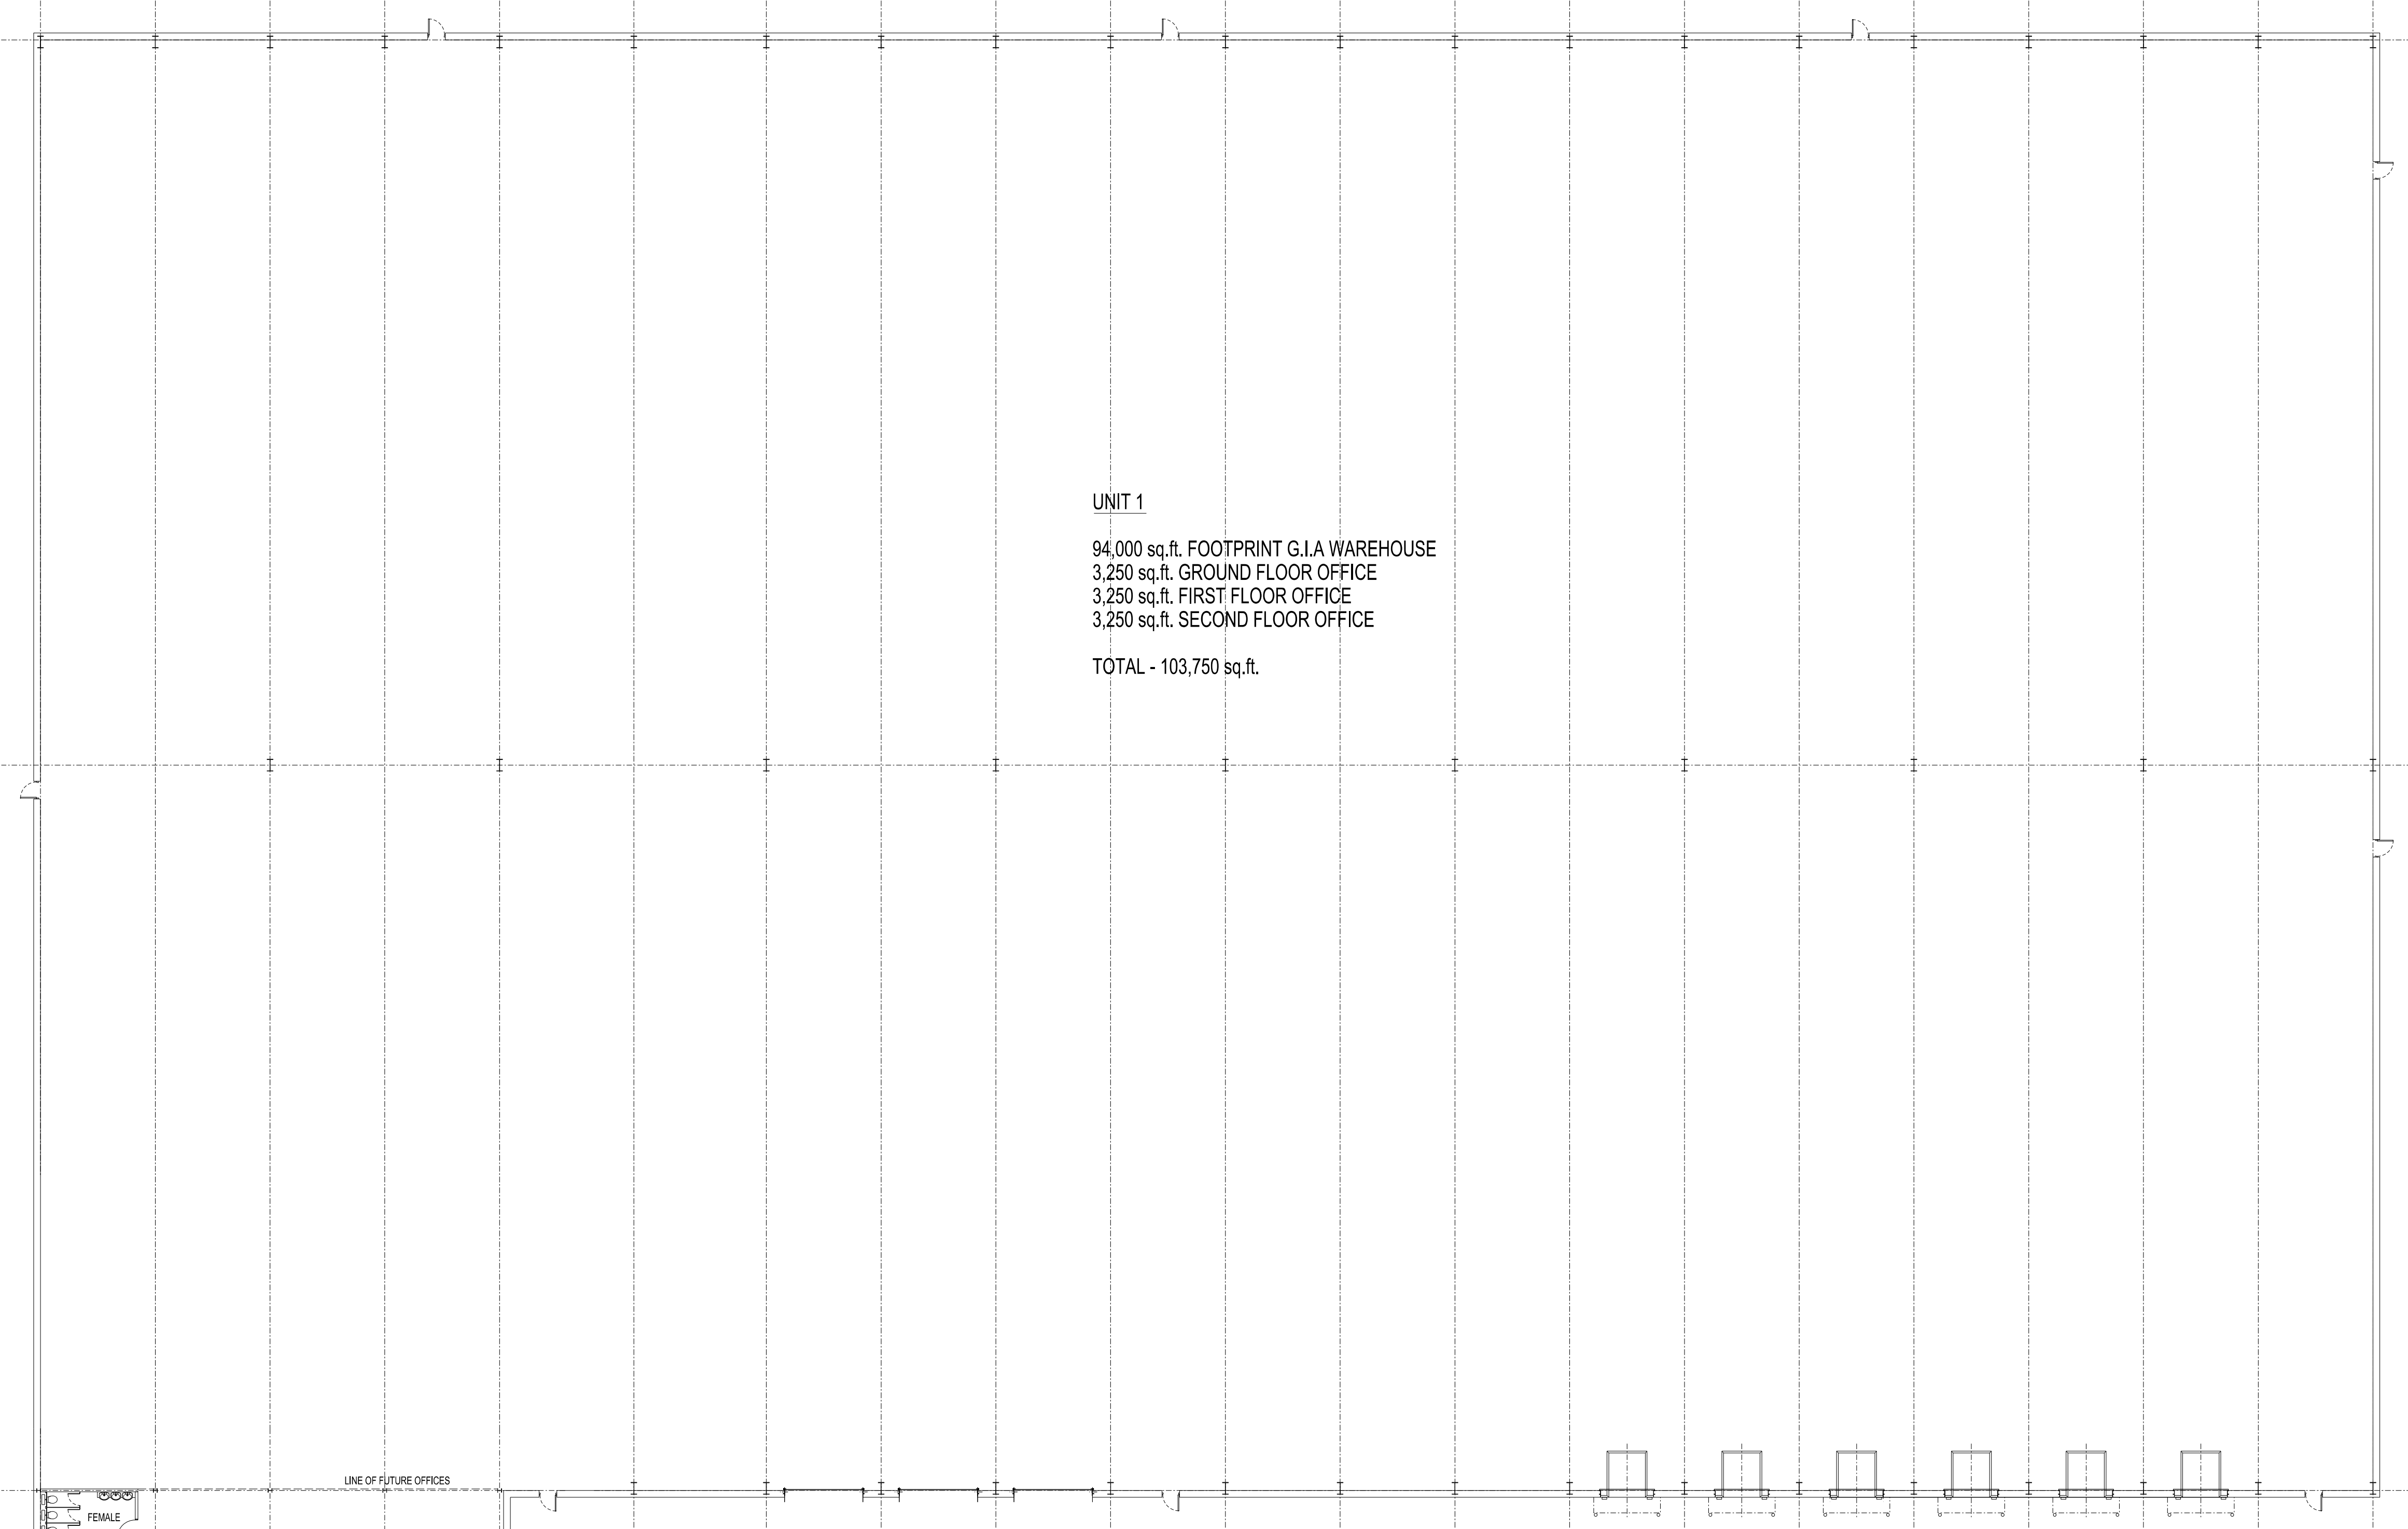

REV	DRAWN	DATE	DESCRIPTION
P5	JW	FEB'16	SECOND FLOOR ADDED
P4	TS	JAN'16	GF OFFICES REMOVED
P3	AB	DEC'15	UPDATED FOLLOWING AGENTS COMMENTS
P2	SP	DEC'15	UPDATED AS PER CLIENT MEETING

KPP
ARCHITECTS
KILMARTIN PLOWMAN
& PARTNERS LIMITED

- LODGE HOUSE 12 TOWN STREET
HORSFORTH LEEDS LS18 4RJ
- T : 0113 239 0460 E : 0113 239 0475
- E : architects@kpp-leeds.co.uk
- W : www.kpp-leeds.co.uk

PROJECT TITLE
TANKERSLEY PARK
BARNESLEY

TITLE
UNIT 1 BUILDING PLAN

STATUS	PLANNING	SCALE	1:200 @A1	DRAWN	AS
FILE	P:\PROJECTS\2	DATE		REVISION	NOV'15
PROJECT	1979	DRAWING	202		P5