
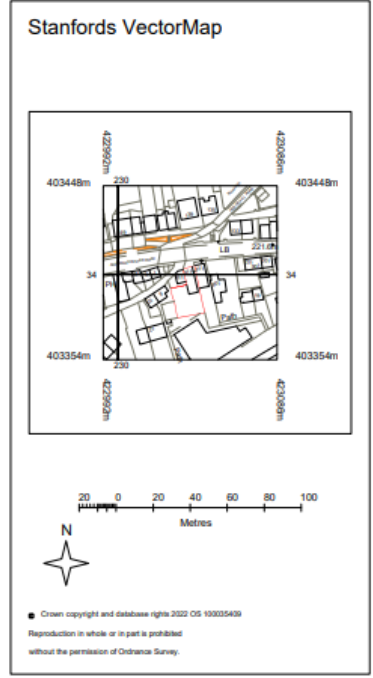


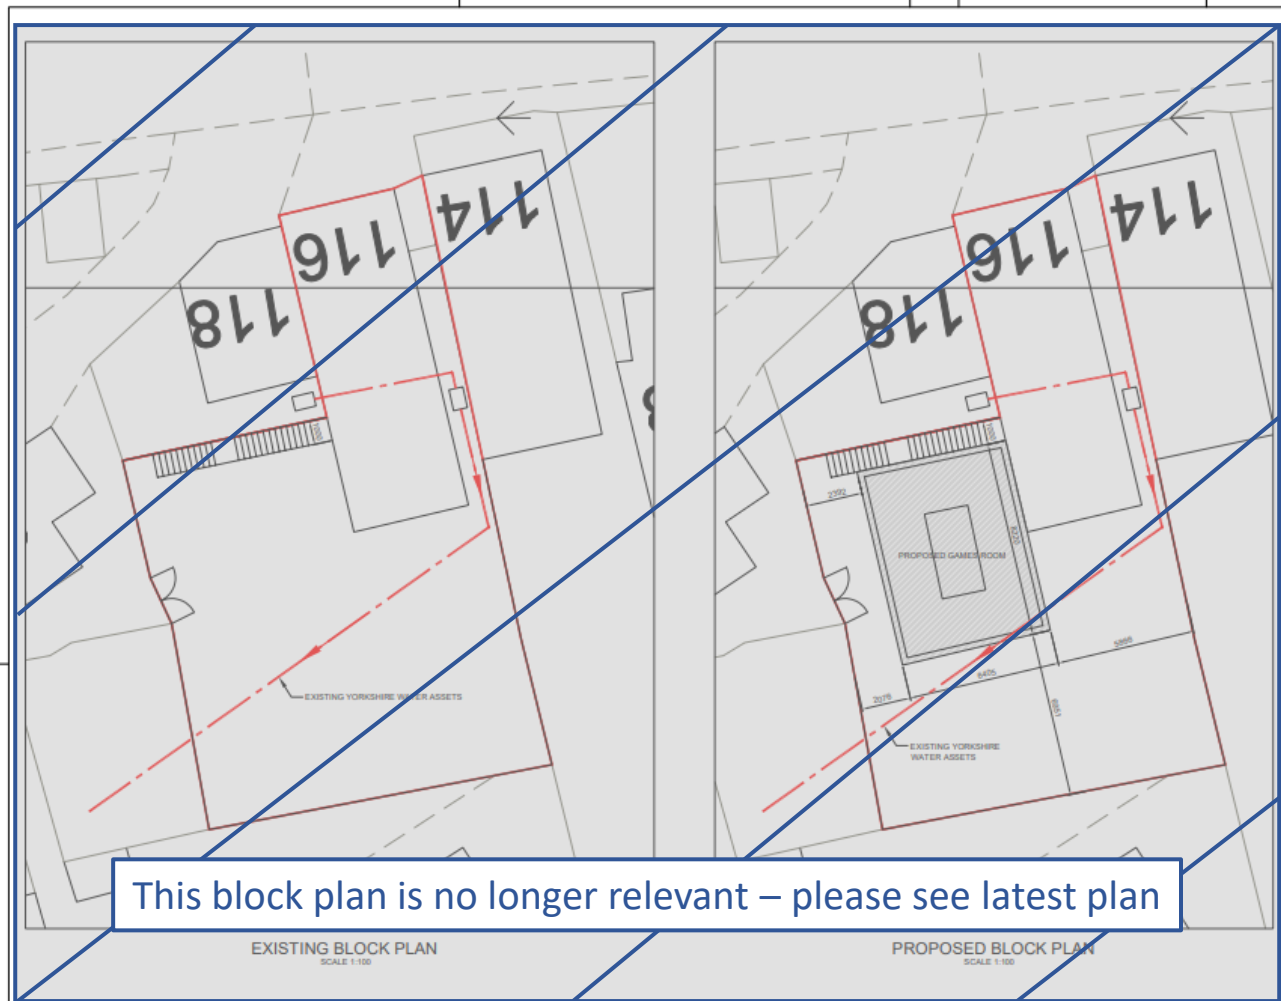

This location plan still applies

All rights reserved in Chapter IV of the Copyright, Design & Patents Act 1988 have been generally assigned. The copyright remains with MJB Technical Services Ltd. at all times unless specifically agreed otherwise.
© copyright
MJB Technical Services Ltd registered in England and Wales, Registration No. 7330340

NOTES

1. DO NOT SCALE THIS DRAWING IF IN DOUBT ASK
2. THIS DRAWING IS TO BE READ IN CONJUNCTION WITH ALL DRAWINGS AND SPECIFICATIONS.
3. ALL DIMENSIONS IN MILLIMETRES UNLESS NOTED OTHERWISE. ALL LEVELS IN METRES UNLESS NOTED OTHERWISE.
4. ALL DETAILS AND DIMENSIONS ARE TO BE CONFIRMED ON SITE PRIOR TO WORK COMMENCING OR ORDERING OF MATERIALS.
5. ANY DISCREPANCIES NOTED ON SITE ARE TO BE REPORTED TO THE ENGINEER IMMEDIATELY.

Revision Details	By	Date	Scale
Drawing Status BUILDING CONTROL			
Job Title PROPOSED ALTERATIONS TO 116 MANCHESTER ROAD S36 9QW			
Drawing Title EXISTING AND PROPOSED BLOCK PLAN AND LOCATION PLAN.			
Scale @ A1 AS SHOWN			
Drawn JMS	Approved MAS		
Design 1 checked MAS	Design 2 checked	Issue 21/02/22	
 MJB 3 Railway Cottages Highfield Chesham, Bucks HP8 4RD Telephone: (01294) 698001 Email: sales@mjbtech.co.uk Web: www.mjbtech.co.uk			
Drawing Number MANCH-ZZ-DR-AR-0001			

