

Technical drawing of a rectangular structure, possibly a cabinet or a display case. It features a large rectangular upper section, a thin horizontal shelf or divider, and a smaller rectangular lower section. The drawing is a simple line sketch with no shading or texture. The label "Dpc." is located at the bottom right corner of the drawing.

NOTES

This drawing and all the information shown is the property of DK Designs and shall not be copied whole, or in part, or used for any other purpose without written permission of the Company


ALL DIMENSIONS TO BE CHECKED ON SITE
ALL SUBJECT TO STRUCTURAL
ENGINEERS CHECKS AND
CALCULATIONS

DO NOT SCALE FROM THIS DRAWING
EXCEPT FOR THE PURPOSES OF LOCAL
AUTHORITY PLANNING


IF ANY VARIATIONS ARE MADE TO
SPECIFICATION/DRAWINGS WITHOUT DK
DESIGNS KNOWLEDGE, DK DESIGNS WILL
NOT BE HELD ACCOUNTABLE FOR NON
COMPLIANCE OF PLANNING AND BUILDING
REGULATIONS

SUBJECT TO PLANNING APPROVAL

SUBJECT TO BUILDING REGS APPROVAL

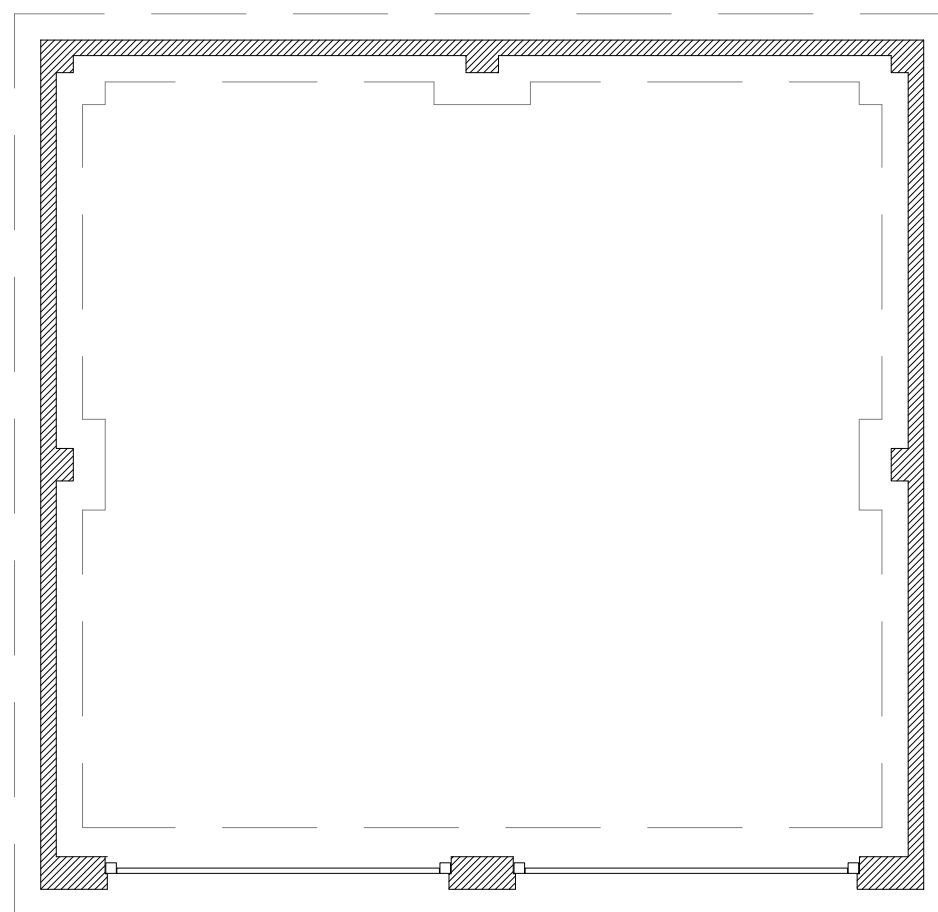

Ground Floor Plan

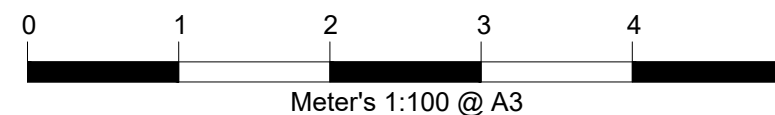

PROPOSED

41 INTAKE LANE, BARNSELEY S75 2HX

Rev.	Date	Remarks	Client.
DK DESIGNS FUTURE PROJECTS TODAY 96 BLACKBURN DRIVE CHAPELTOWN SHEFFIELD S35 2ZP TEL/FAX:- 0114 2571043 MOB:- 07710783875 EMAIL :- DESIGNS@DK-DESIGNS.CO.UK WEB:- WWW.DK-DESIGNS.CO.UK			K Fiely & S Lowdown
			Project Title: 41 Intake Lane, Barnsley S75 2HX Proposed Garage Floor Plans And Elevations
Scales: 1:50 1:100 @ A3		Date: March 1	
Drawing Number: 2017/29/02		Revision: Drawn by:	