


Group Property

Notes:

This drawing is the copyright and property of The Royal Bank of Scotland plc.
It must not be copied or published without written consent.

Do not scale from this drawing

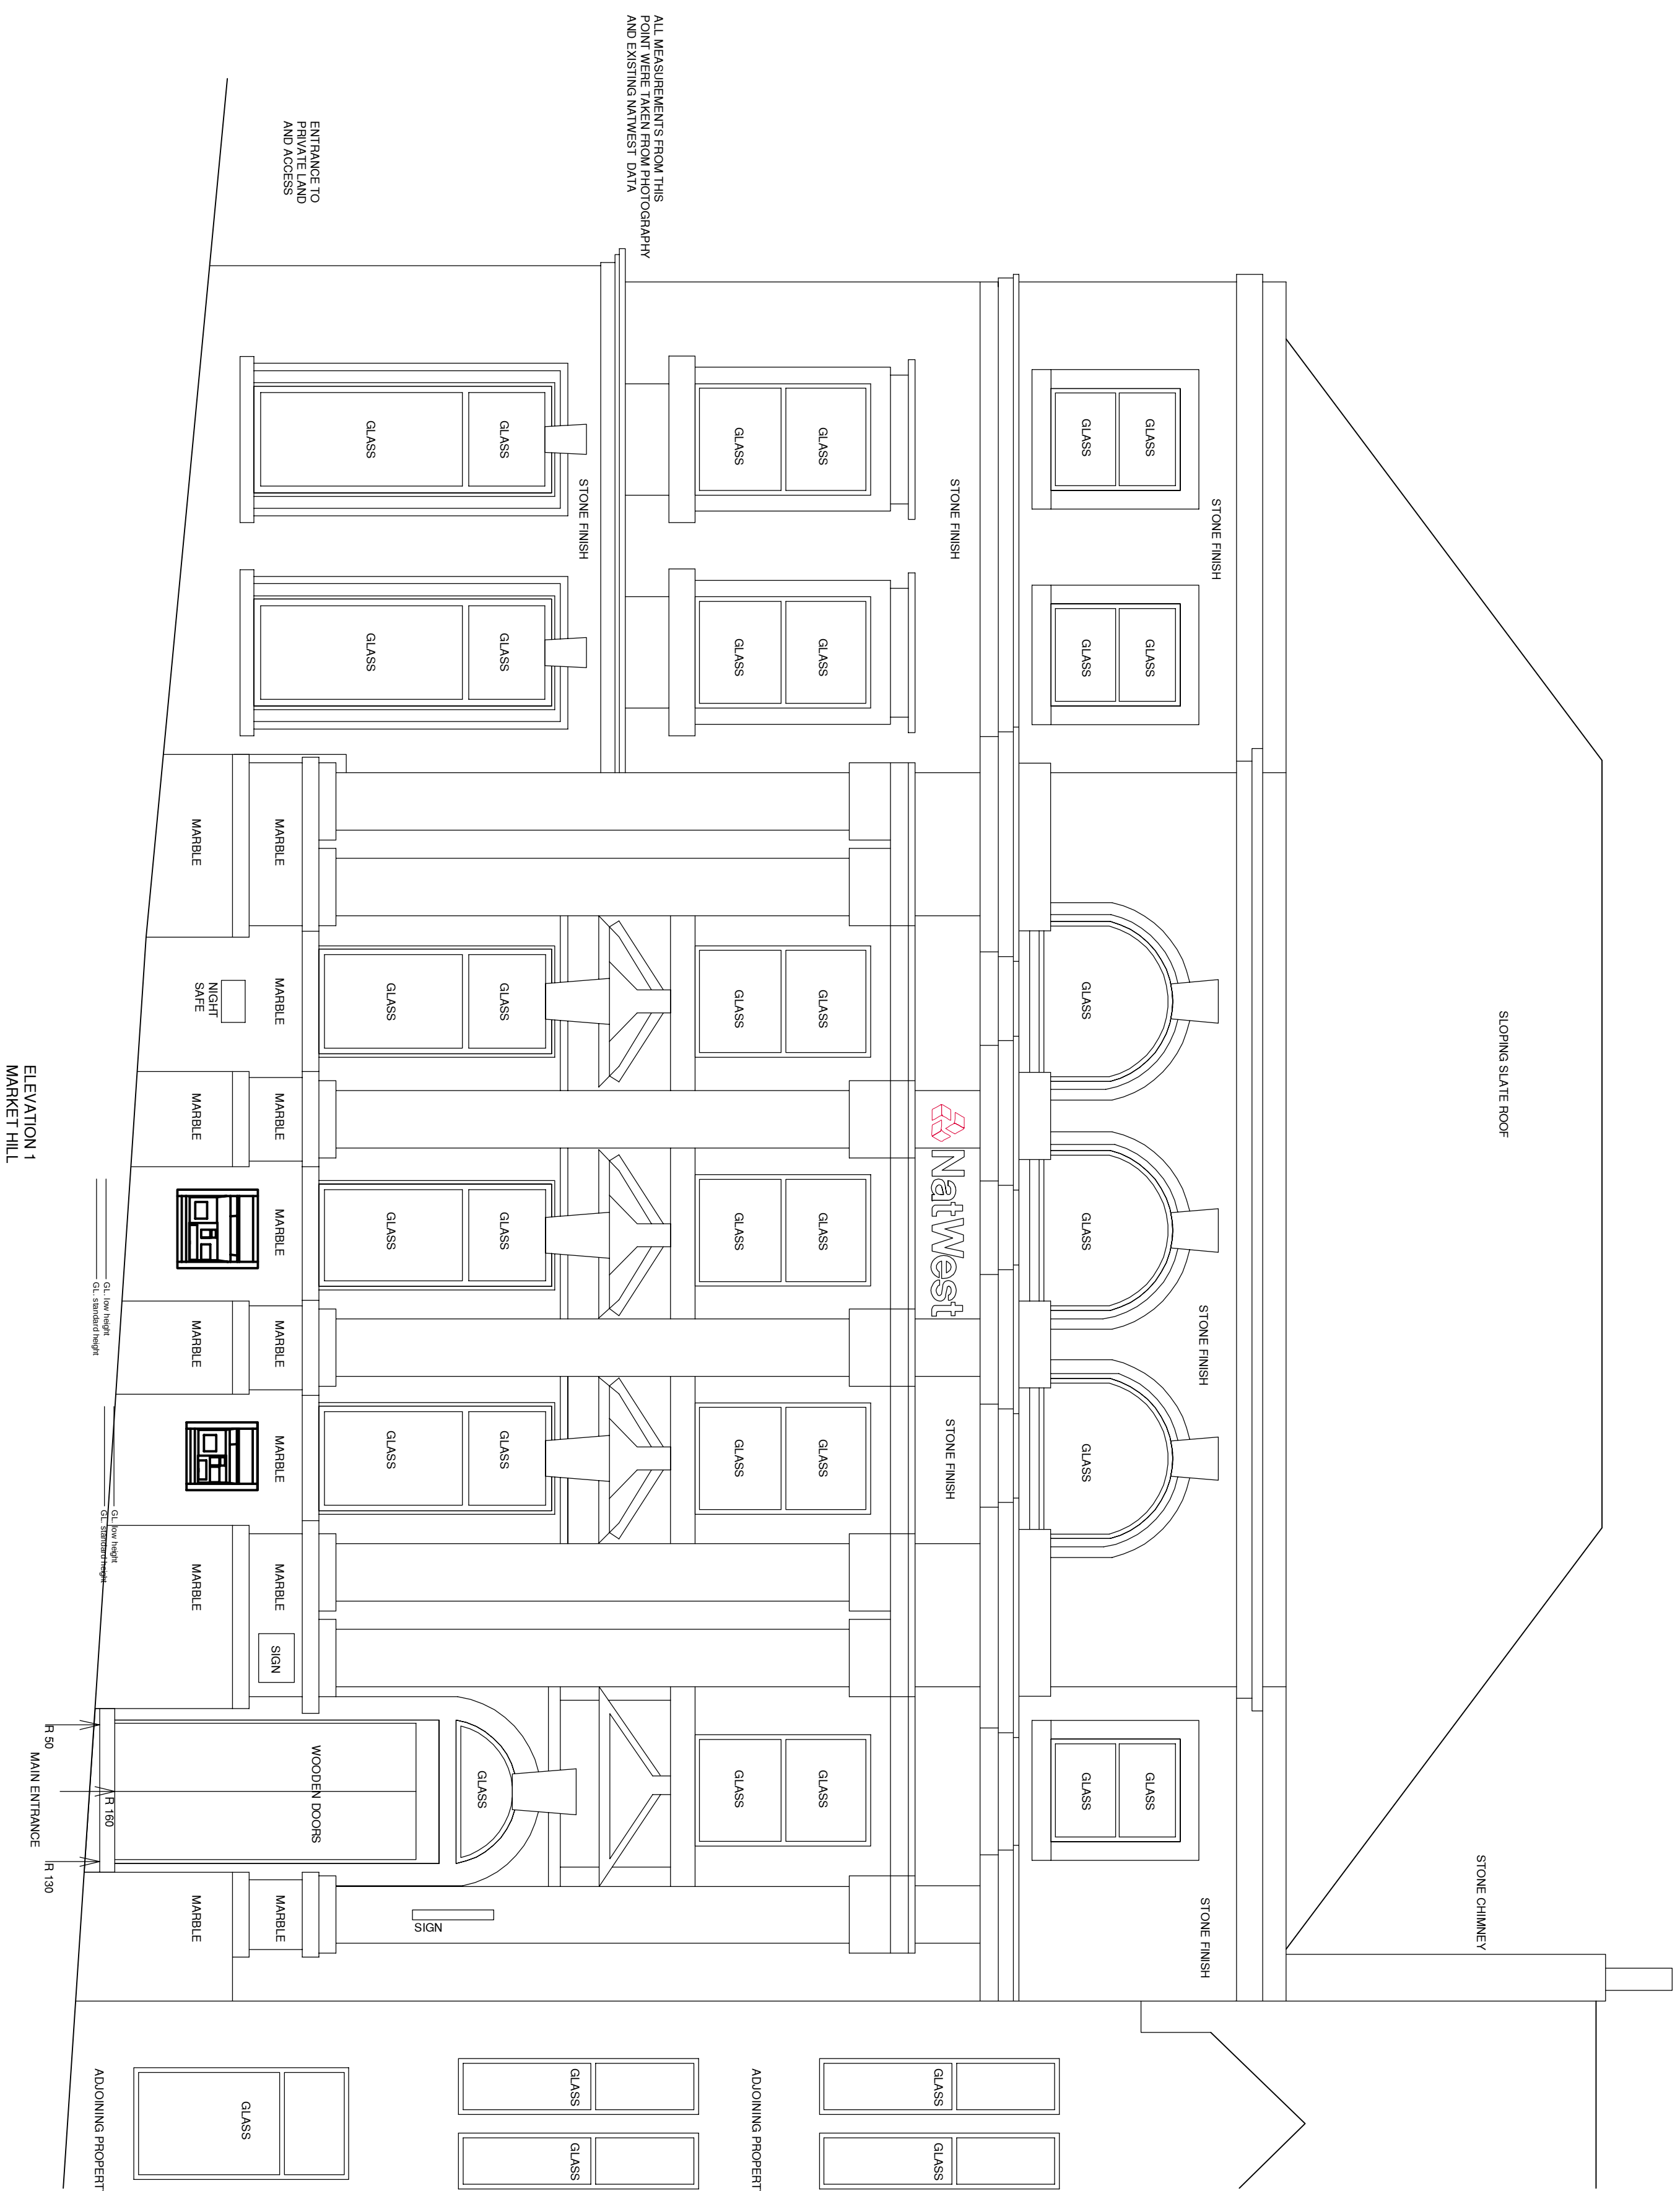

SCALE

[illegible]

project	BARNSELEY 26 MARKET HILL, BARNSELEY SOUTH YORKSHIRE, S70 2QE			
title	ELEVATION 1 MARKET HILL AS EXISTING			
scale	1:50			
dm	EMS	chk	app	
date	08/10/2014	date	date	
consultant's drawing number	brand			
ris drawing number	4207/G1/E1			rev.