




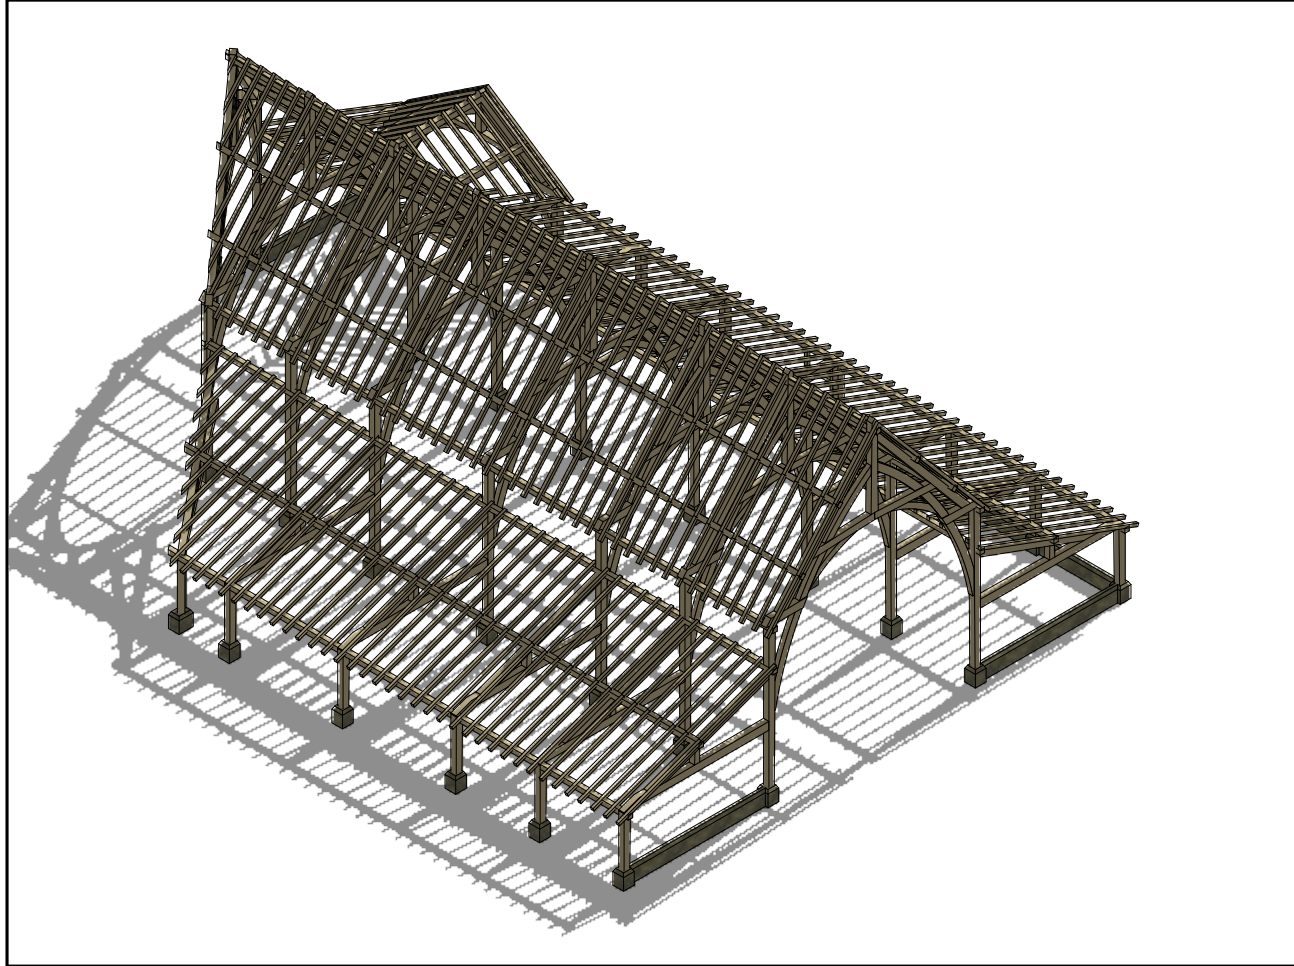


ISOMETRIC OF FRAME (FACING SOUTHWEST)

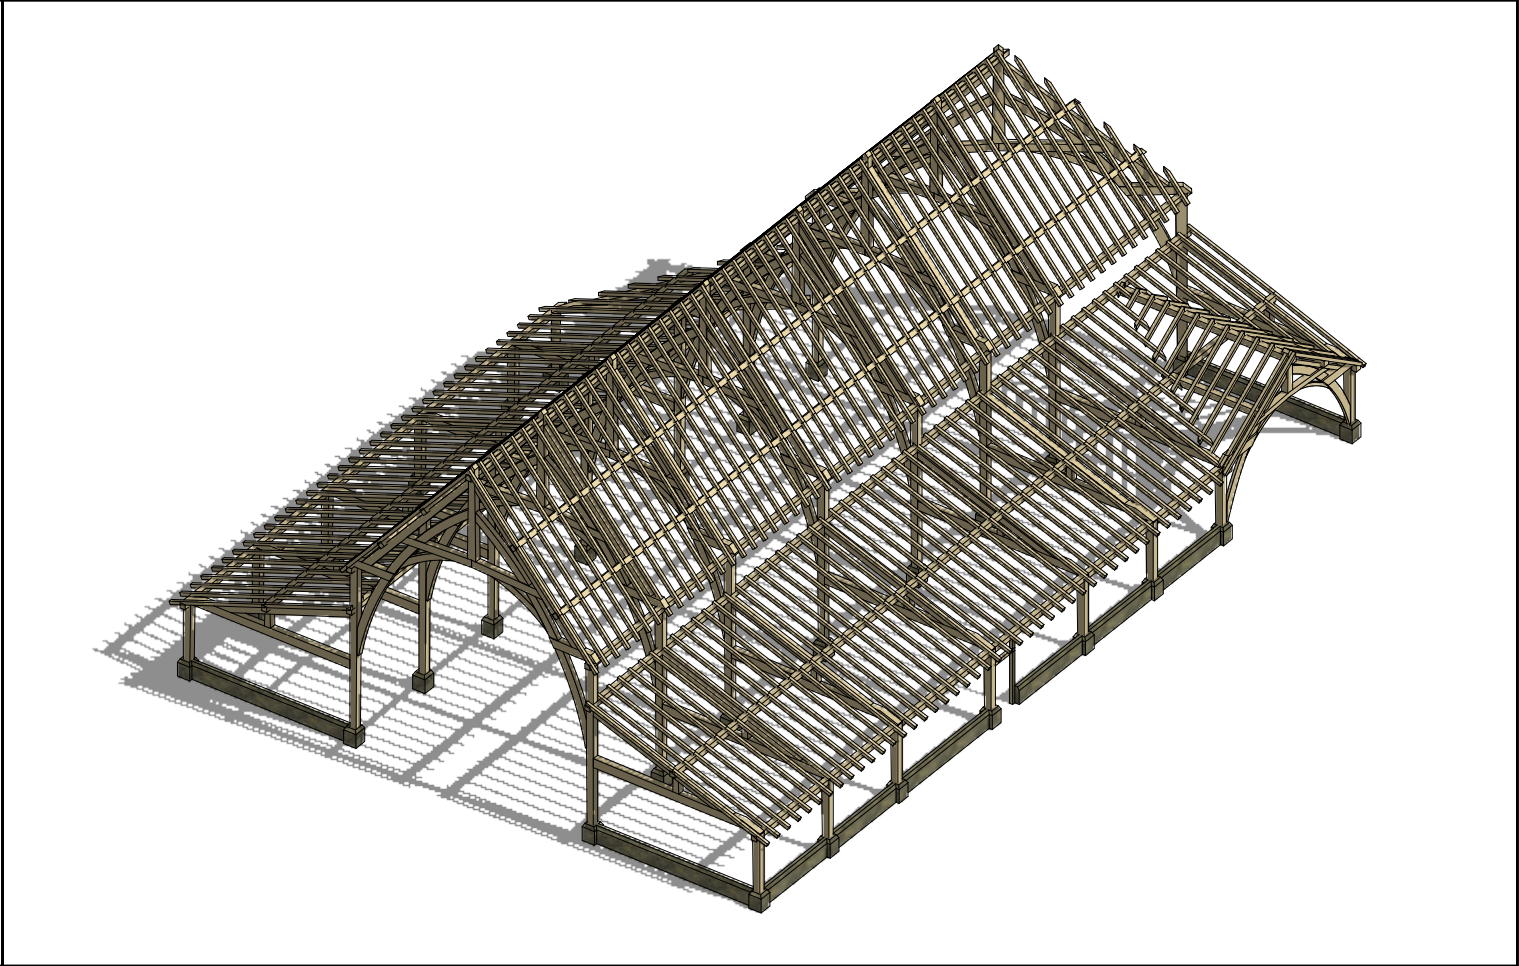

ISOMETRIC OF FRAME (FACING SOUTHEAST)

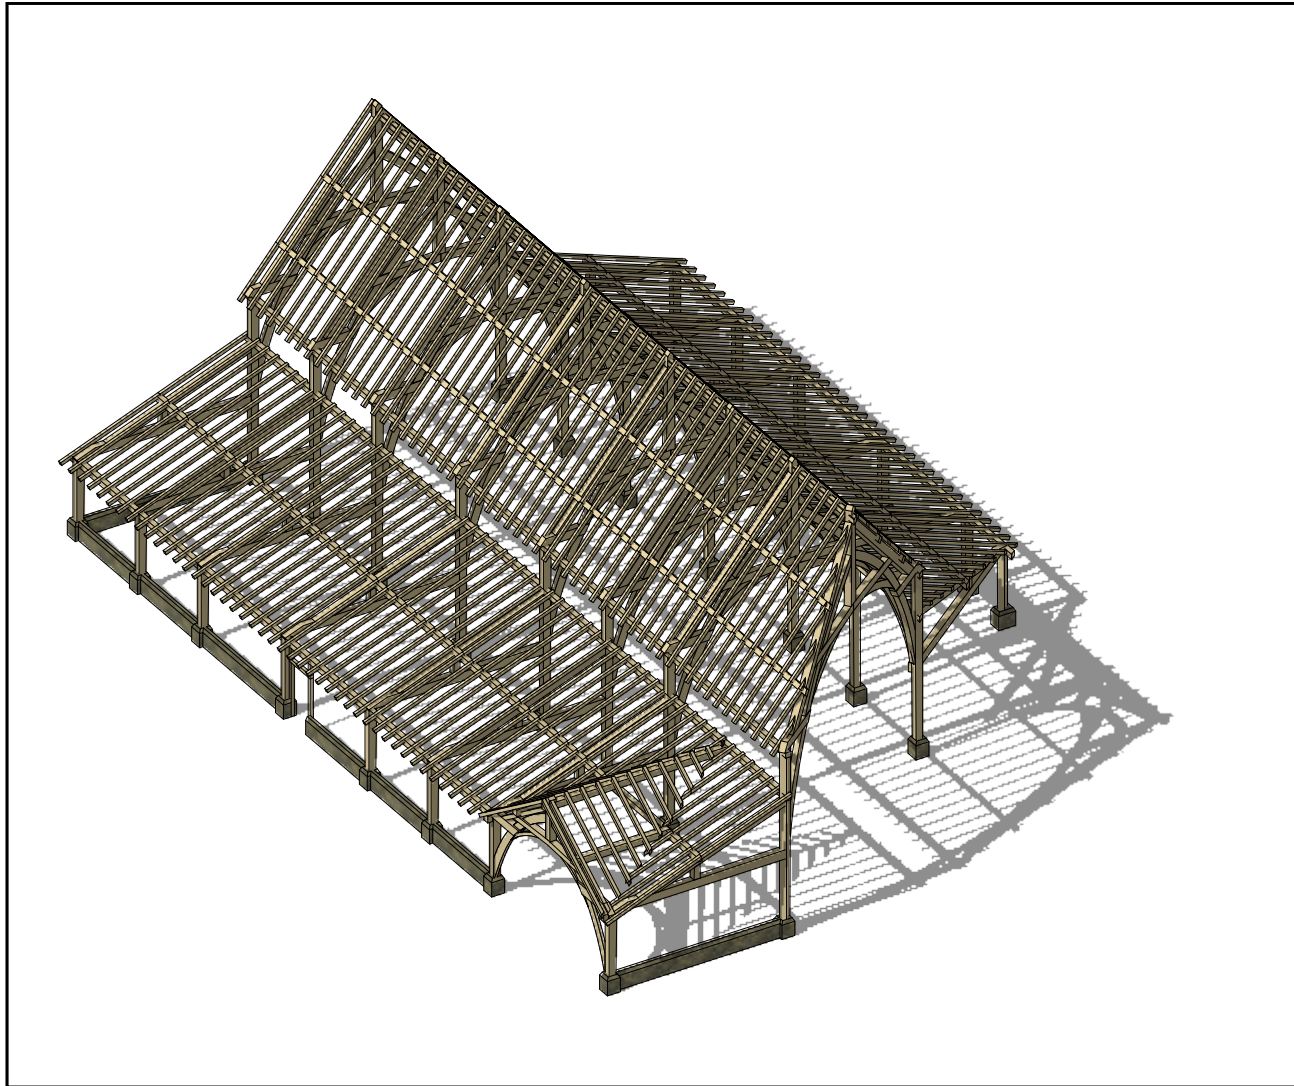

ISOMETRIC OF FRAME (FACING NORTHEAST)

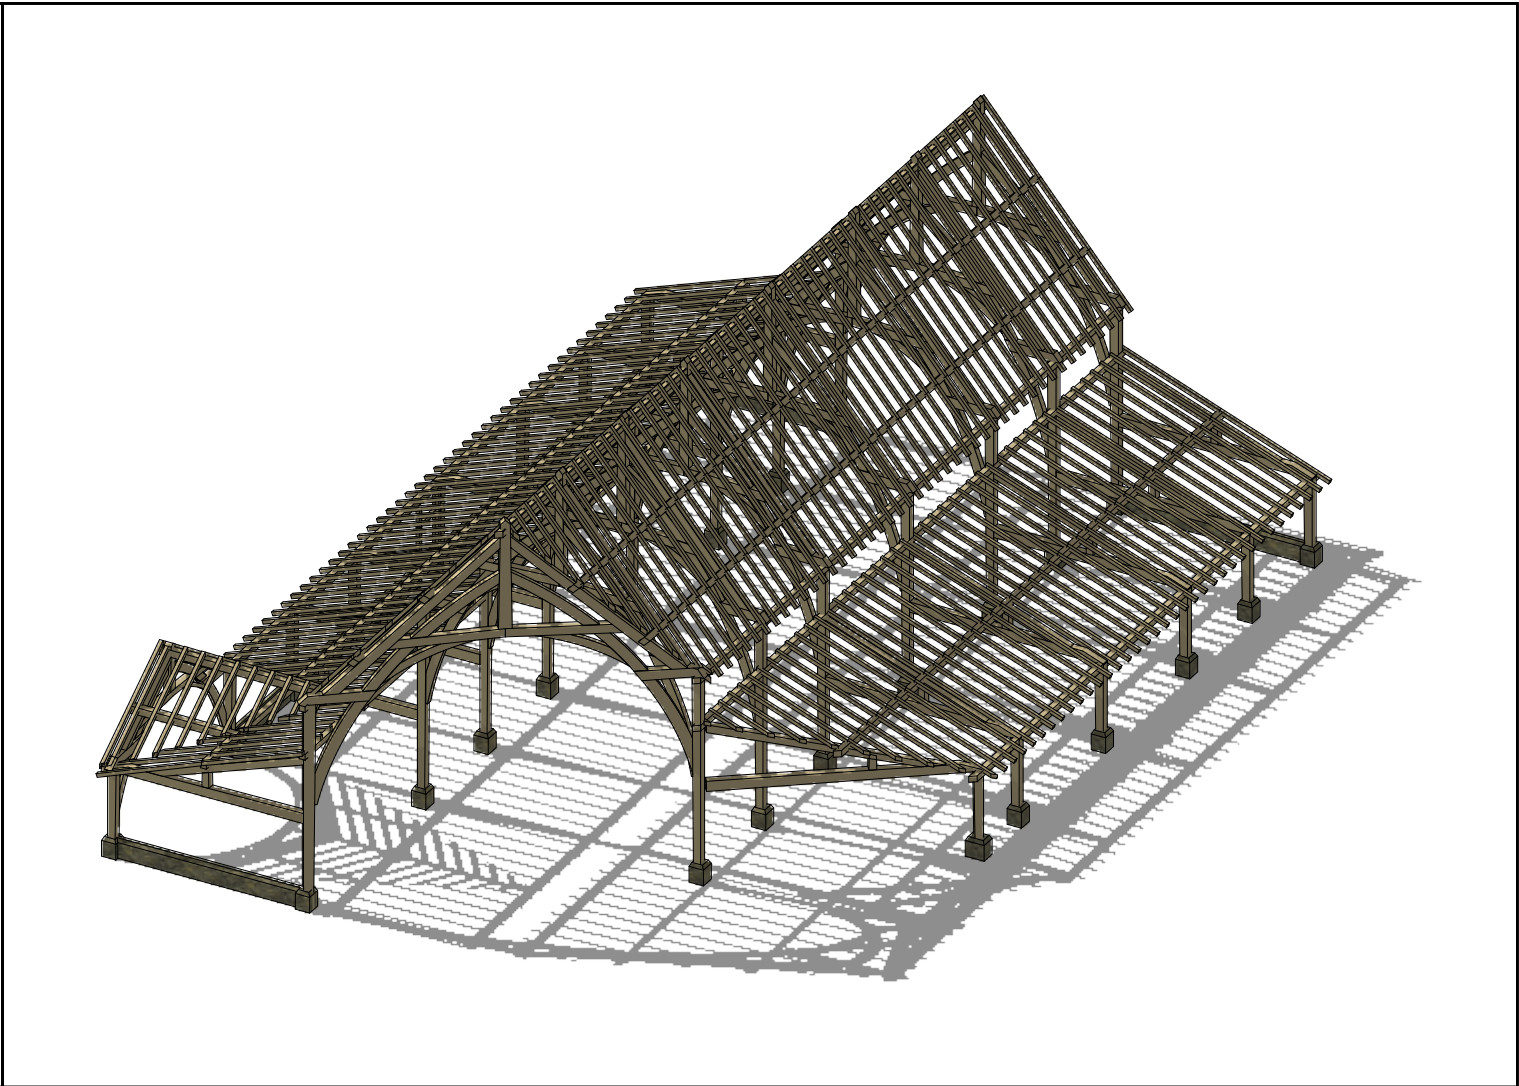

ISOMETRIC OF FRAME (FACING NORTHWEST)