
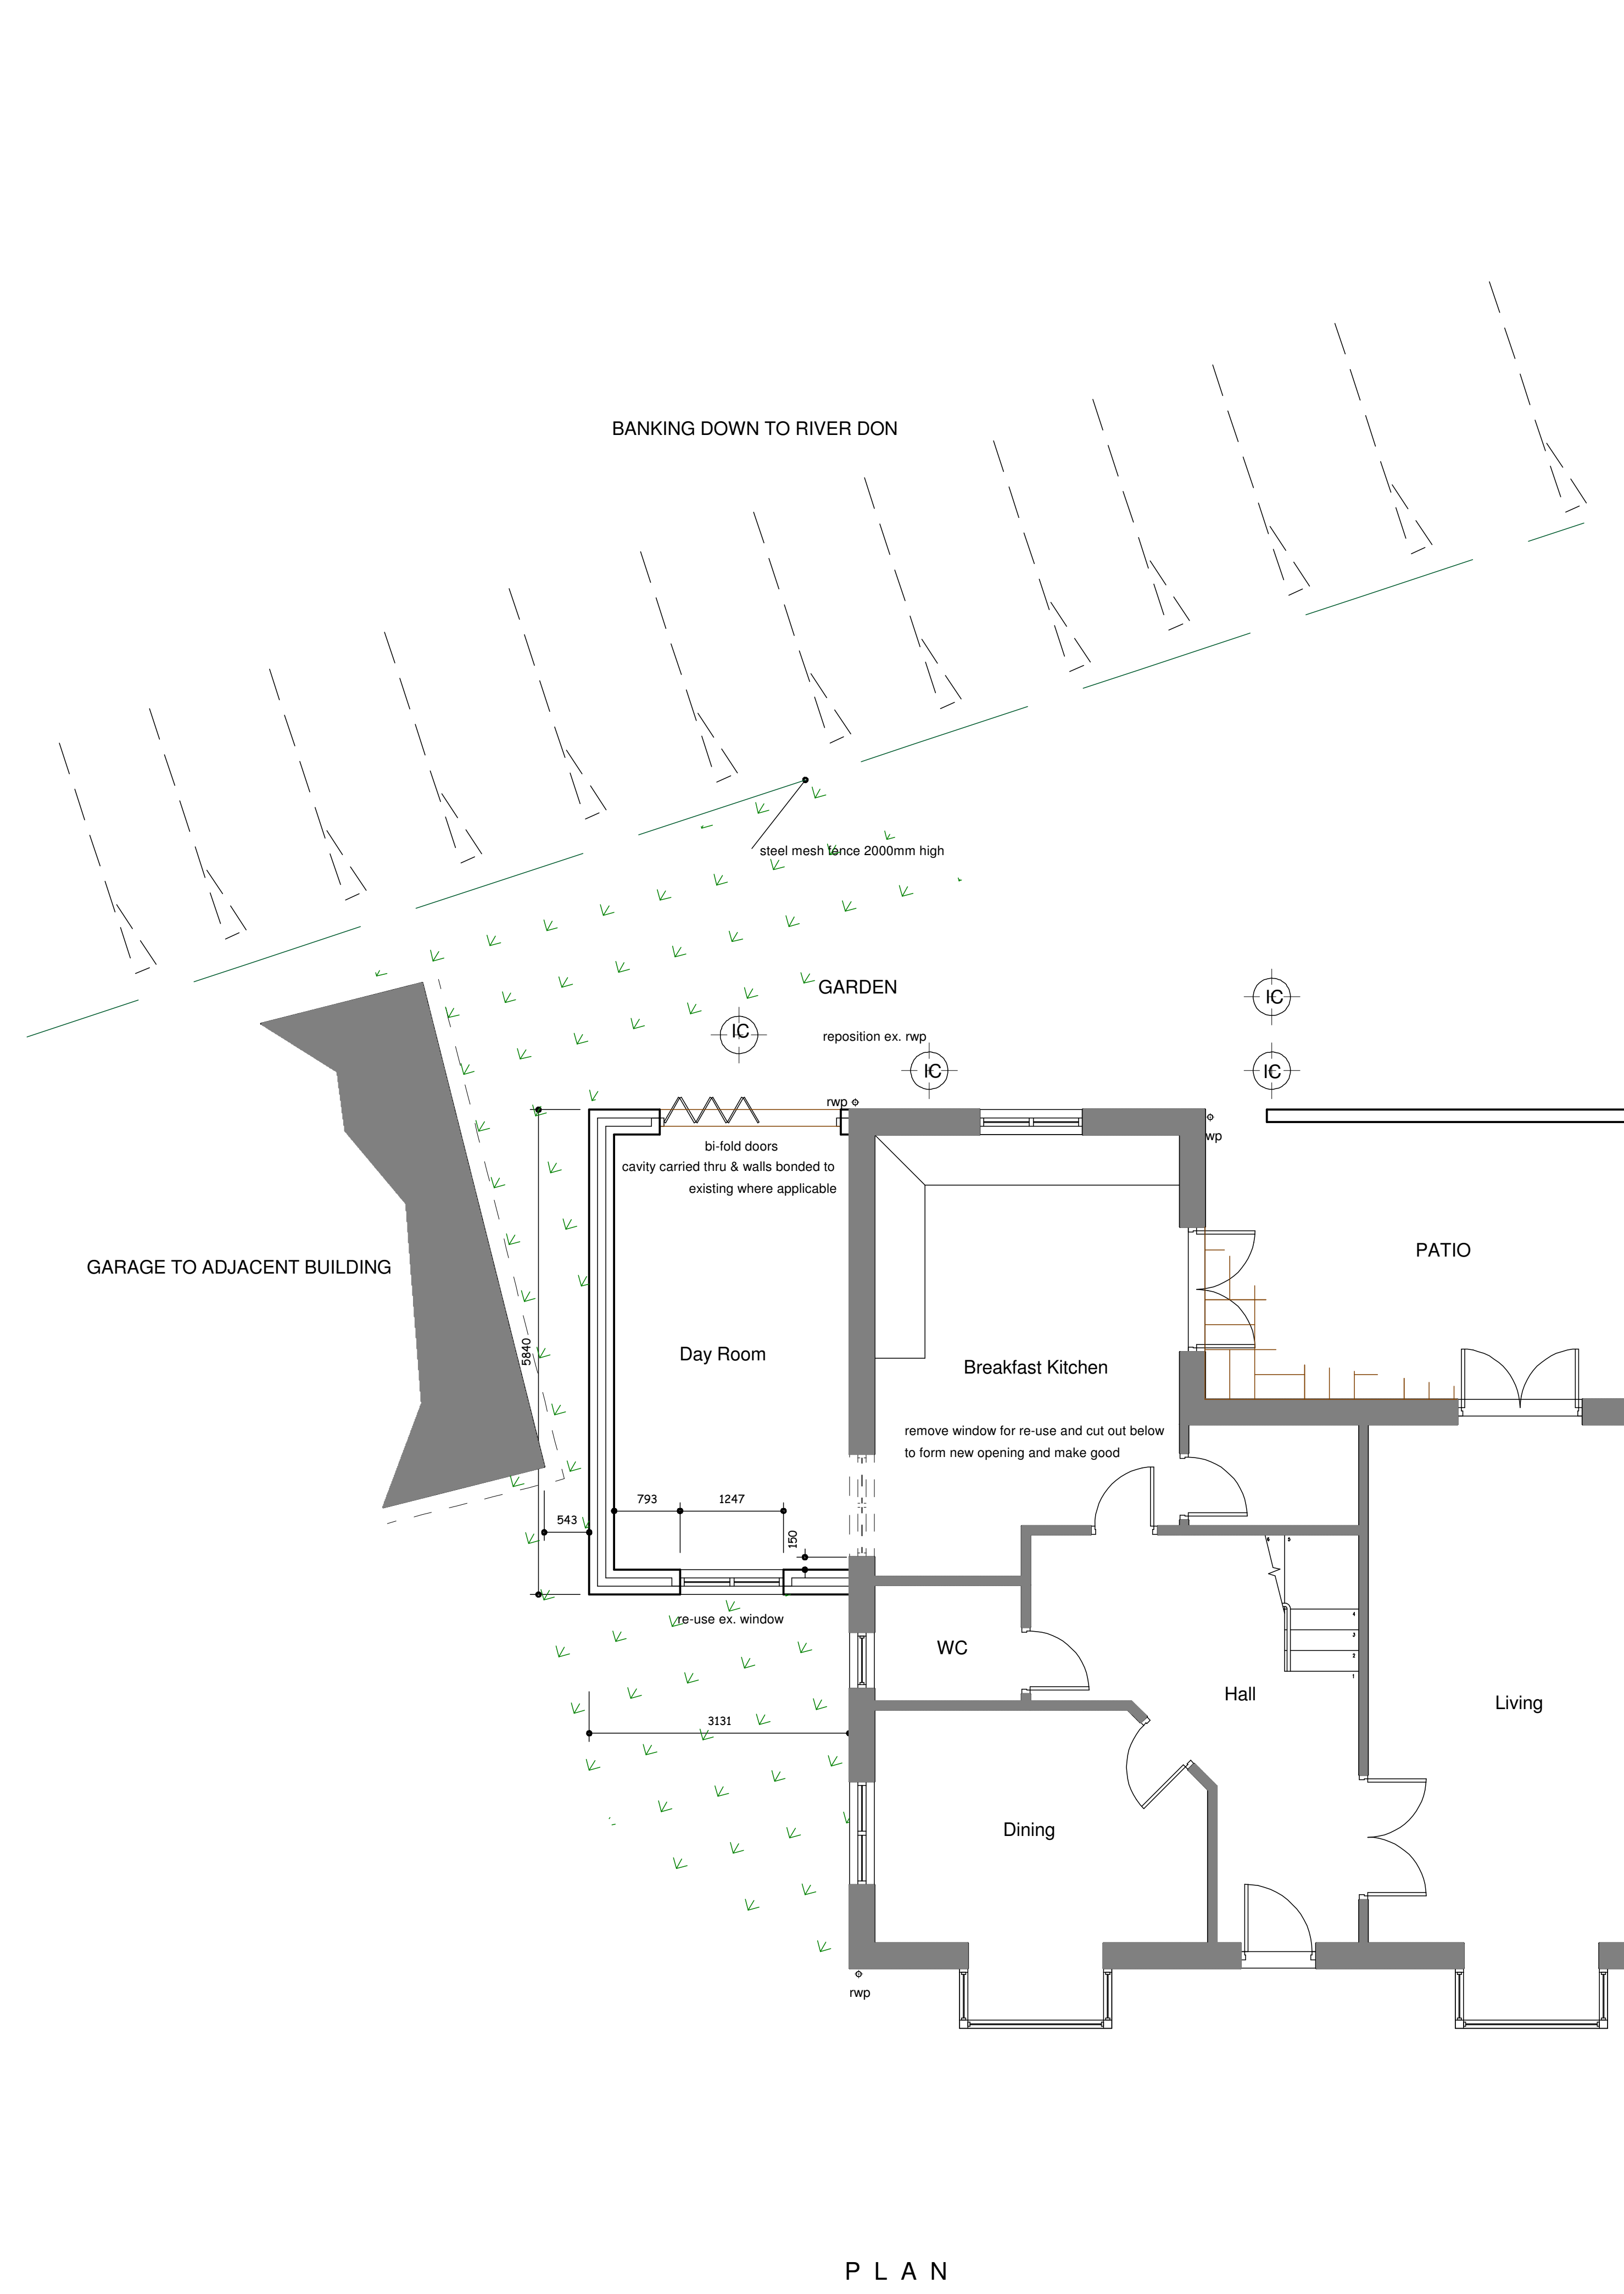
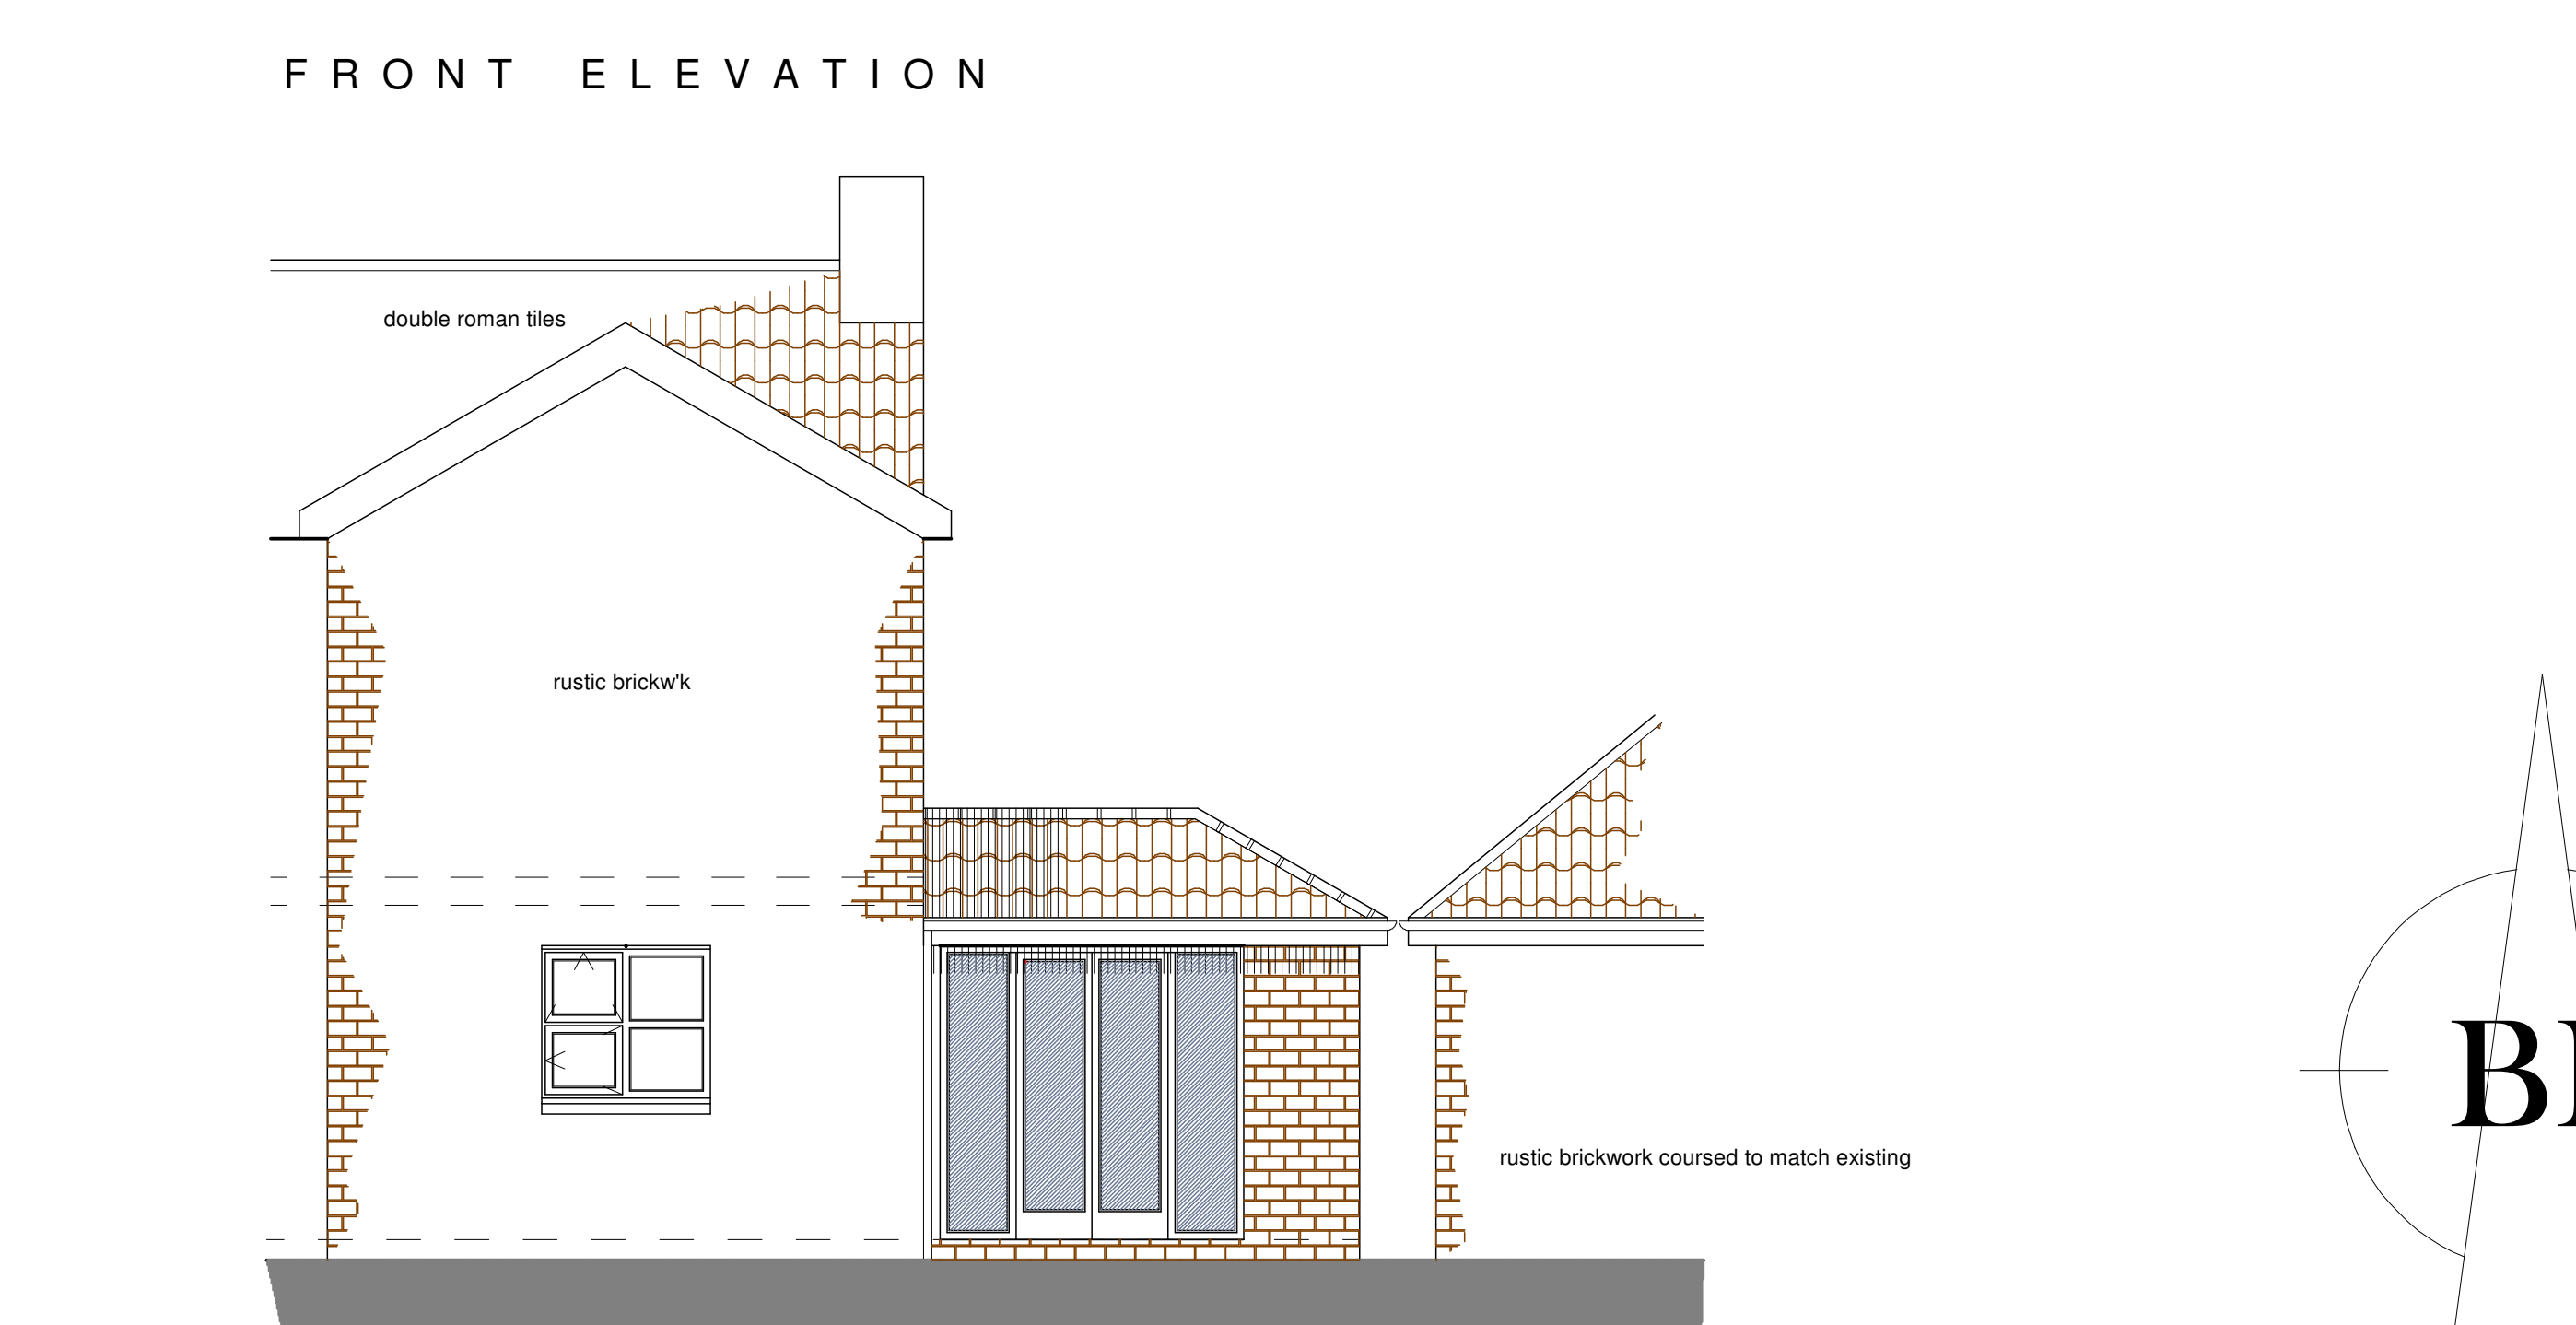
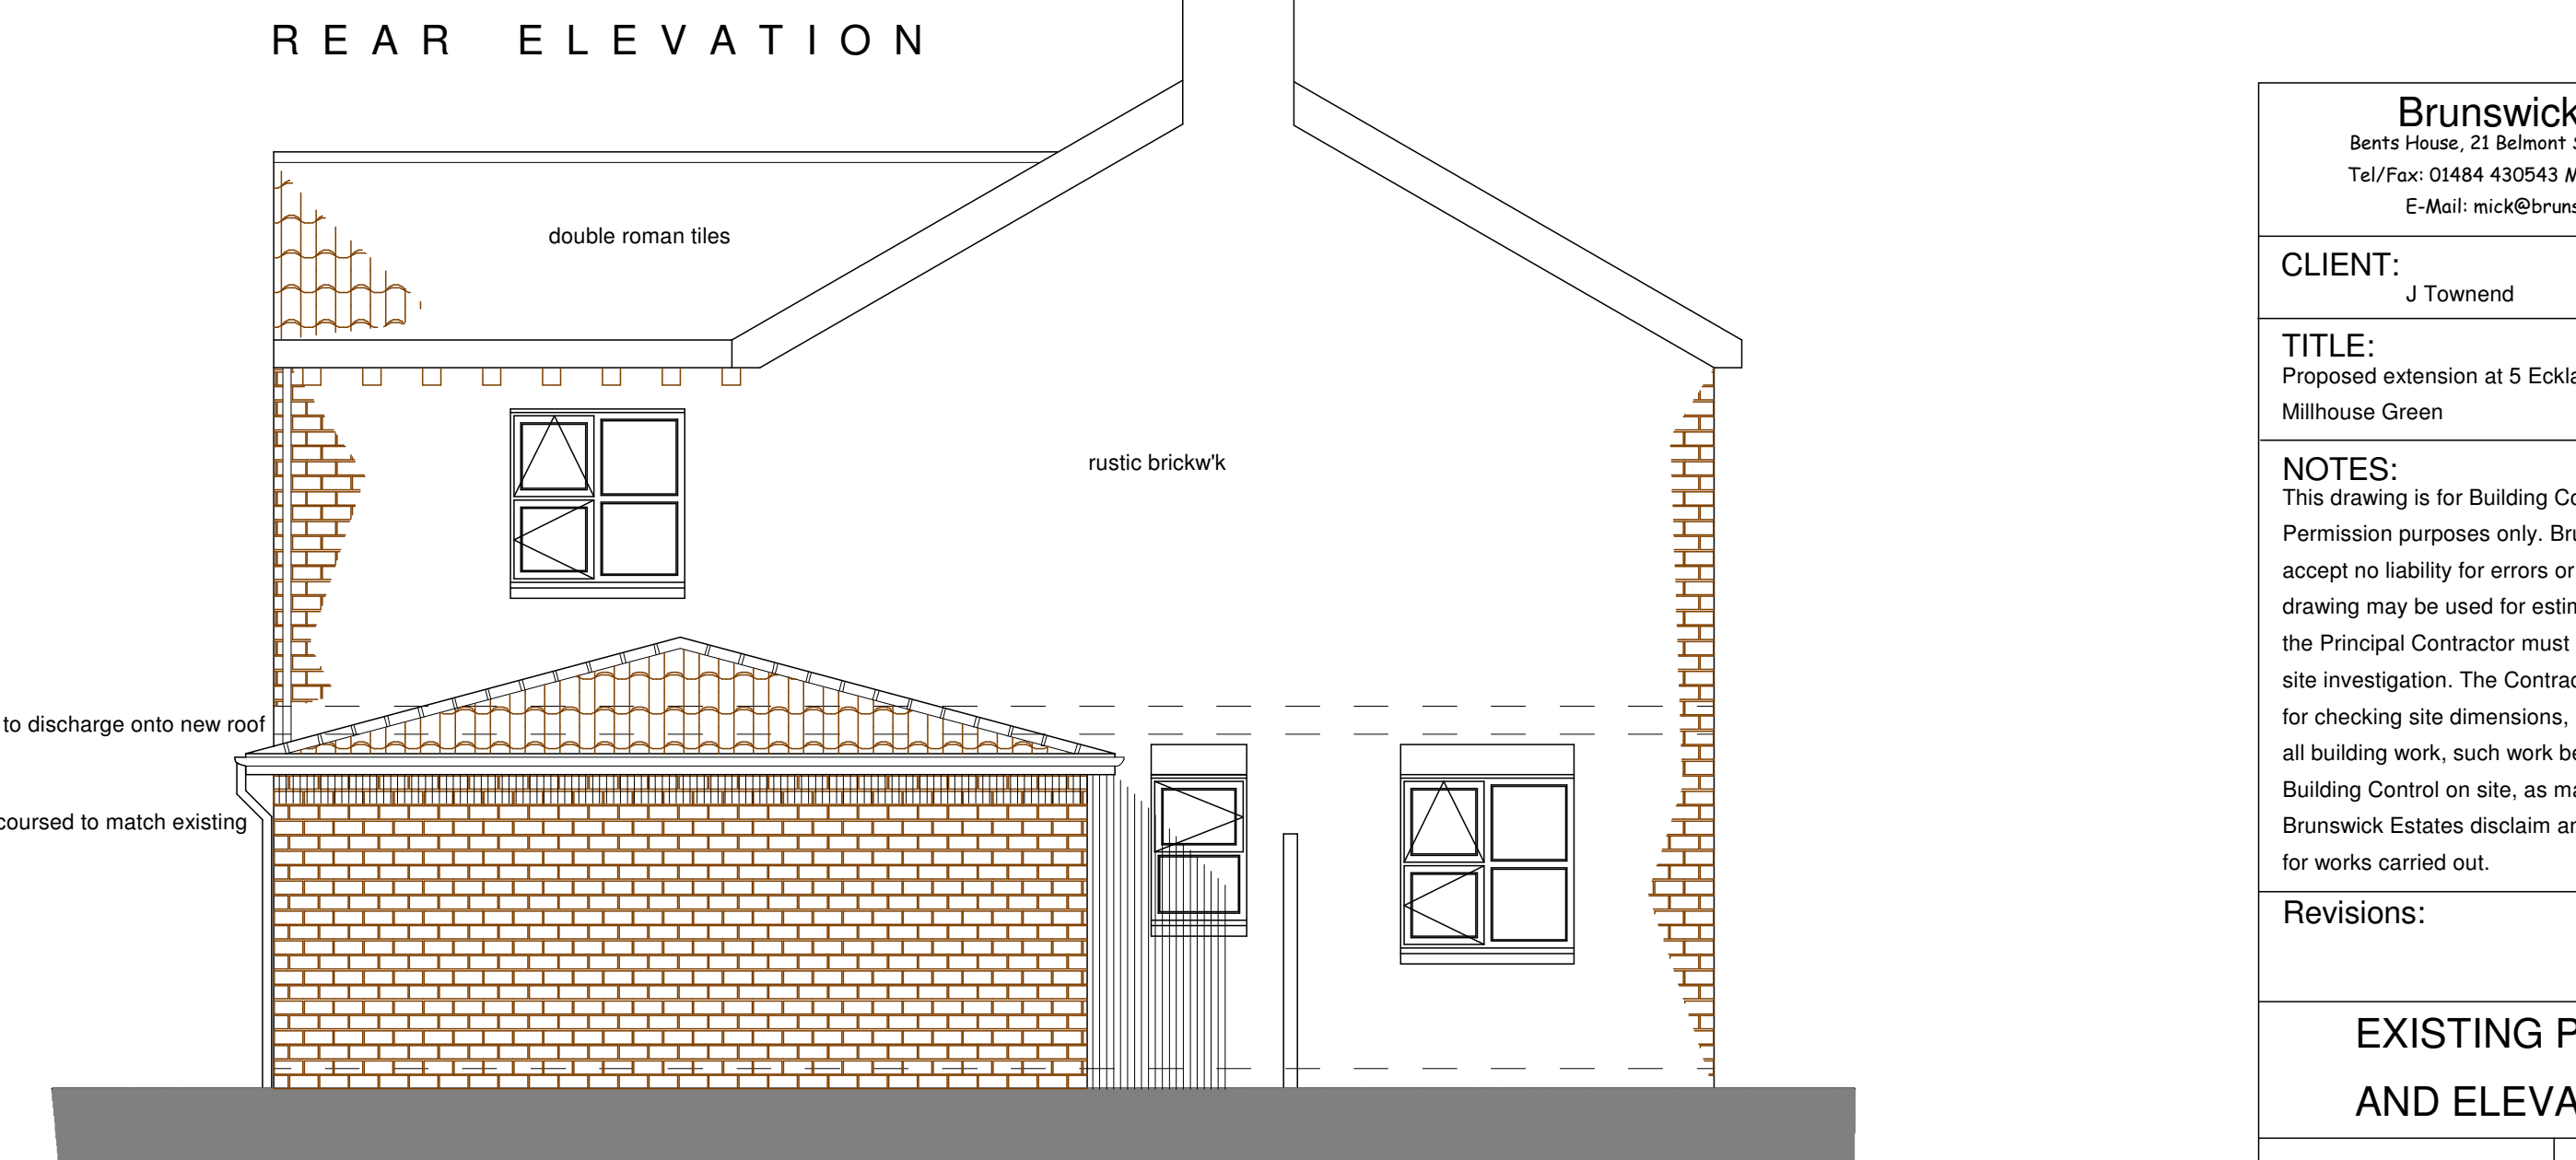


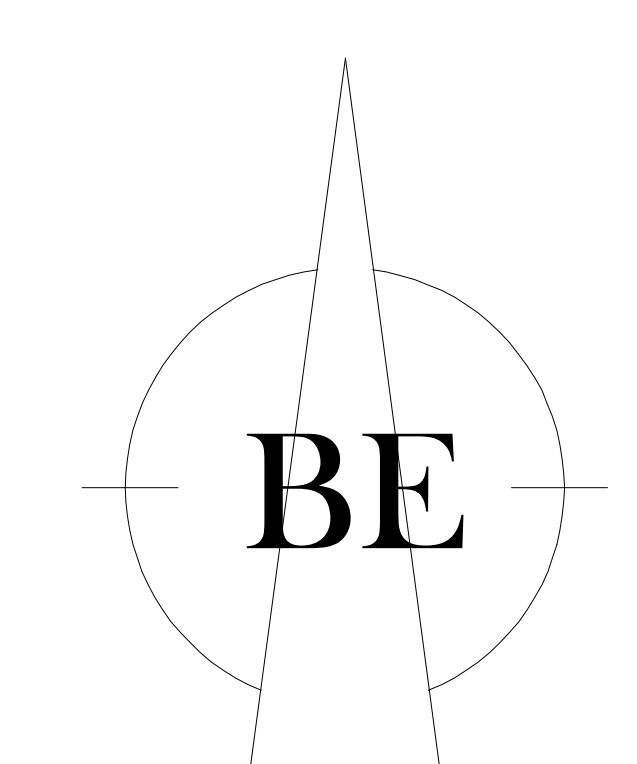

|   |                     |
|---|---------------------|
| <b>Brunswick Estates</b><br>Bents House, 21 Belmont Street, Hudds HD1 5BZ<br>Tel/Fax: 01484 430543 Mobile: 07860 354023<br>E-Mail: mick@brunswickstates.com   |                     |
| CLIENT:<br>J Townend   |                     |
| TITLE:<br>Proposed extension at 5 Ecklands Croft,<br>Millhouse Green   |                     |
| NOTES:<br>This drawing is for Building Control & Planning<br>Permission purposes only. Brunswick Estates<br>accept no liability for errors or omissions. The<br>drawing may be used for estimating purposes, but<br>the Principal Contractor must cost fully from a<br>site investigation. The Contractor is responsible<br>for checking site dimensions, materials etc, and<br>all building work, such work being checked by<br>Building Control on site, as may be appropriate.<br>Brunswick Estates disclaim any liability<br>for works carried out. |                     |
| Revisions:   |                     |
| EXISTING PLANS<br>AND ELEVATIONS   |                     |
| SCALE: 1:50   | DATE: 23 April 2010 |
| DRG No:2010/002.1   |                     |