
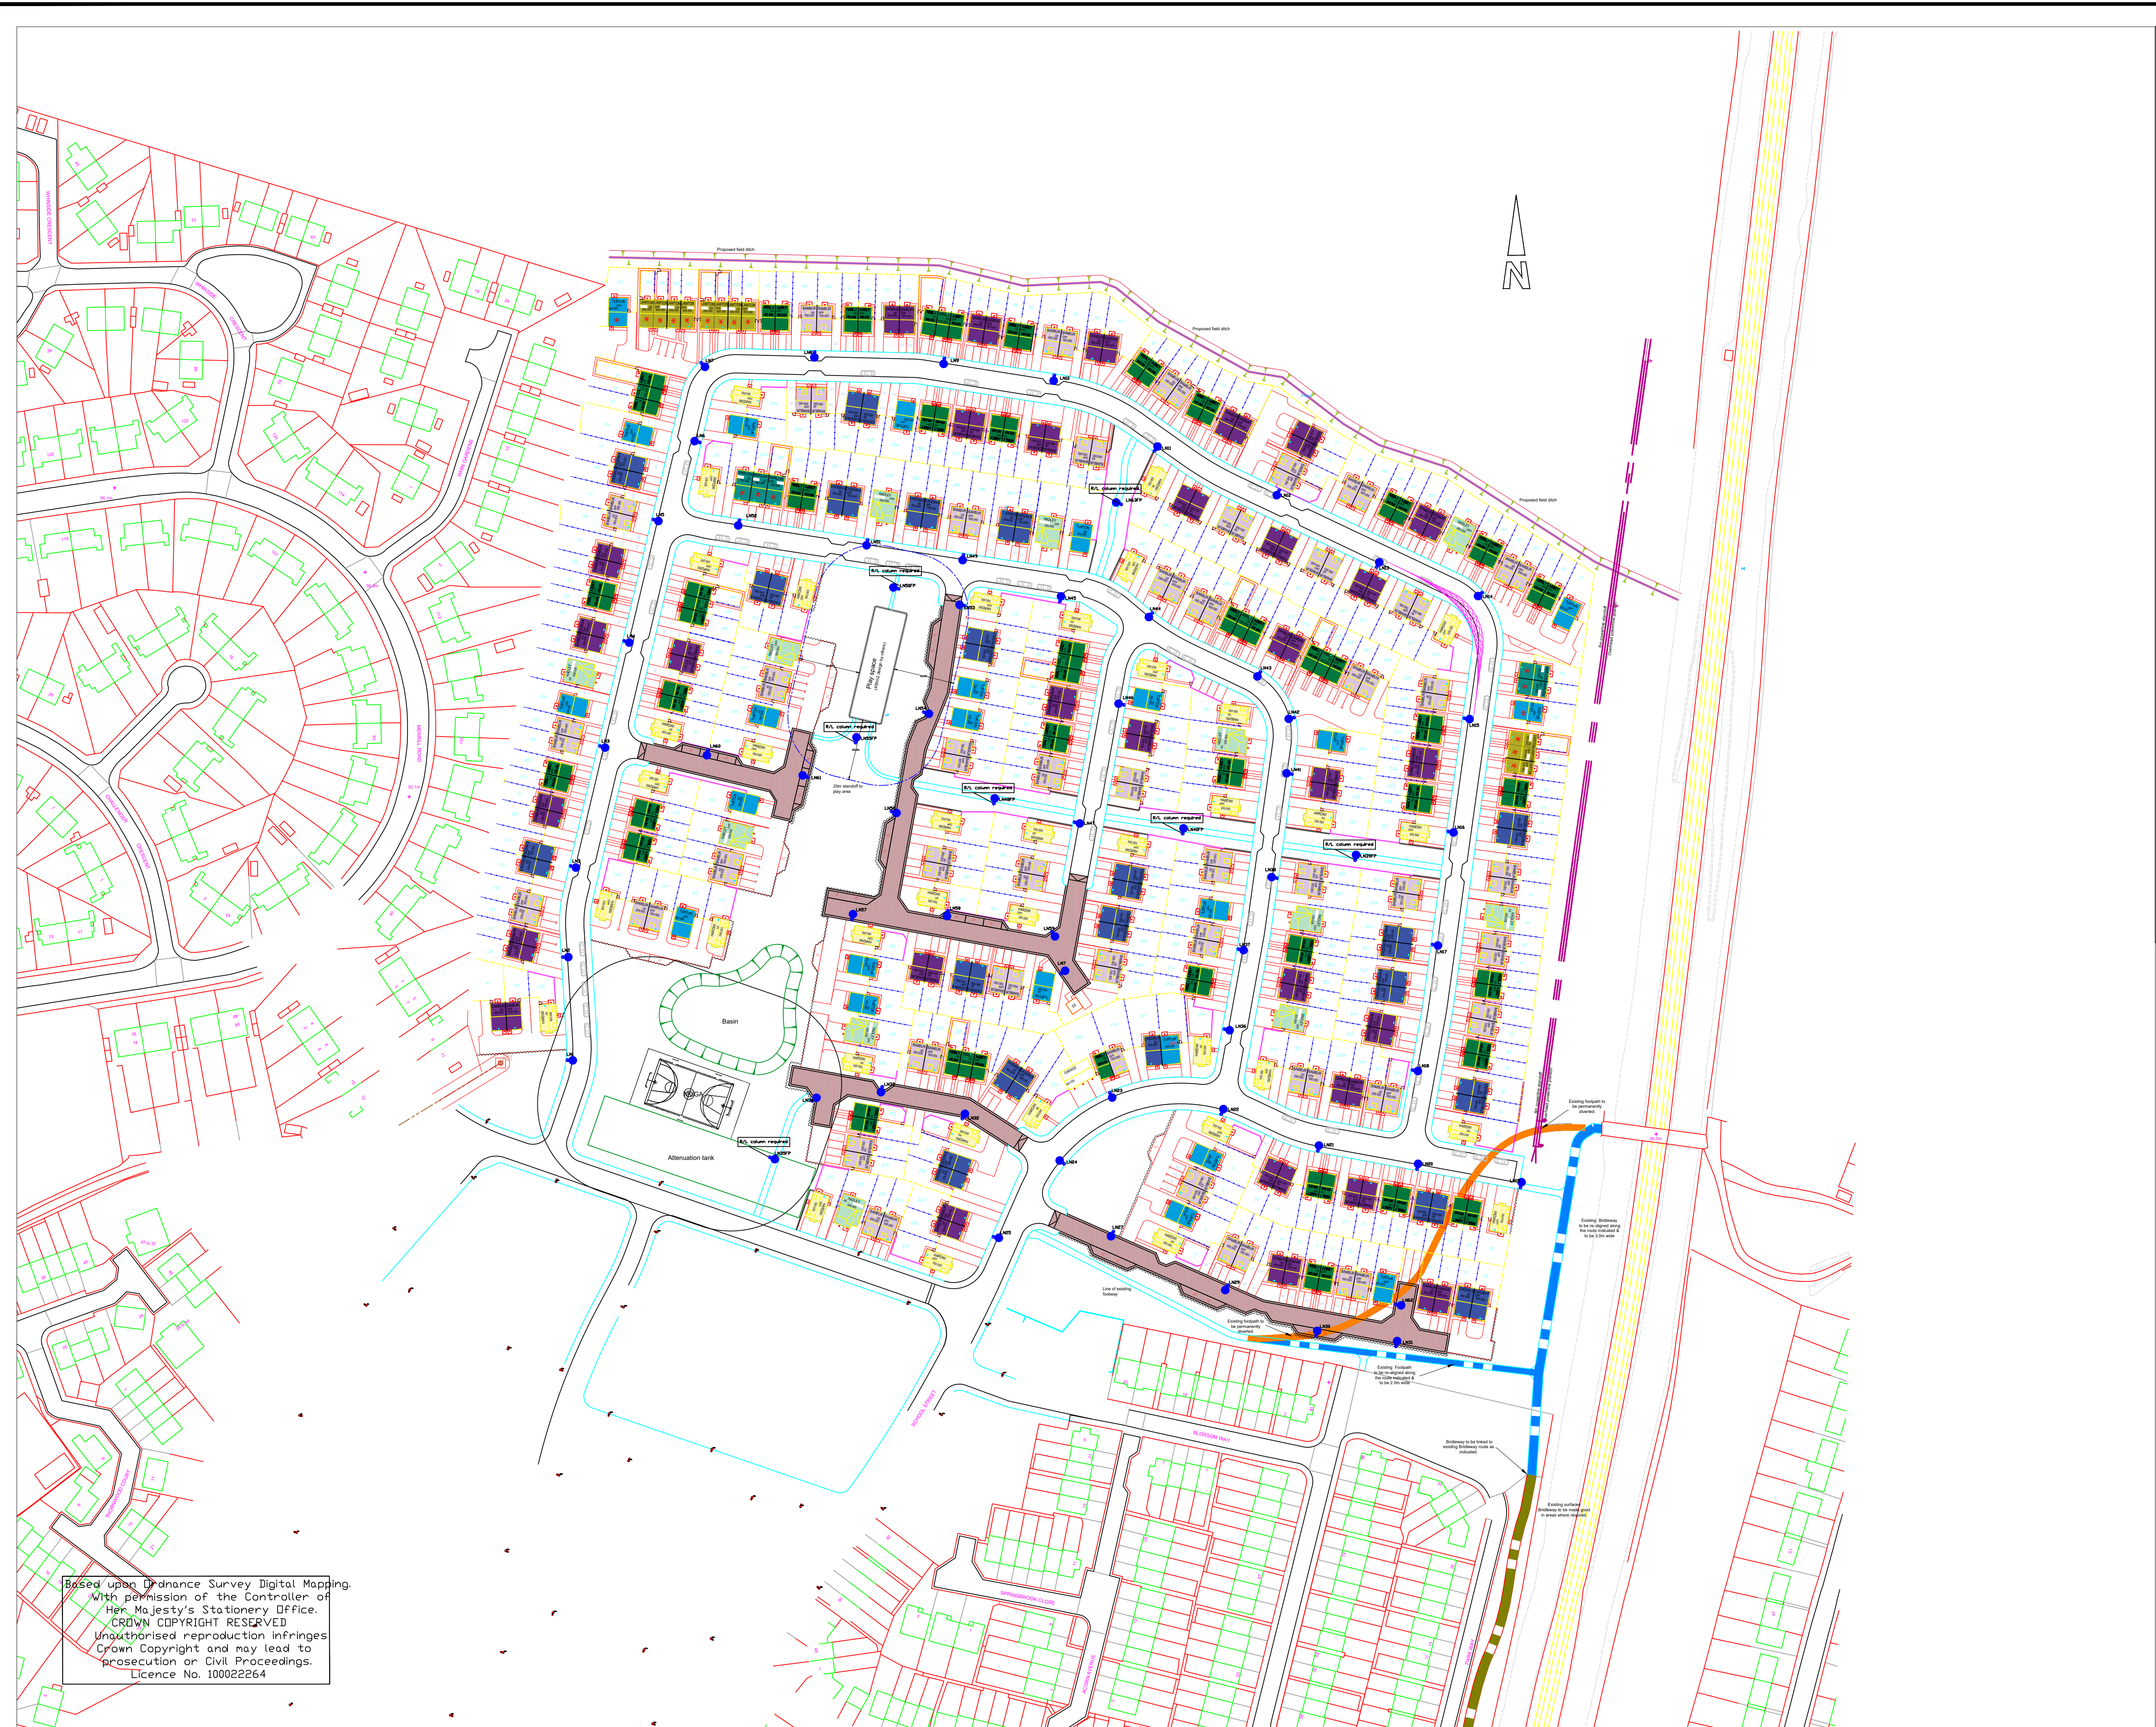
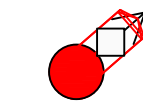


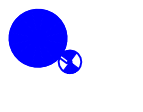

Based upon Ordnance Survey Digital Mapping.
With permission of the Controller of
Her Majesty's Stationery Office.
CROWN COPYRIGHT RESERVED.
Unauthorised reproduction infringes
Crown Copyright and may lead to
prosecution or civil proceedings.
Licence No. 100022264

Street Lighting Arrangement

 Denotes existing concrete column
to be retained.

 Denotes new 6M galvanised steel
column with Arieda 40 lantern
complete with electronic PEC.

All materials to comply fully with
current BMBC Street Lighting
Specification.

It is the responsibility of the
developer to advise their clients
of the location of street
lighting columns relative to their
property and to programme
column installation works
commensurate with property
occupation.

All setting out and column
positions to be agreed by BMBC
Street Lighting Engineer. Allow 24
hours prior to attendance.

BMBC will not enter into third
party discussion on column
positions, any such discussion will
be carried out between BMBC and
the developer.

The street lighting columns and
lanterns and their maintenance
remain the responsibility of the
developer until completion of the
adoption process.

All lighting columns are to be
provided with an unmetered
single phase electricity supply
via the REC cable network.
It is expected that the
developer will coordinate with
the REC regarding the
installation of any cable ducts
they may require.

If an IDNO is used columns need
to be labelled using BMBC
standard template.

Rev.	By	Amendments	Date



Project
**Thurnscoe Phase 3
S38 Works**

Drawing title
Street Lighting Proposals

Scale 1:1000	Drawn SGA	Checked	Date 8/9/2020
Drawing No. SL/1300/Thurnscoe/01	File		

Paul Castle
Service Director, Environment & Transport.
Place Directorate.
Westgate Plaza, Barnsley, S70 2DR.
Tel. (01226) 773555 Fax. (01226) 772110