


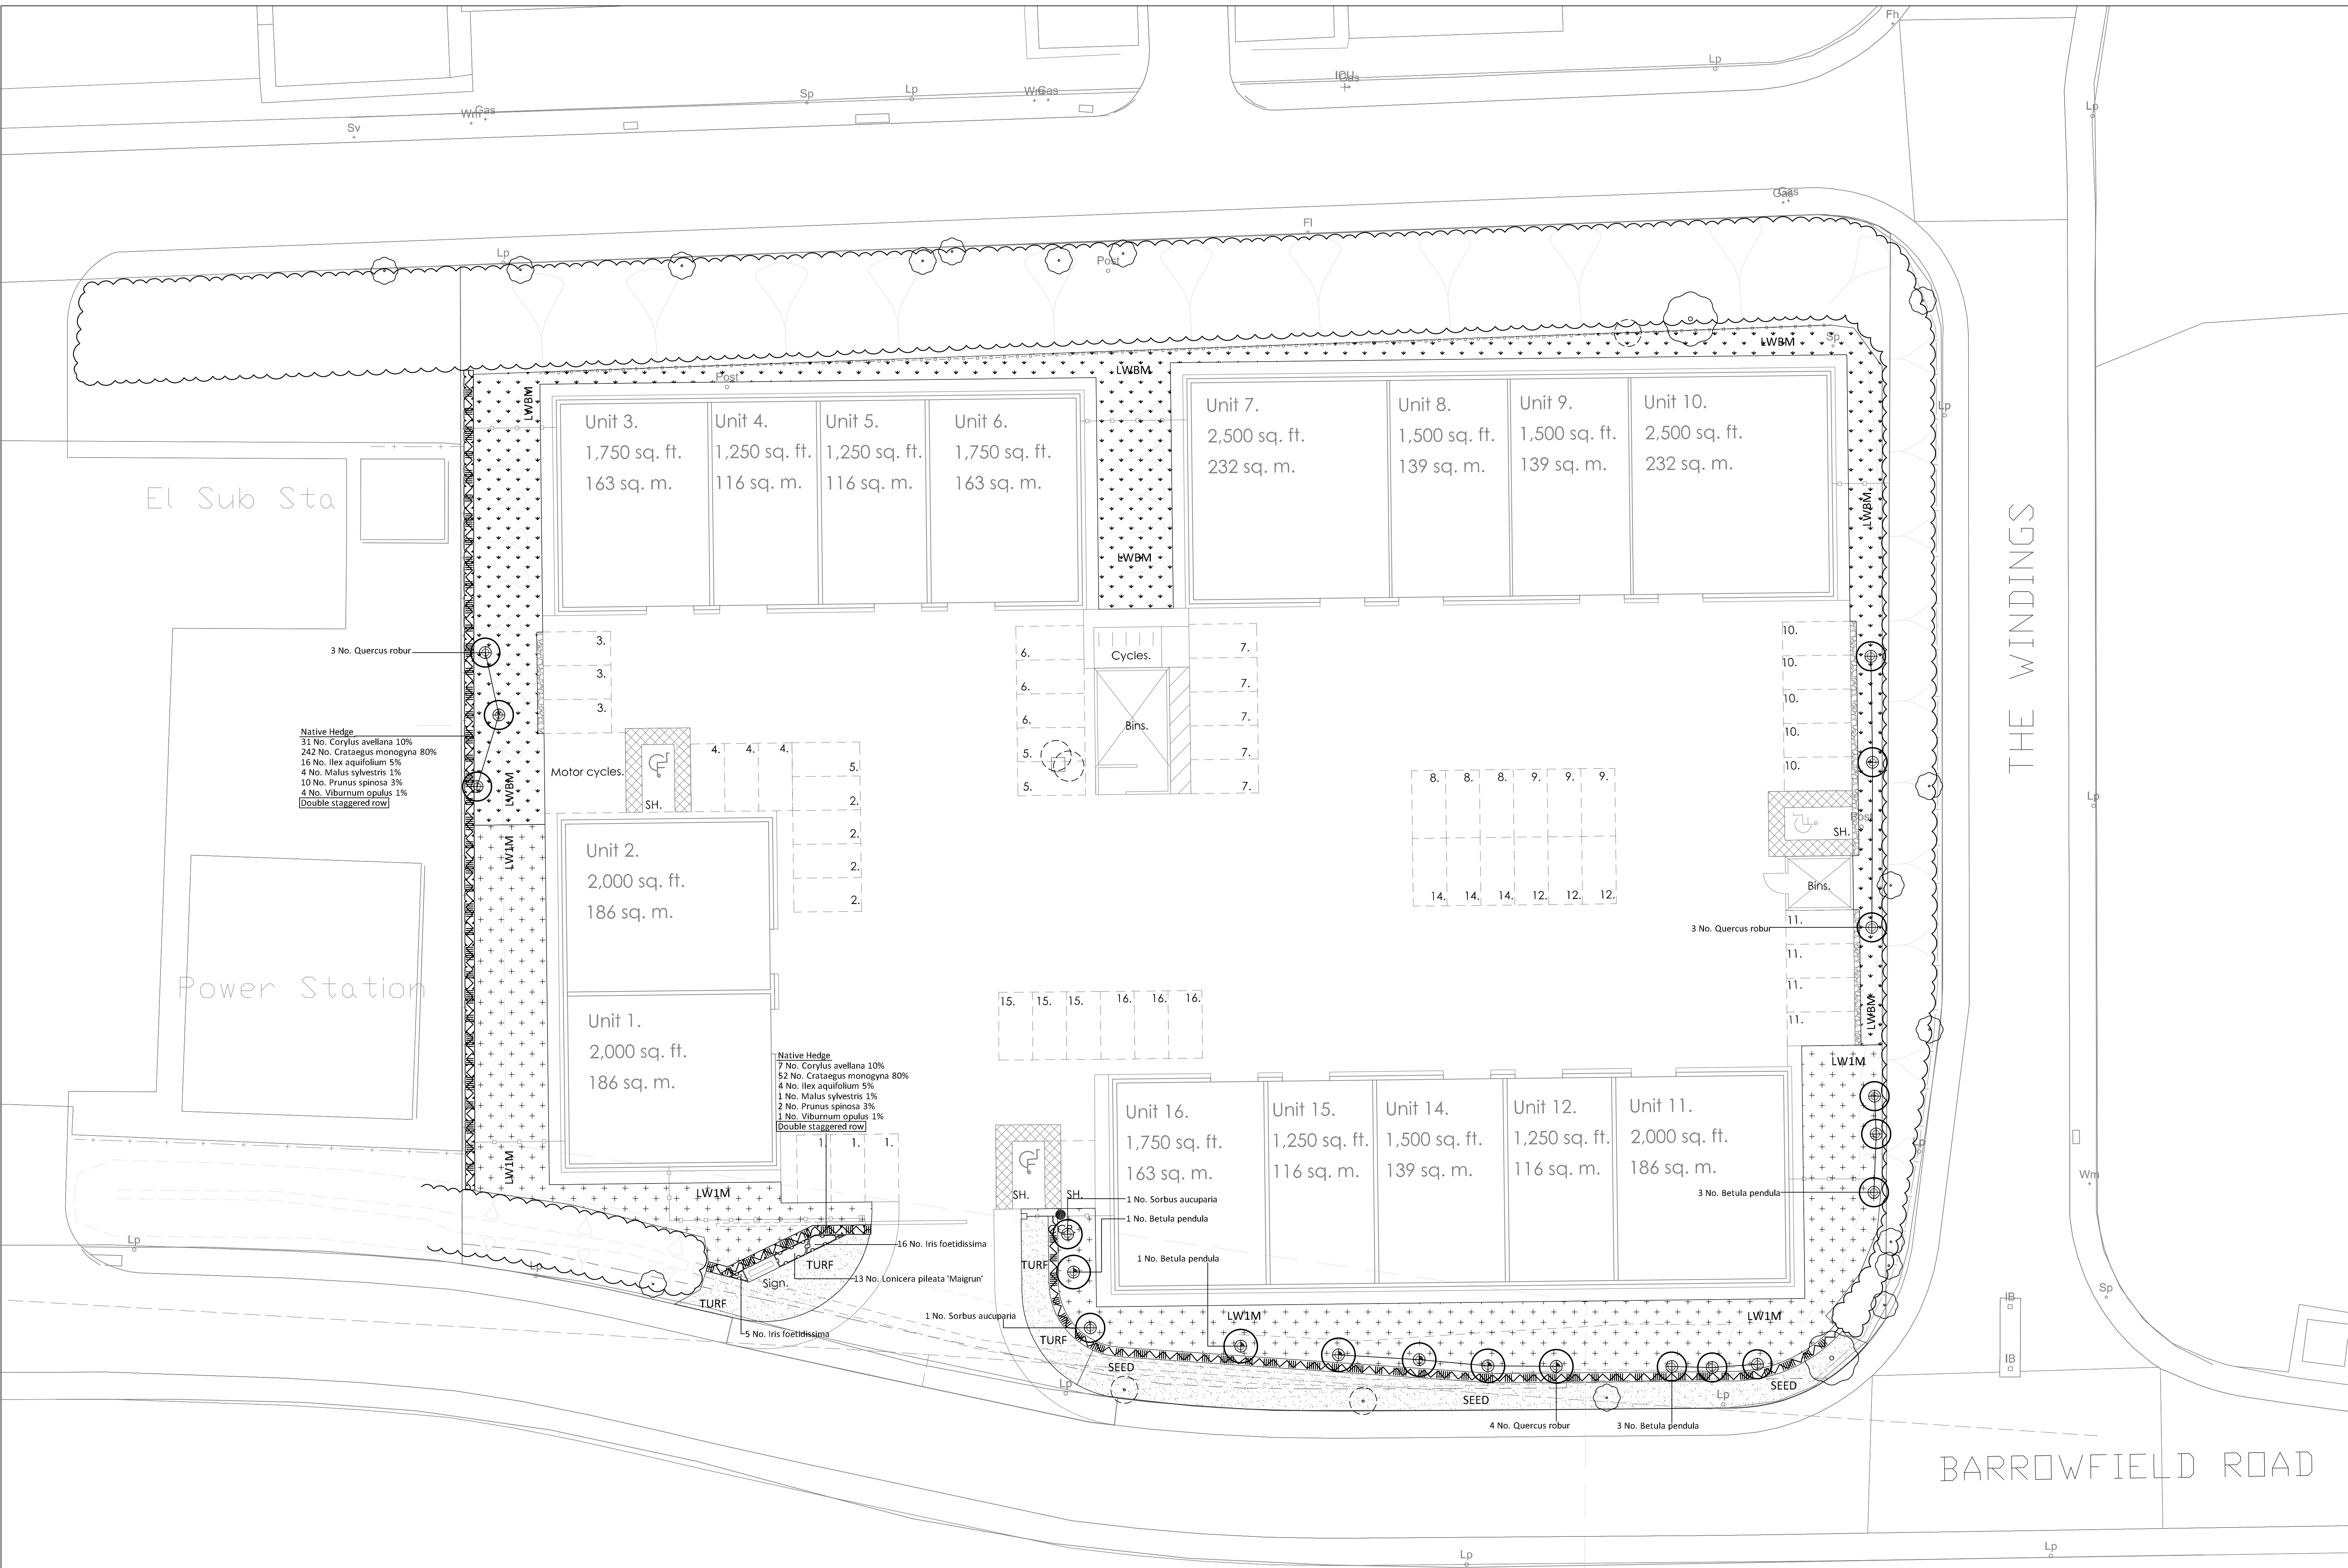

Trees			
Number	Species	Girth	Specification
2 No.	Betula pendula	14-16cm	Extra Heavy Standard
6 No.	Betula pendula	12-14cm	Heavy Standard
4 No.	Quercus robur	14-16cm	Extra Heavy Standard
6 No.	Quercus robur	12-14cm	Heavy Standard
2 No.	Sorbus aucuparia	12-14cm	Heavy Standard
Total: 20 No.			

Native Hedge				
%	Number	Species	Height	Density
10%	72 No.	Corylus avellana	60-90cm	5/m
80%	562 No.	Crataegus monogyna	60-90cm	5/m
5%	37 No.	Ilex aquifolium	30-40cm	5/m
1%	9 No.	Malus sylvestris	60-90cm	5/m
3%	23 No.	Prunus spinosa	60-90cm	5/m
1%	9 No.	Viburnum opulus	60-90cm	5/m
Total: 100% Total: 712 No.				

Shrubs			
Number	Species	Pot Size	Density
21 No.	Iris foetidissima	2L	8/m²
13 No.	Lonicera pileata 'Malgoun'	2L	5/m²
Total: 34 No.			

Wildflower Areas			
Weight	Seed Mix Name	Seed Mix Supplier	Density
2571 g	LW1M - Traditional Meadow 80/20	Landlife	5g/m²
2579 g	LWBM - Butterfly and Bee 80/20	Landlife	5g/m²

Planting specification

Topsoil
Prior to supply and demarcation of topsoil, all subsoil areas are to be ripped (subject to the specific geology) to an air-dry compacted and improve aeration in accordance with BS 3882:2013 9-10 standard for Topsoil - Annex A Recommendations for 1st topsoil. Handling and preserving topsoil.

The landscape to be supplied with the British Standard BS 5882:2013 definition for Multidimensional paths
topsoil, and is to be accompanied with a test certificate and horticultural analysis summary for approval by the landscape architect prior to delivery to site.

Provide a minimum of five weeks' notice.

Grass - turf/seed as indicated

Proposed tree heavy standard 12-14cm girth

Proposed tree extra heavy standard 14-16cm girth

Spot planting

Proposed wildflower - LWBM butterfly and bee

Proposed wildflower - LW1M traditional meadow

Shrub planting

PLANTS - GENERAL

- Condition: Material is underground, sturdy, healthy and vigorous.
- Appearance: Of good shape and without elongated shoots.
- Markings: Green in a suitable environment and hardened off.
- Health: Free from pests, diseases, discoloration, weeds and physiological disorders.
- Builder: Grubbed plants. Barkers worked.
- Root system and condition: To requirements of National Plant Specification and balanced with branch system.

All shrubs shall be set out to the positions shown on the drawing and to the densities given. All stock shall comply with the specification provided on the drawing. Plants, undamaged or known to be likely to be available at time of delivery. Scrub alternatives, and price differences from specified plants, trees. Obtain approval before making any substitution.

At no time shall be accepted any shrub quality tested to ensure 400mm planting depth. The background being thoroughly watered up before placement. Tree and shrub planting compost shall be spread to a minimum depth of 100mm and in addition evenly spread. The 400mm compost. Sprinkle from 15 to a 20Mg granular controlled release, or similar approved, thoroughly watering in during cultivation. Granular area planting shall be 100mm wider than stock when fully spread. Backfill with excavated material. After planting thoroughly water immediately without damaging or displacing plants or soil. Apply firm soil around plants and firm and soil. Use a fine brush to gently remove soil and no hollows. Hand dressing plants. Match all planting beds to a depth of 75mm with commercial Bark. Match 5-10mm with commercial dust and less than 10mm wood content. The main shall be free of pests, diseases, fungus and weeds. Ring much top plants within wildflower areas to 600mm.

Shrub Mix

Spread at 15cm centres.

All stock to be supplied bare root if in season. All stock to be supplied in containers if allowed out of season. Planted in Tubs/Mix bags. 75cm. 10cm. 15cm. 20cm. 71