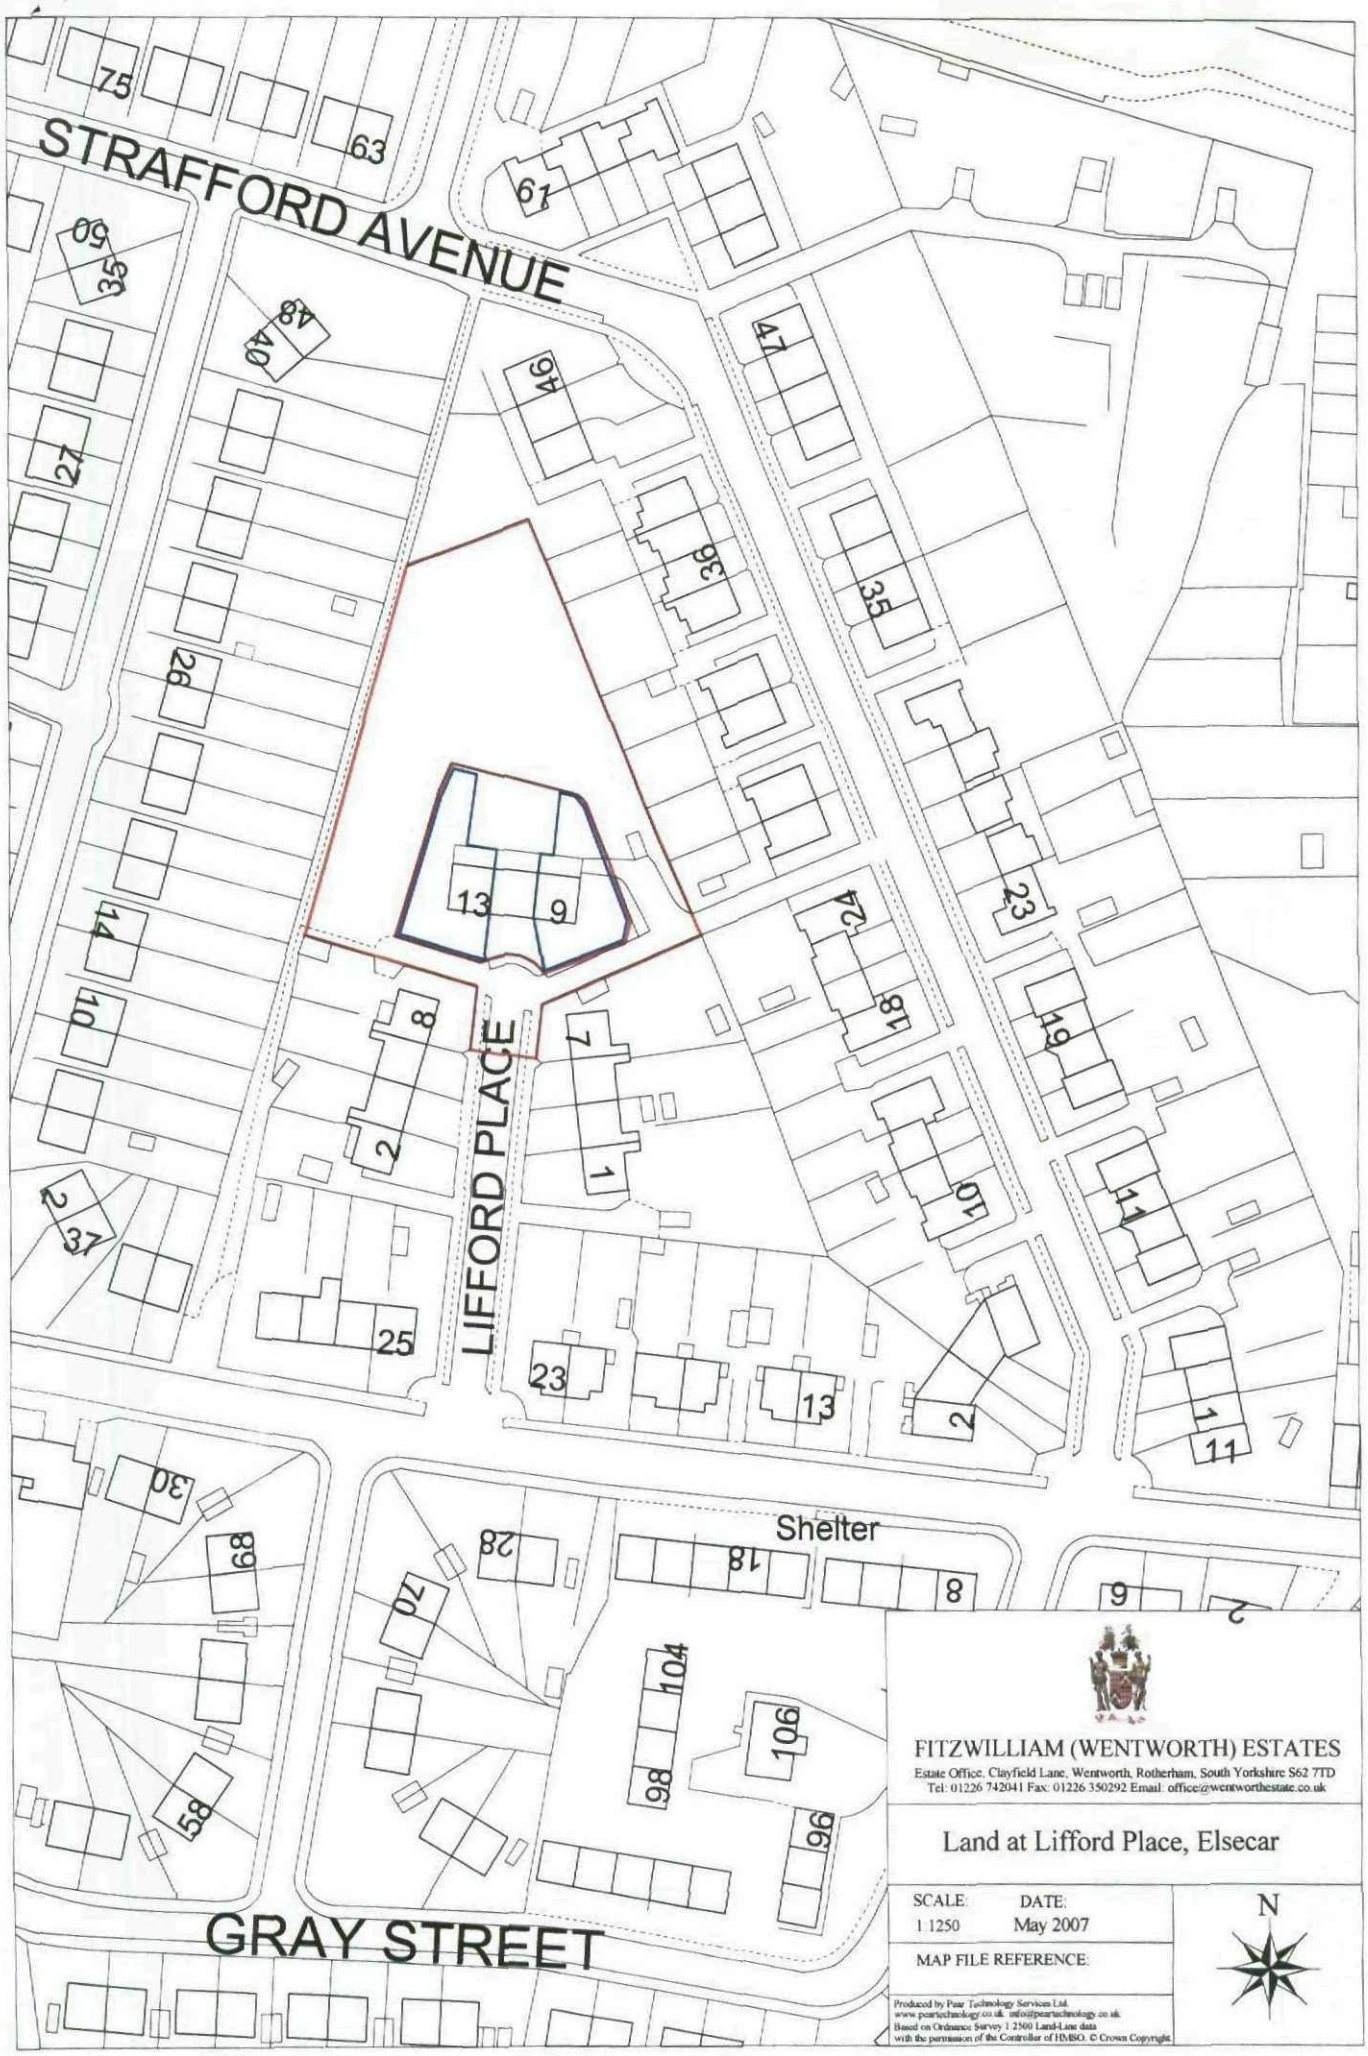

STRAFFORD AVENUE
LIFFORD PLACE
GRAY STREET
Shelter
75
63
61
60
35
48
40
46
47
27
36
35
28
13
9
24
23
14
18
19
10
8
2
7
1
10
11
2
37
25
23
13
2
1
11
30
68
28
18
8
9
2
70
104
106
98
96
58
FITZWILLIAM (WENTWORTH) ESTATES
Estate Office, Clayfield Lane, Wentworth, Rotherham, South Yorkshire S62 7TD
Tel: 01226 742041 Fax: 01226 350292 Email: office@wentworthestate.co.uk
Land at Lifford Place, Elsecar
SCALE: 1:1250
DATE: May 2007
MAP FILE REFERENCE:
N
Produced by Pear Technology Services Ltd.
www.peartechnology.co.uk info@peartechnology.co.uk
Based on Ordnance Survey 1:2500 Land-Line data
with the permission of the Controller of HMSO. © Crown Copyright.