


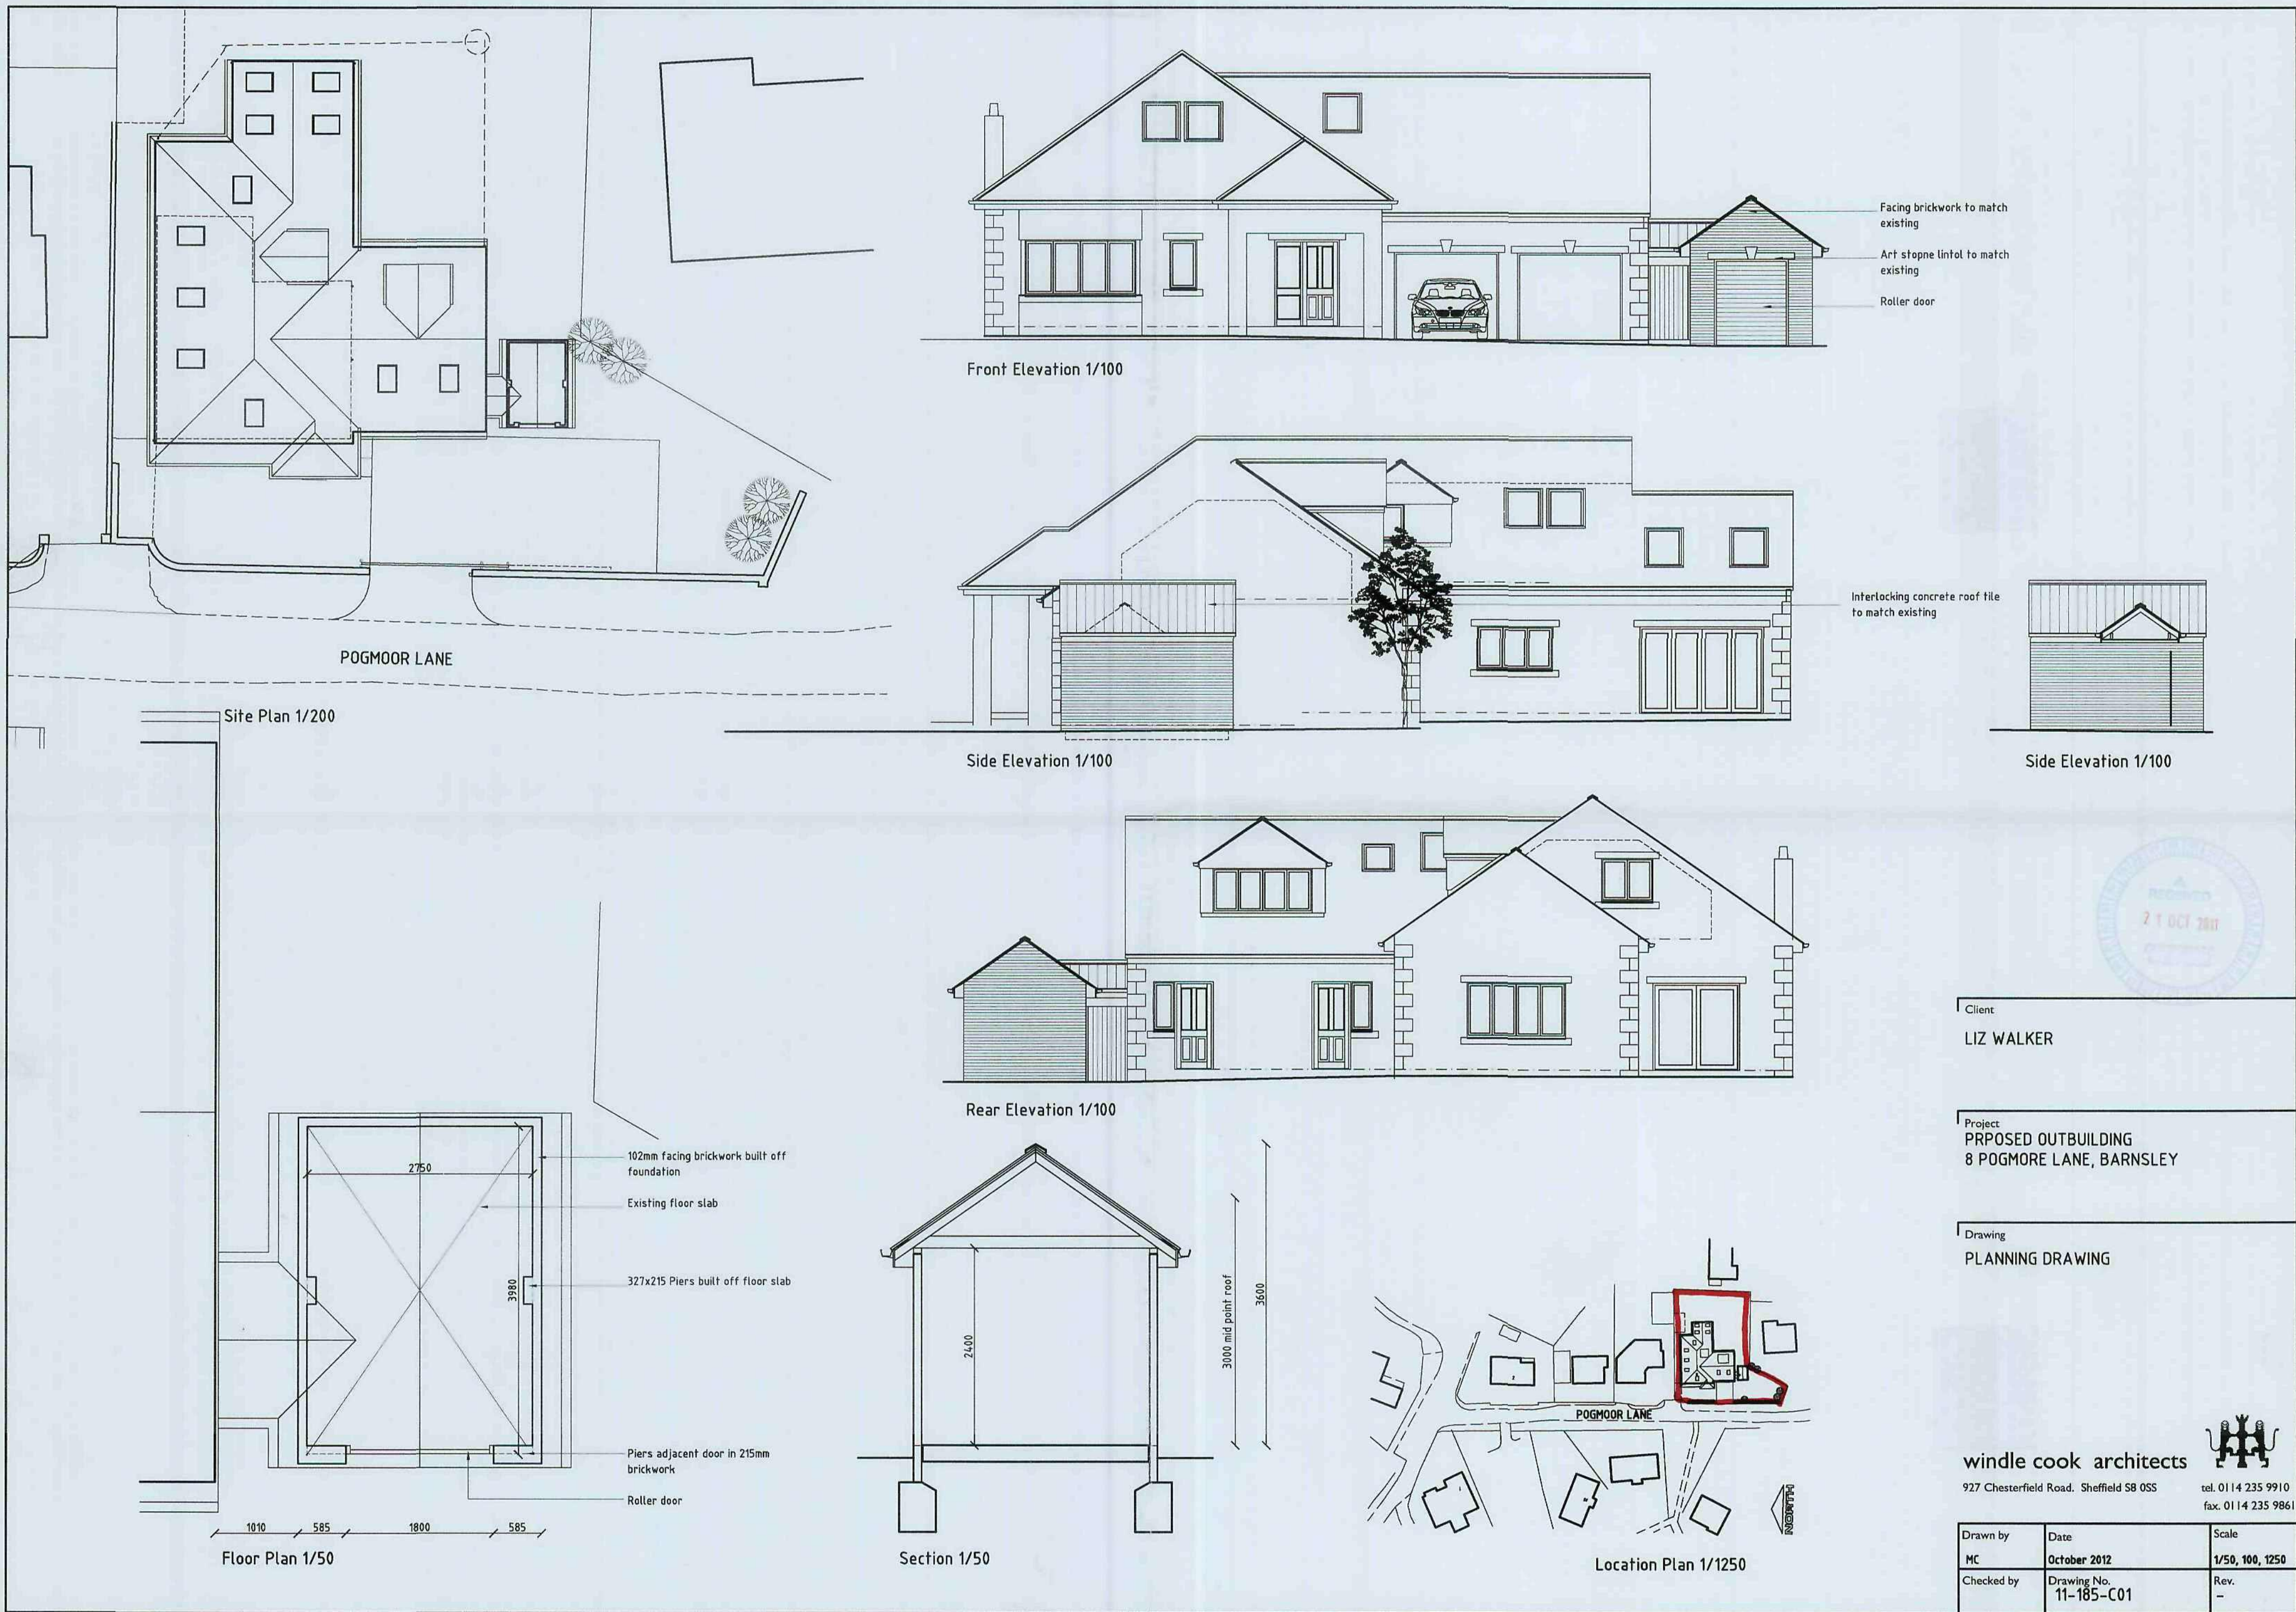

Client
LIZ WALKER

Project
PROPOSED OUTBUILDING
8 POGMORE LANE, BARNSELY

Drawing
PLANNING DRAWING

windle cook architects
927 Chesterfield Road, Sheffield S8 0SS
tel. 0114 235 9910
fax. 0114 235 9861

Drawn by	Date	Scale
MC	October 2012	1/50, 100, 1250
Checked by	Drawing No.	Rev.
	11-185-C01	-