



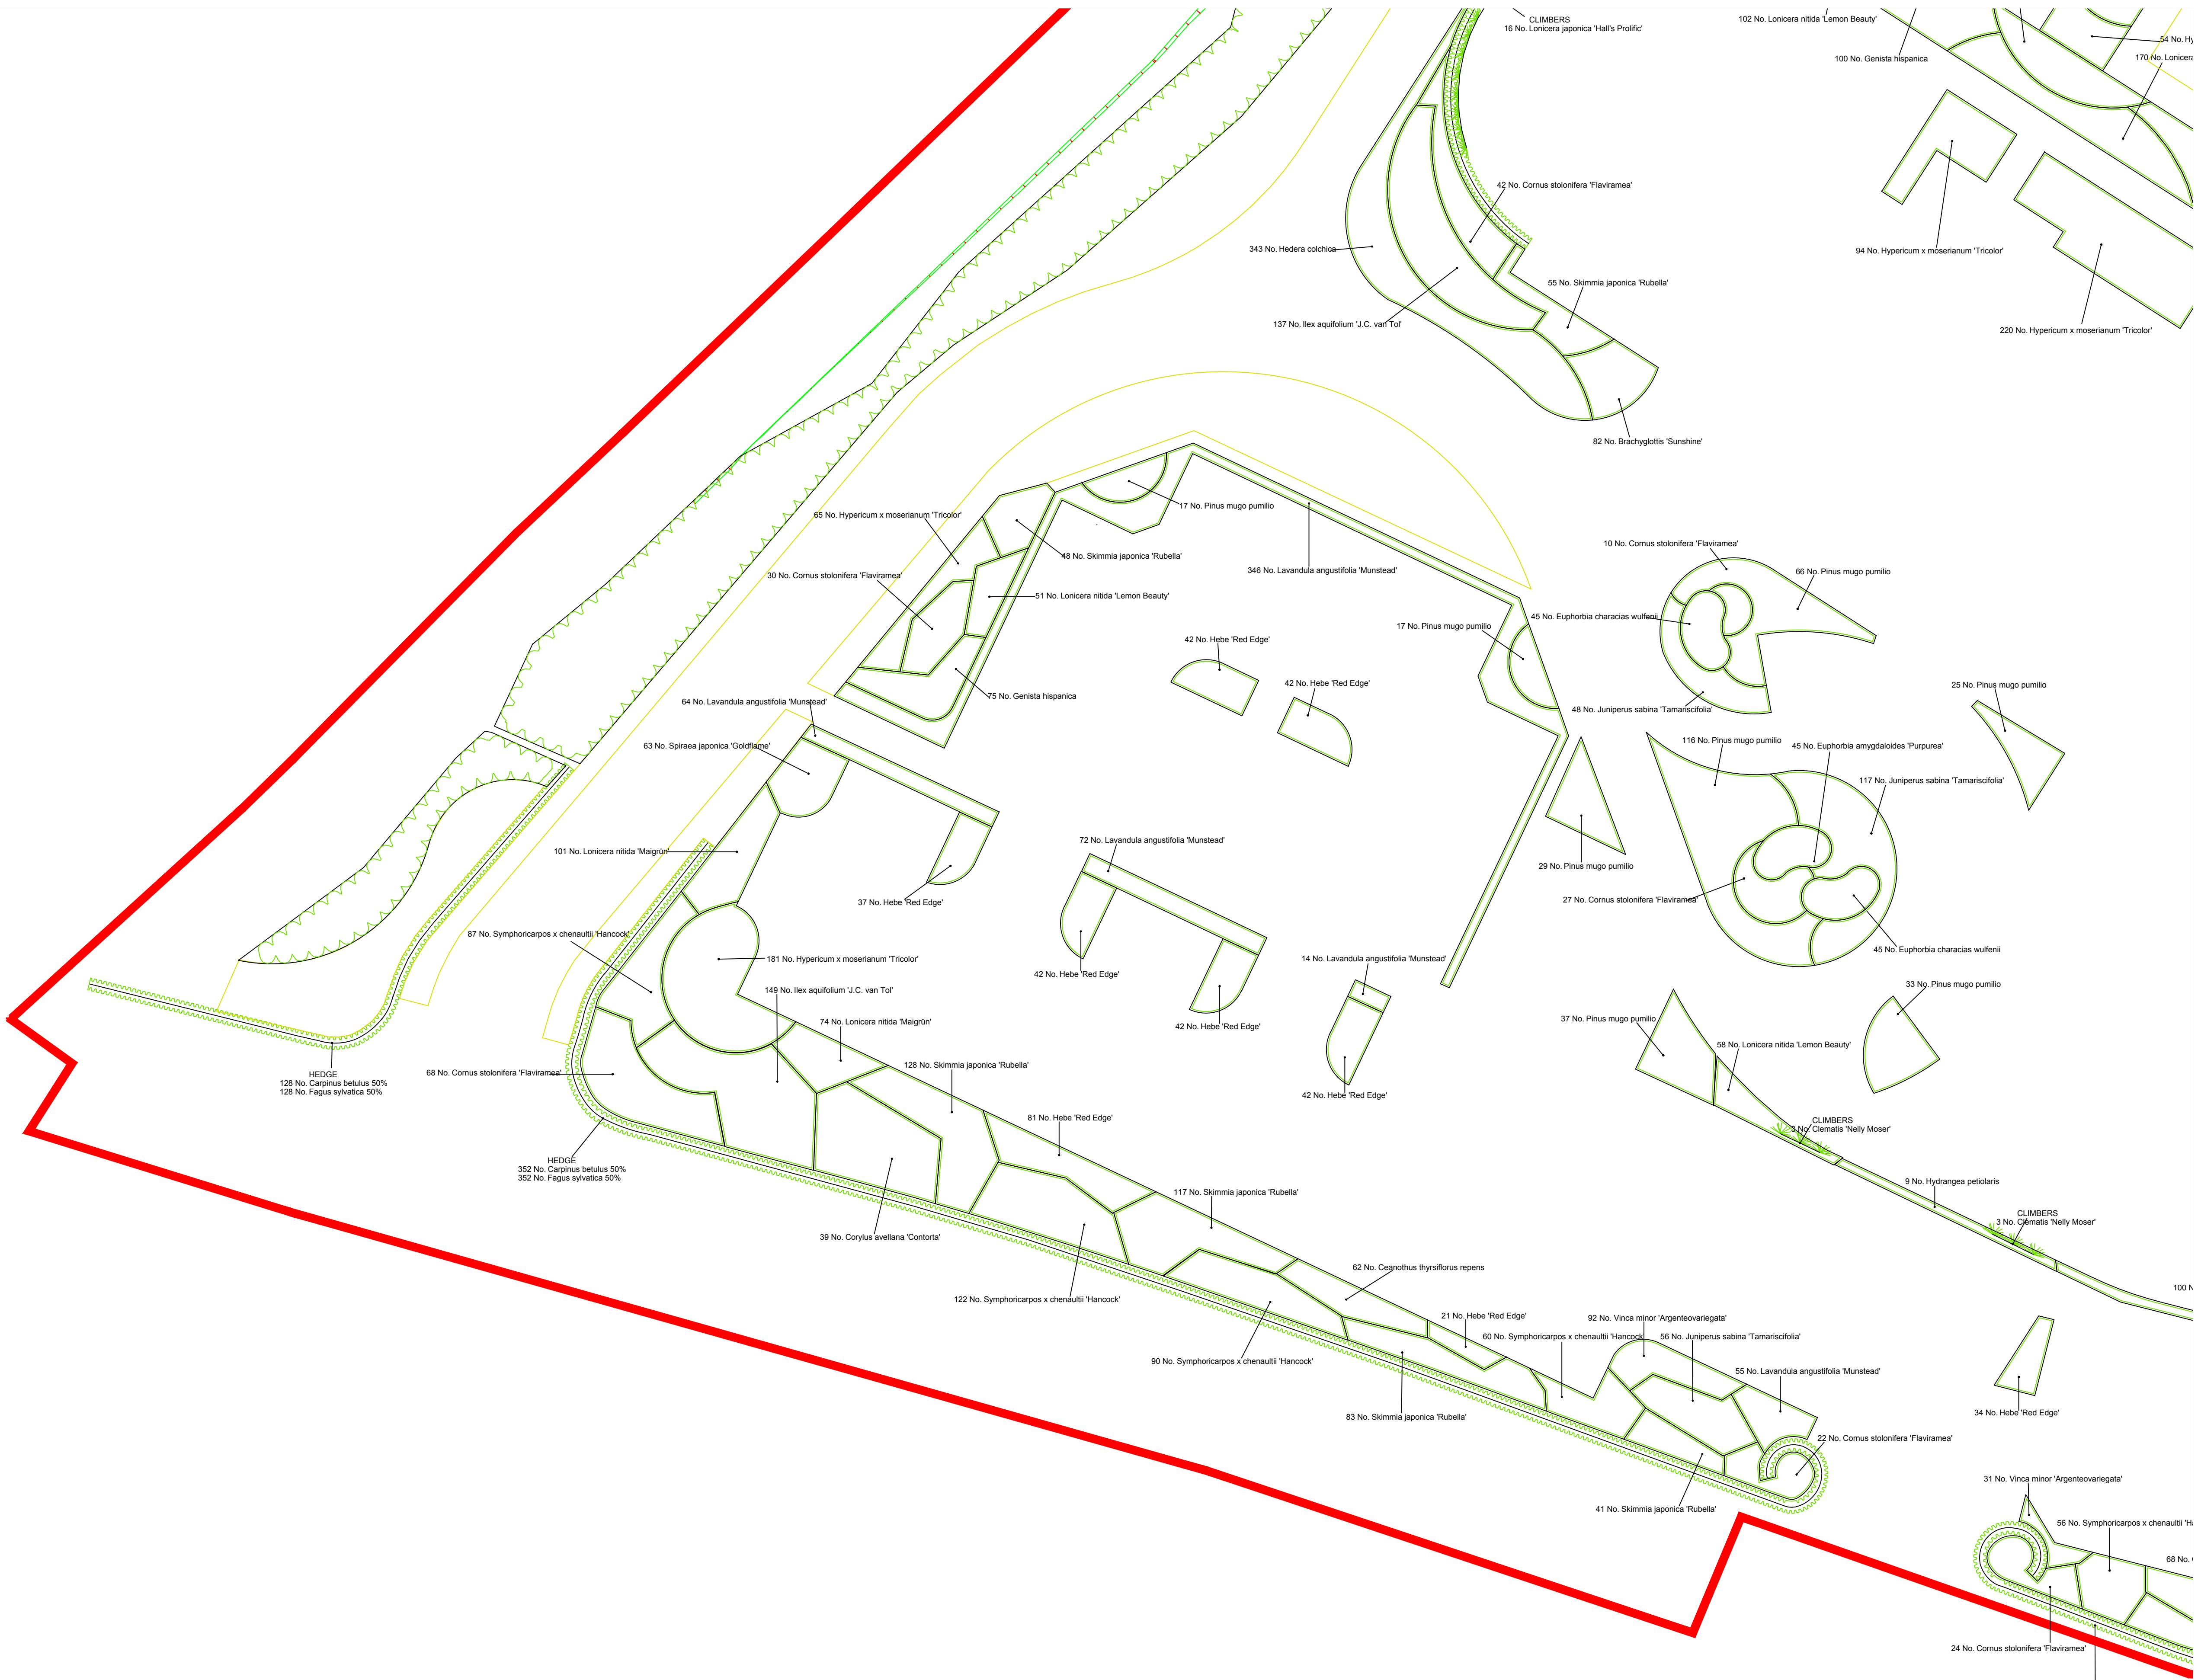

This drawing was prepared for Interserve Construction Ltd and shall not be used for any other purpose than making a planning application to Barnsley Metropolitan Borough Council.

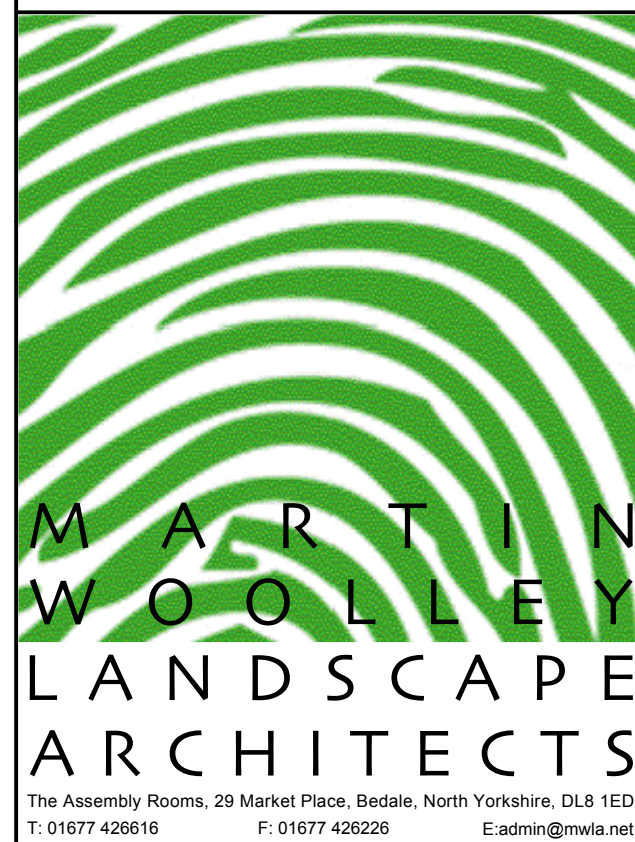

CLIENT Hoyland Estates	
PROJECT Earlswood Autistic Hospital	
TITLE Shrub Planting Details - Sheet 1 of 5	
DATE Jun 2016	SCALE 1:200 @ A1
DRAWN MW	CHECKED
DRAWING NUMBER L2.390.2.1	REVISION