



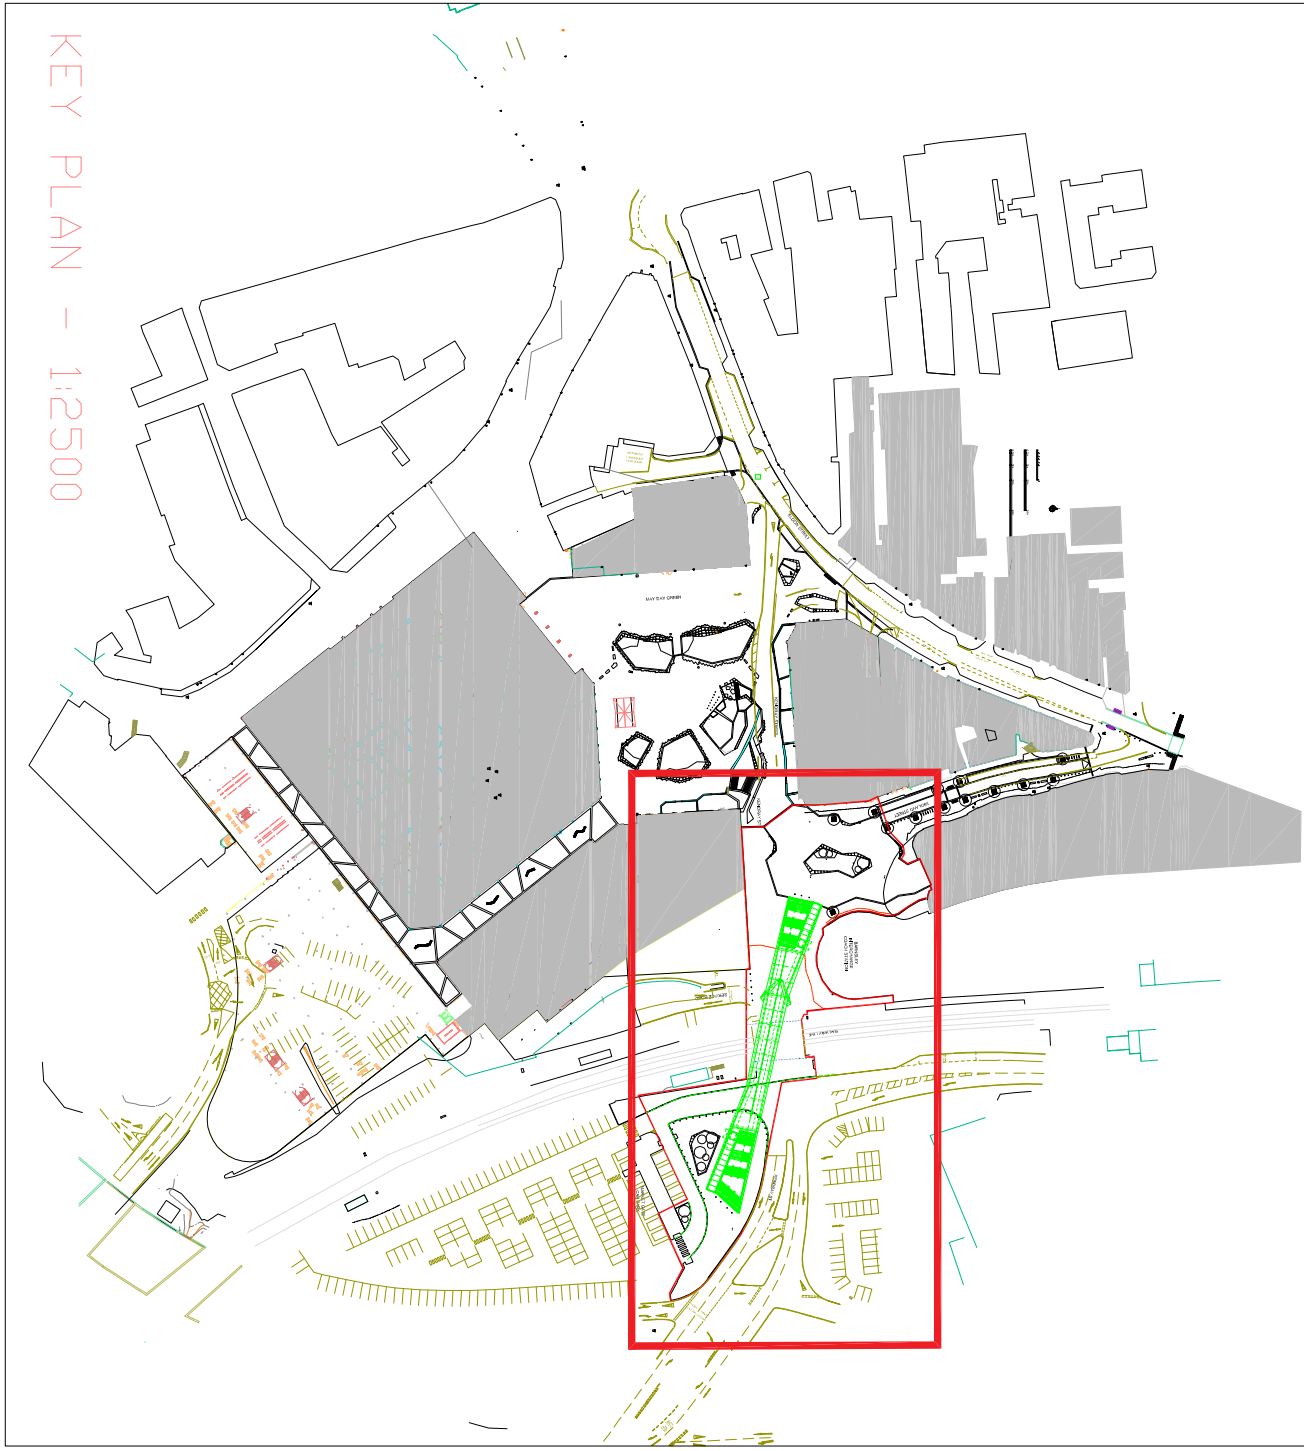

KEY PLAN – 1:2500

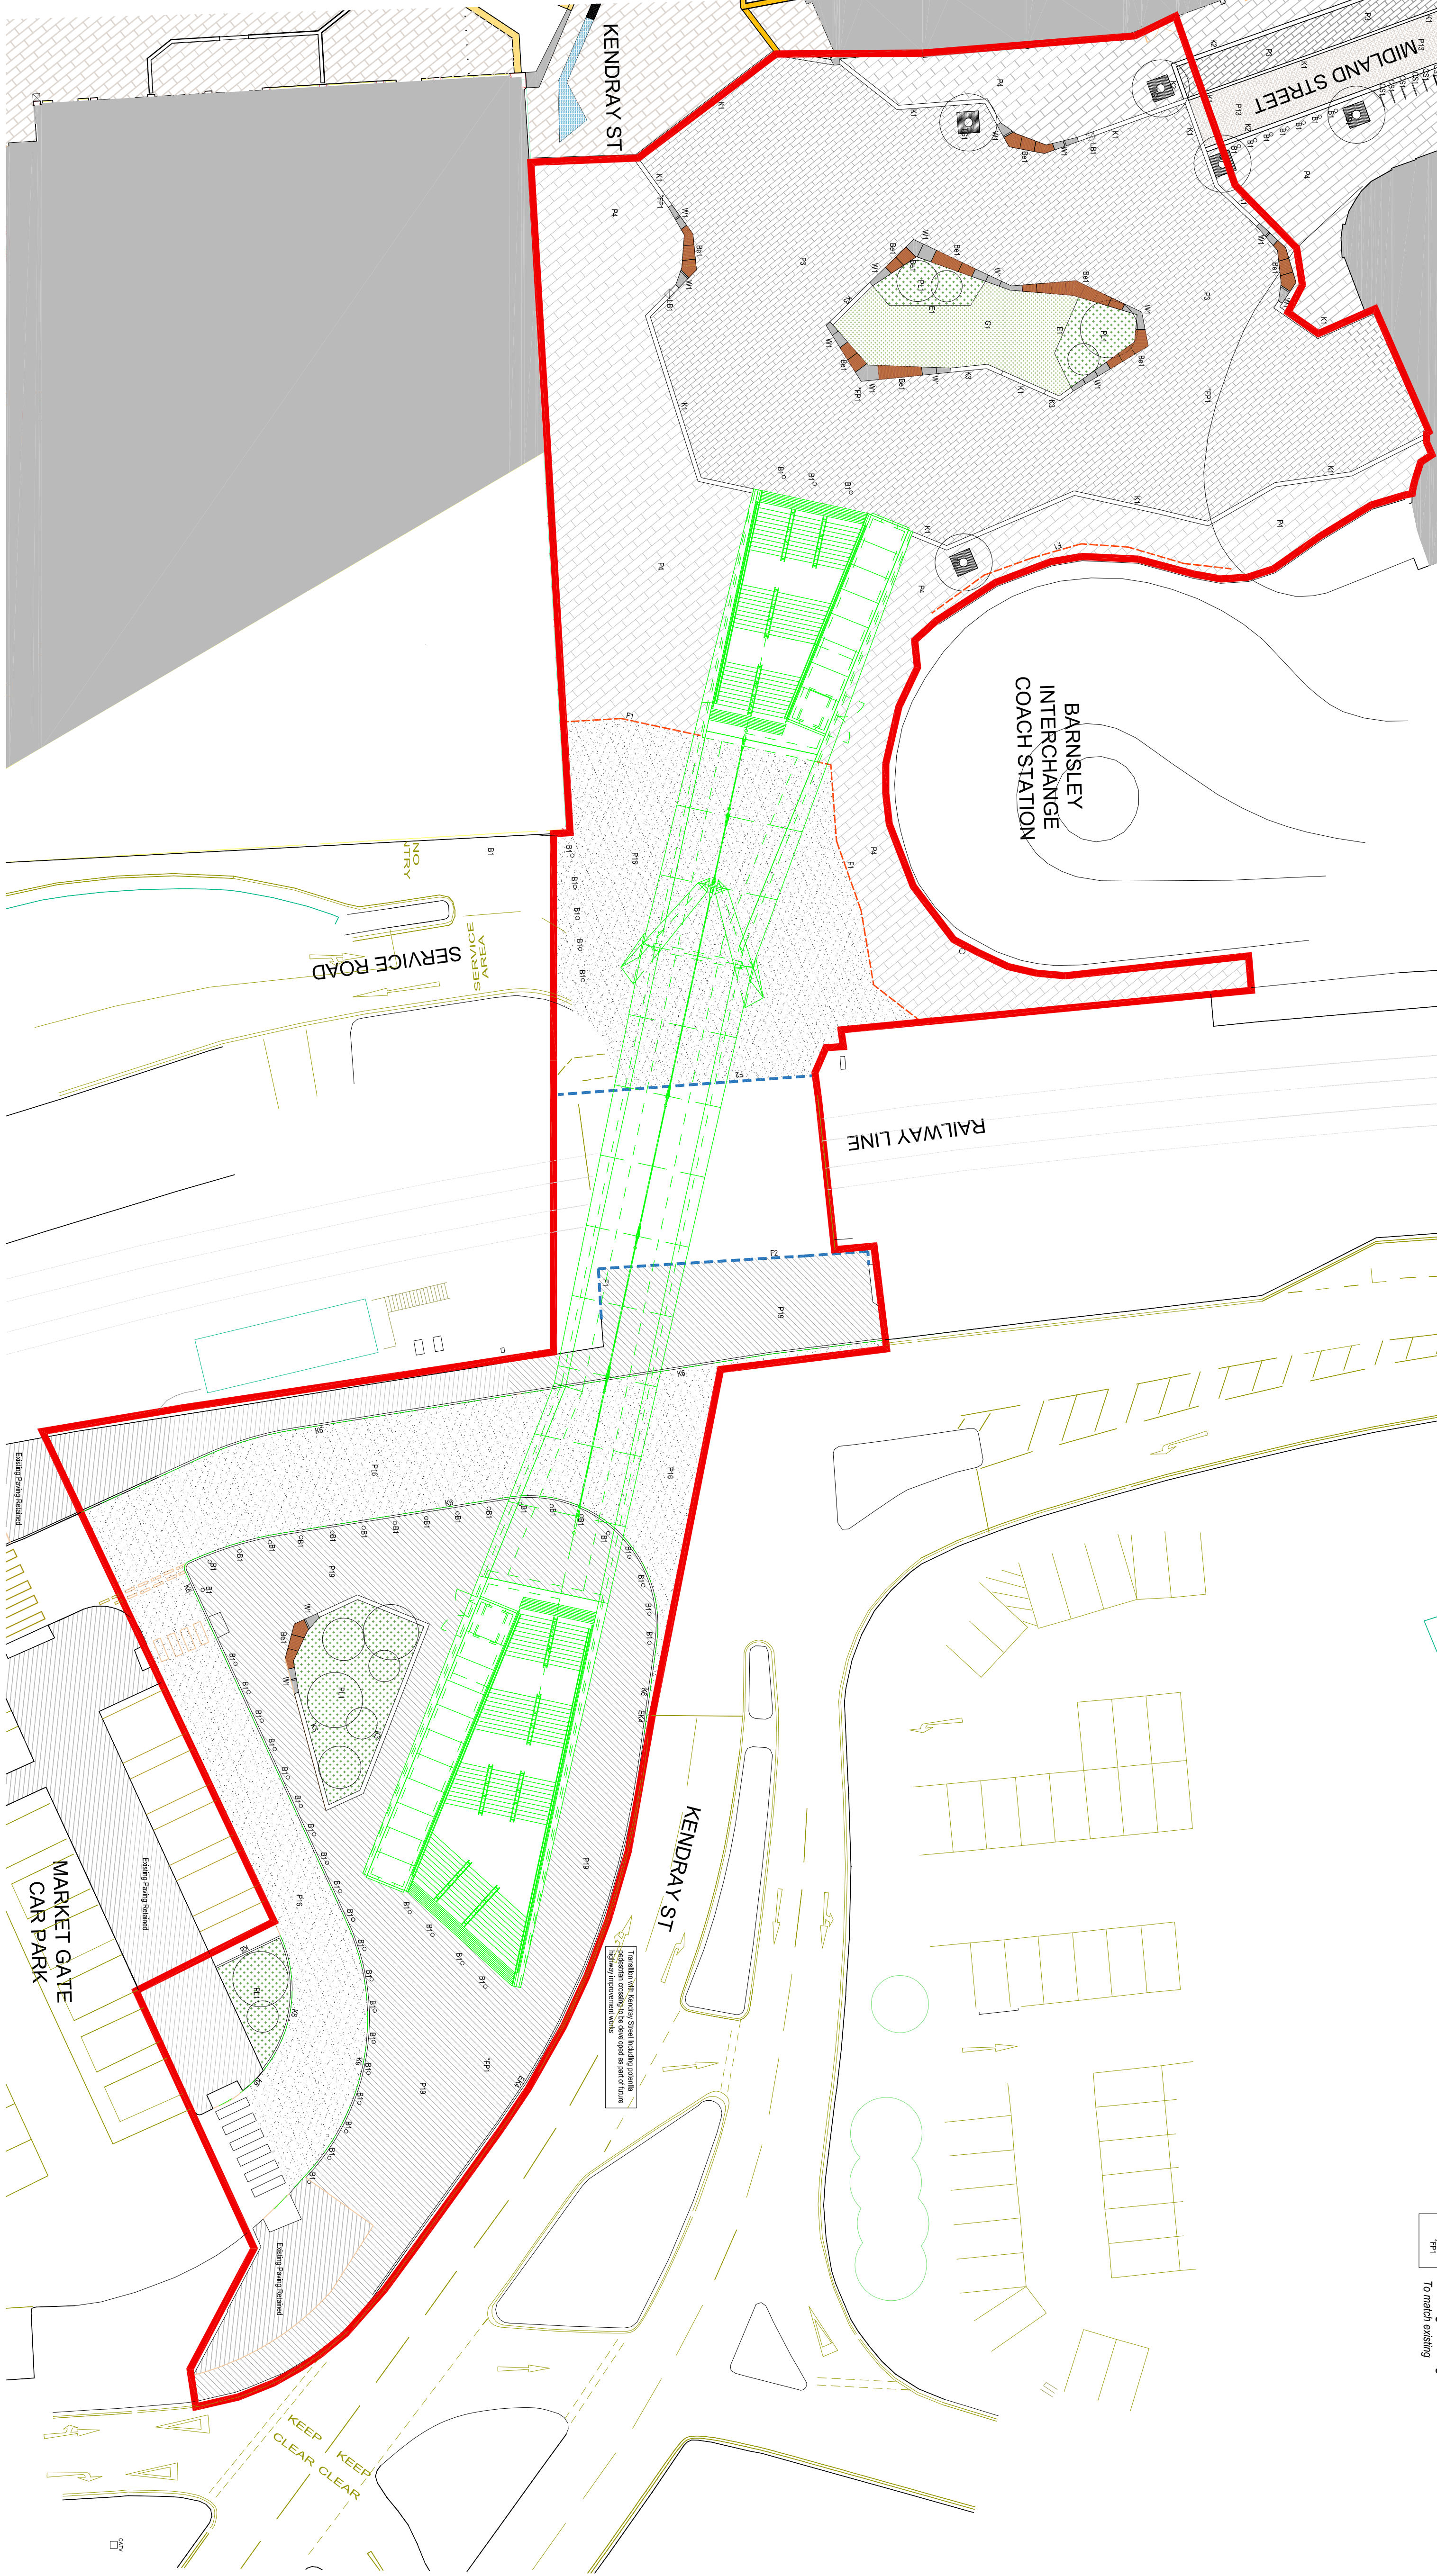

LEGEND

Planning Application Boundary

EXISTING HARD SURFACES

Existing paving material: Market Gate Car Park

- Materials: Laid Grey Flags

EXISTING KERBS

EK4 Kerb Type 4 - Concrete half battered Kerb

PROPOSED HARD SURFACES

P3 Paving Type 3: Natural Coated Concrete Setts
Mix of grey and warm colours

P4 Paving Type 4: Natural Coated Concrete Flags
Mix of grey and warm colours

P5 Paving Type 5: Blue/Red Yorkshire Flags

P13 Paving Type 13: Hot Rolled Asphalt with Chippings

P16 Paving Type 16: Vehicular Grade Asphalt
Black with buff chippings to engineers details

P19 Paving Type 19: Concrete Flags
- Materials: All Limes. Two colours of grey to match Metal Gate Car Park existing paving flags

PROPOSED WALLS

W1 Wall Type 1: Solid Sealing Walls
Mid Grey granite, capped with stone to front face with flamed top

F1 Fence Type 1: Metal Profile clear Fencing
- 2100mm high fence to match bridge stair enclosure

F2 Fence Type 2: Metal Railings
- 2100mm high vertical bar

PROPOSED KERBS & EDGES

K1 Kerb Type 1: 300mm wide Flush Kerb
Black Granite, Fine Picked Finish

K2 Kerb Type 2: 300mm wide, 125mm upstand Kerb
Black Granite, Fine Picked Finish

K3 Kerb Type 3: 300mm wide, 150mm upstand Kerb
Mid Grey Granite, Flamed Finish

K6 Kerb Type 6: 125mm wide, 125mm upstand Kerb
Precast Concrete half battered Kerb to match existing EK4 kerbs

E1 Edging Type 1: Lamin Steel Edging

SOFT SURFACES

G1 Grass Type 1
Artificial Turf

P1 Planting Type 1
Groundcover planting

TREES

Proposed Tree

STREET FURNITURE

TG1 Tree Grille & Guard Type 1:
Steel Grille and Guard

Ba1 Bench Type 1
Hardwood Timber Slats fixed to stone W1 Walls

LB1 Litter Bin Type 1
TBC

B1 Bollard Type 1
Fixed Stainless Steel Bollard

CS1 Cycle Stand Type 1
Stainless Steel Cycle Stand

FP1 Finger Post Sign
To match existing

Notes:

- The drawing is complete
- Do not scale dimensions from this drawing.
- The drawing is to be used in conjunction with all other relevant drawings
- Do not modify any element of the drawing.
- Use drawing only for purposes issued.
- North Sign Key Plan

The following external model files are included with the drawing:

IBI
Intelligence
Buildings
Infrastructure

Project: **Barnsley Metropolitan Borough Council**

Project: **Barnsley Pedestrian Bridge**

Drawing Title: **Public Realm GA Plan**

Job Number	Drawing Organized Date	PAS 1192 Status Code
50147	20/07/2018	S4
Scale(s)	Purpose(s)	
1:250	Planning	
Drawing Number	Revision	
BGW2-IBI-PB-XX-FN-L-G700-0001	P01	