



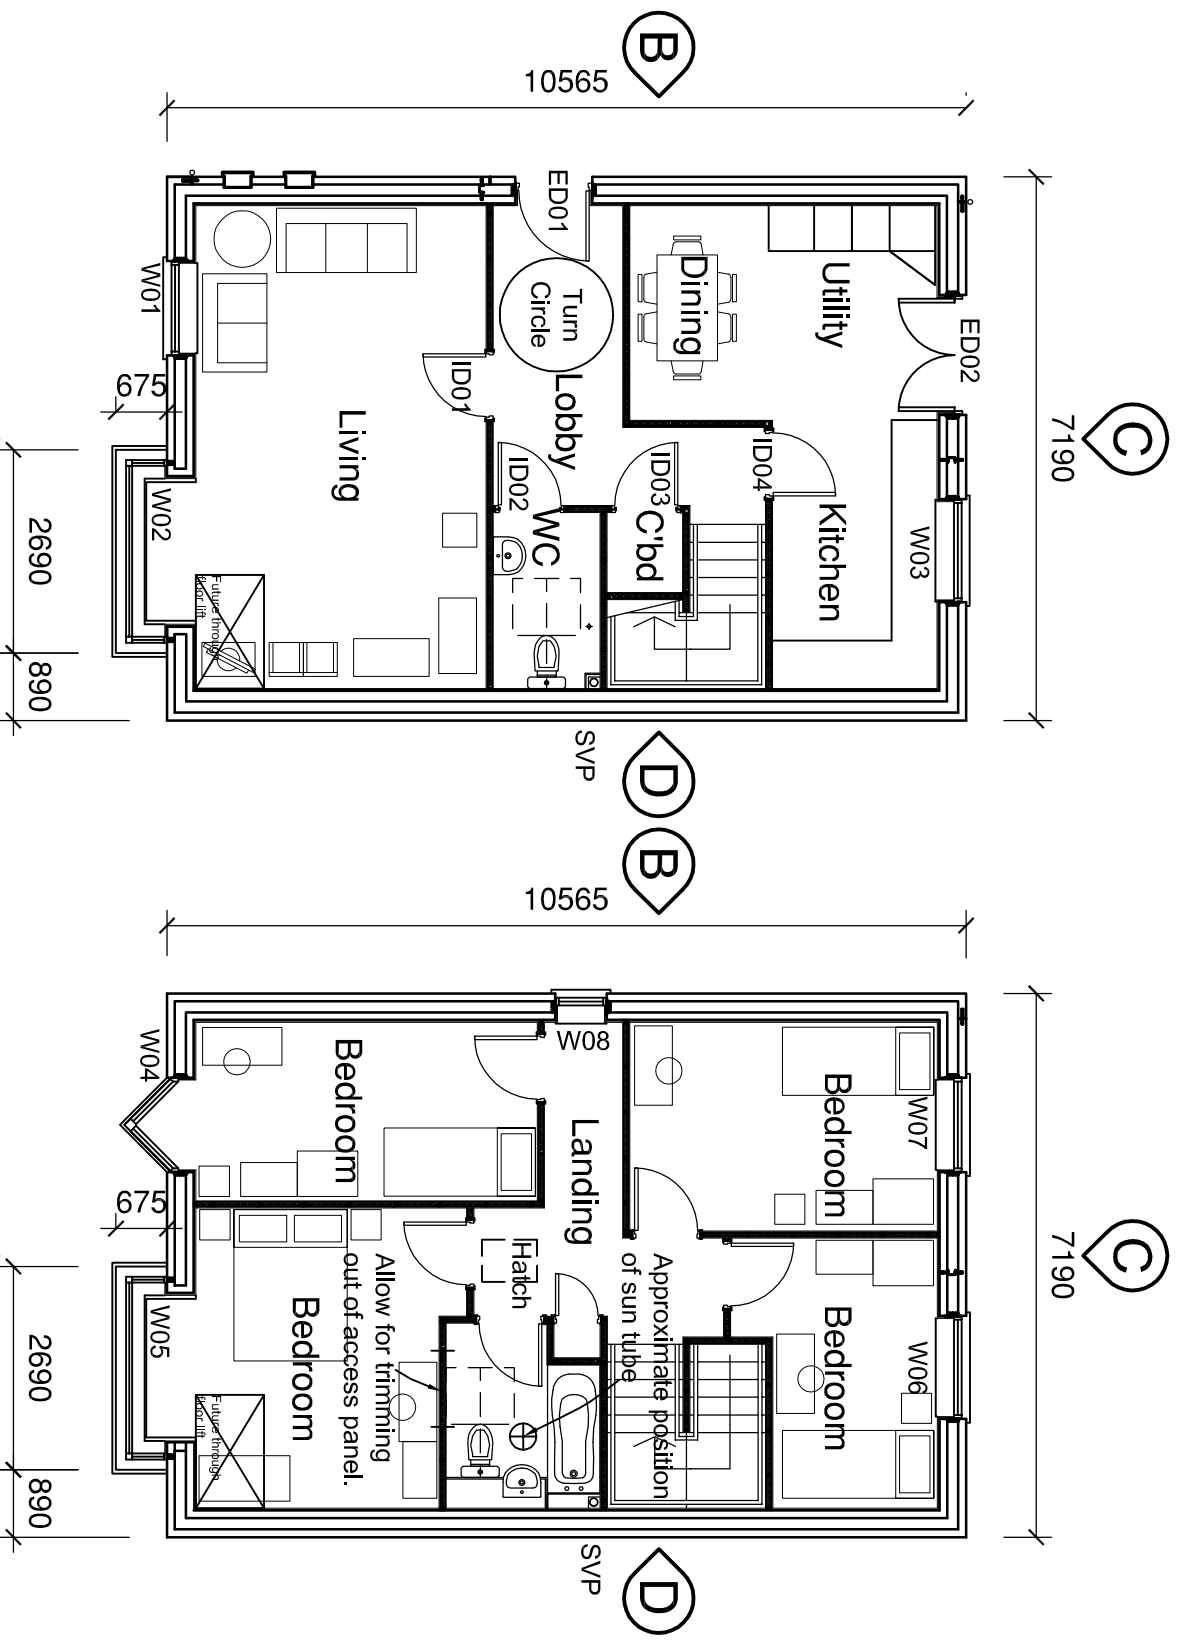


TYPE 2 DETACHED GROUND


TYPE 2 DETACHED FIRST

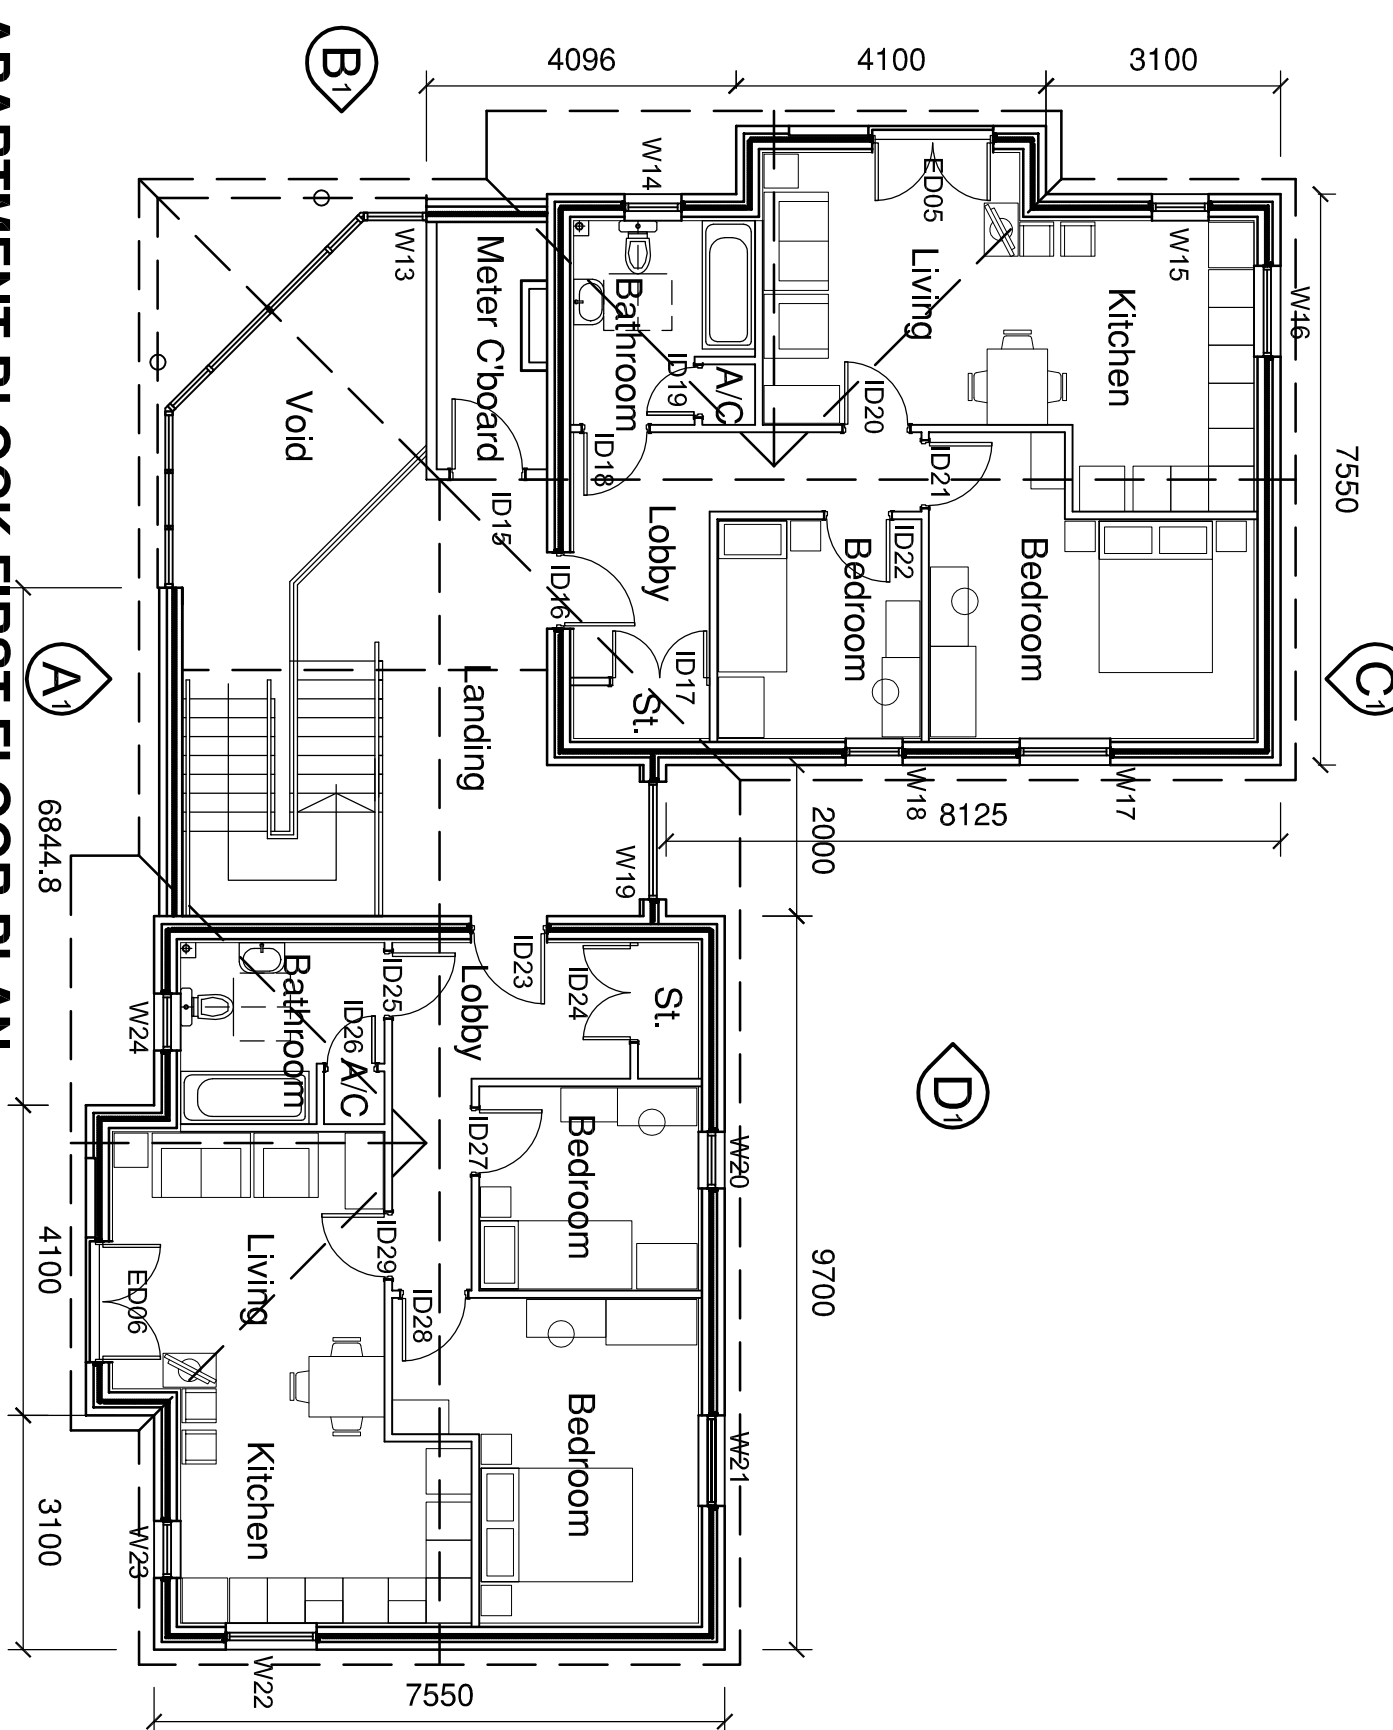


APARTMENT BLOCK FIRST FLOOR PLAN

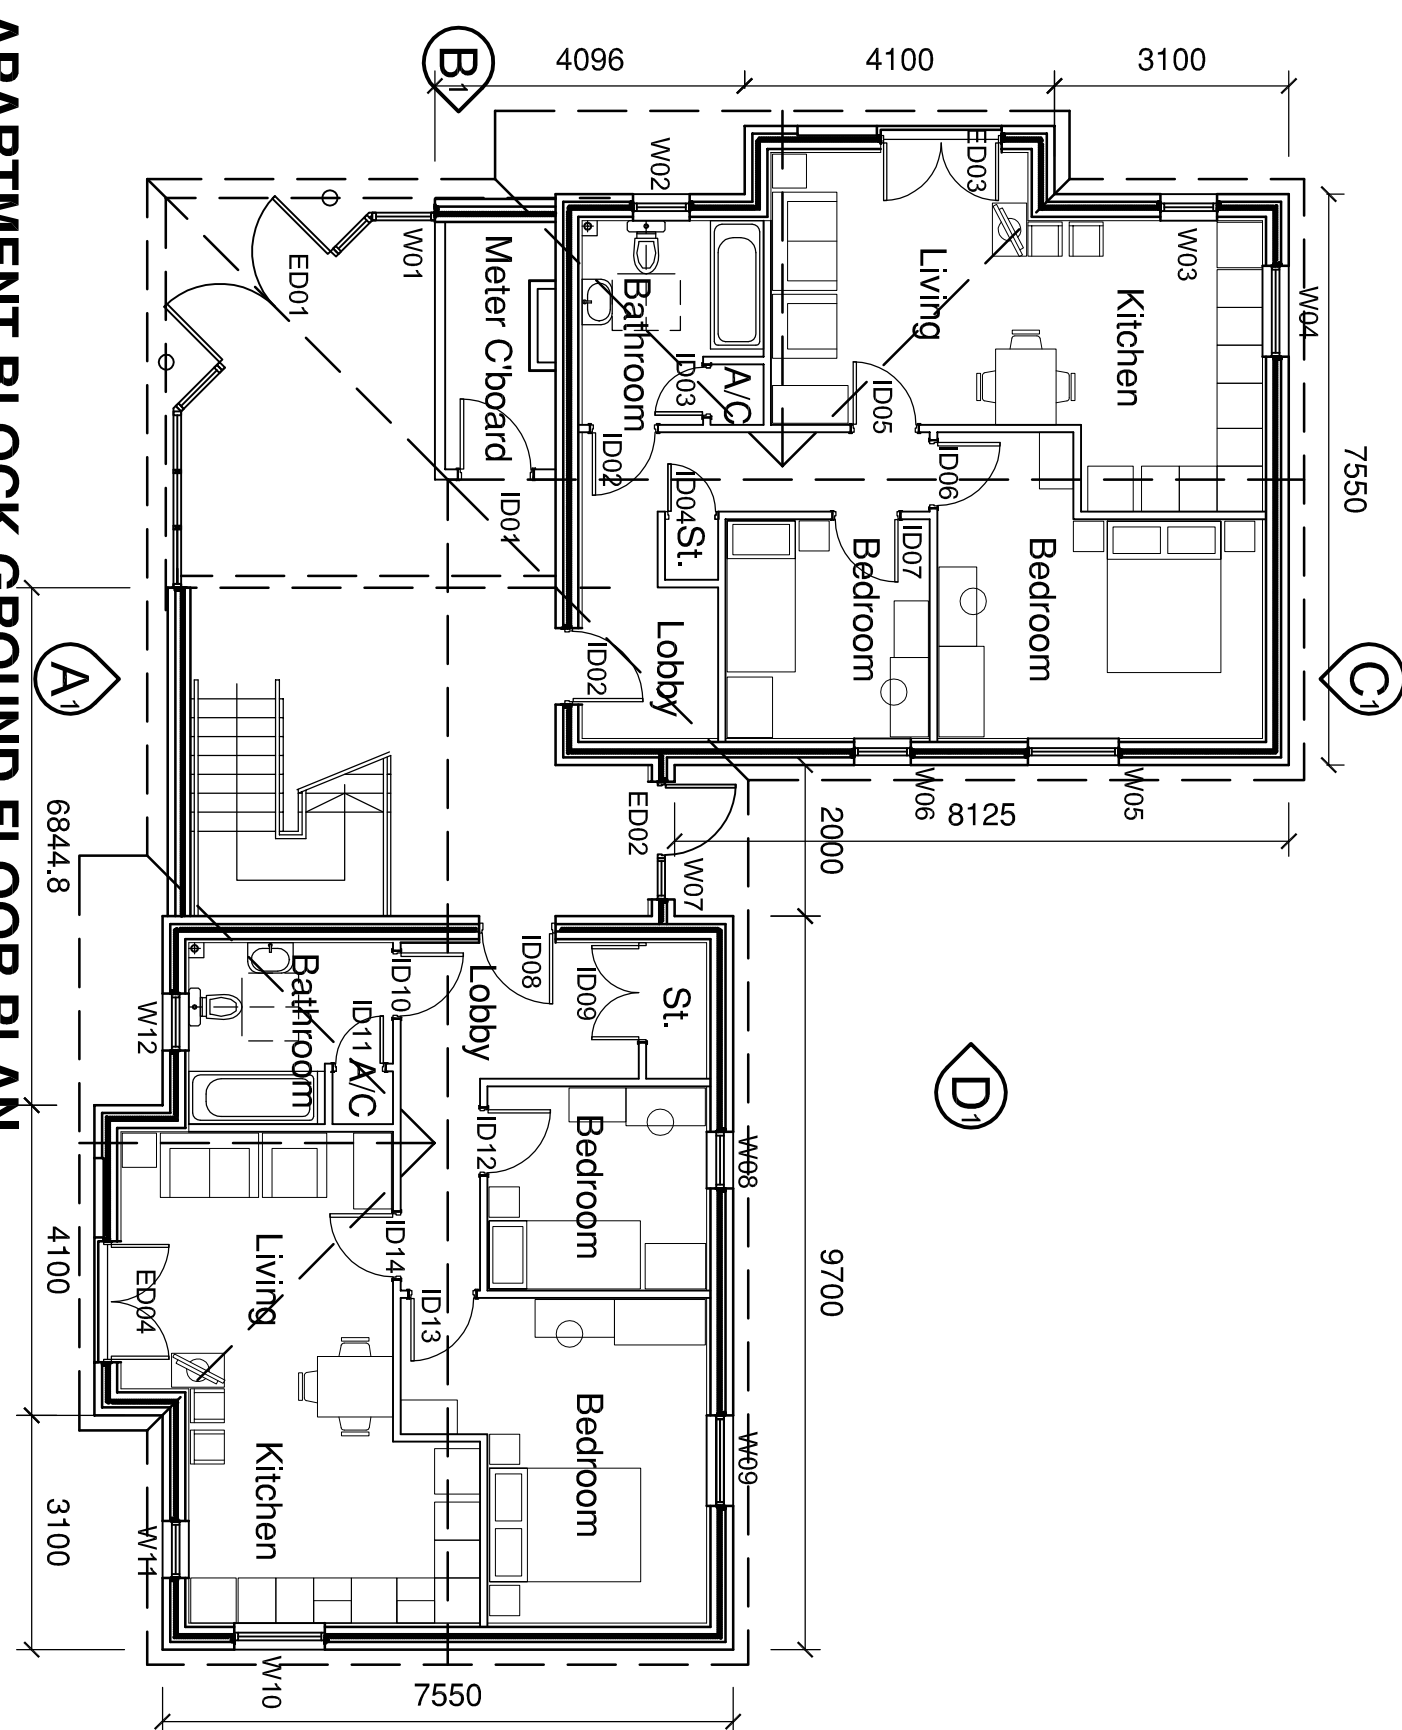


APARTMENT BLOCK GROUND FLOOR PLAN

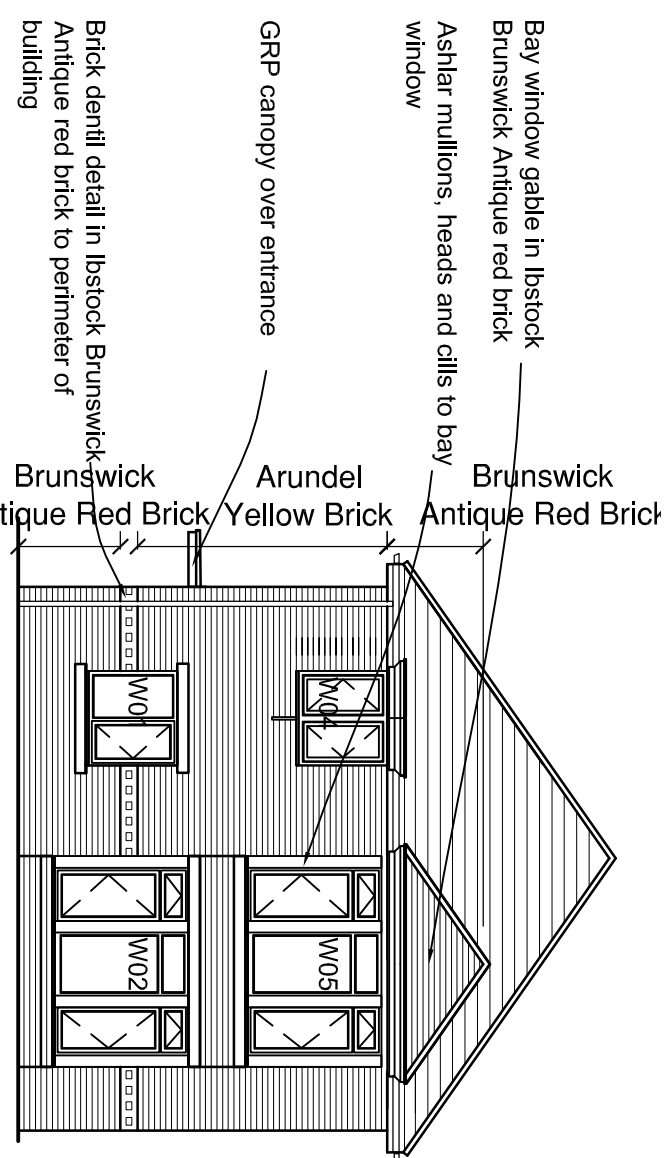


ELEVATION A

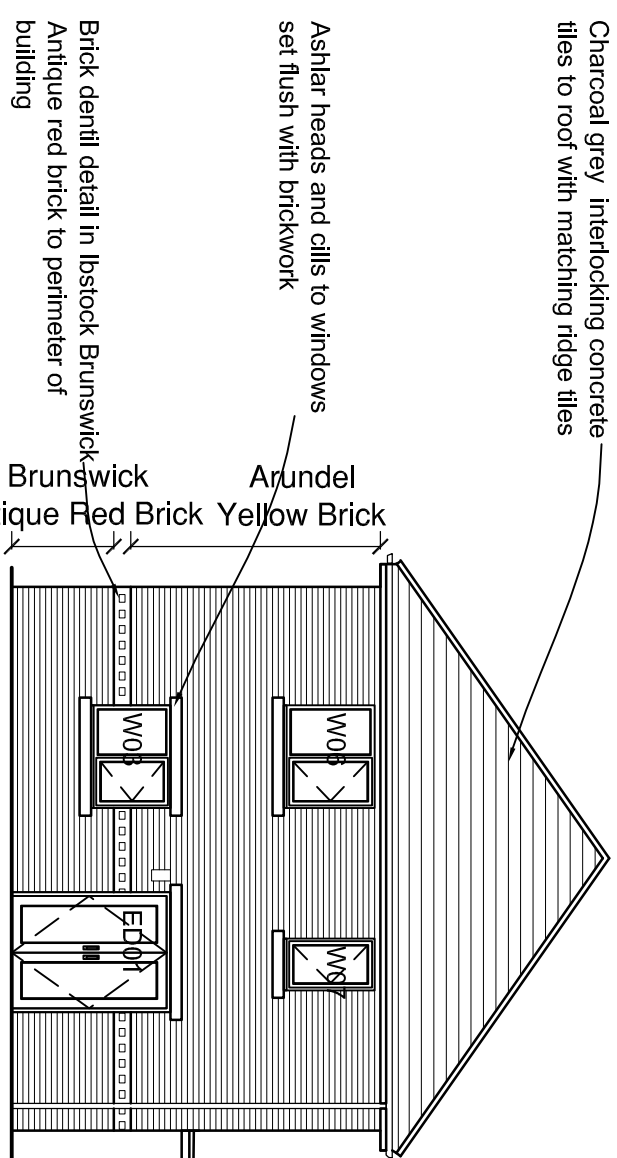


ELEVATION C

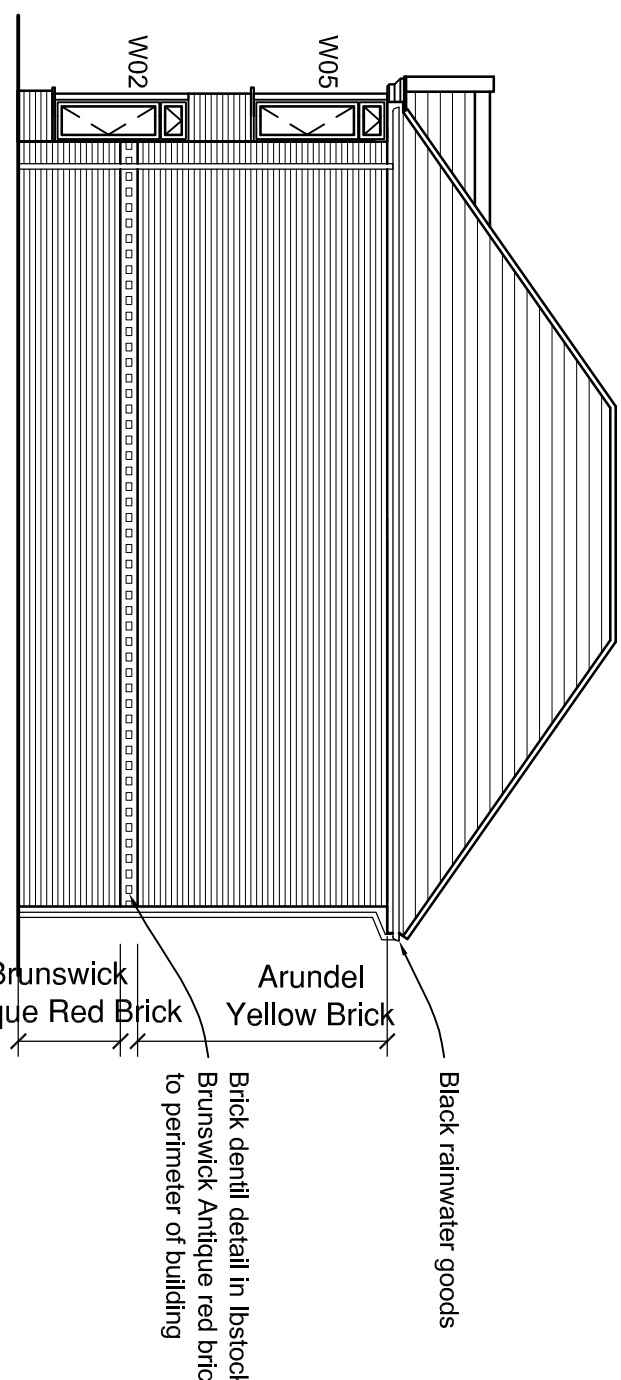


ELEVATION B

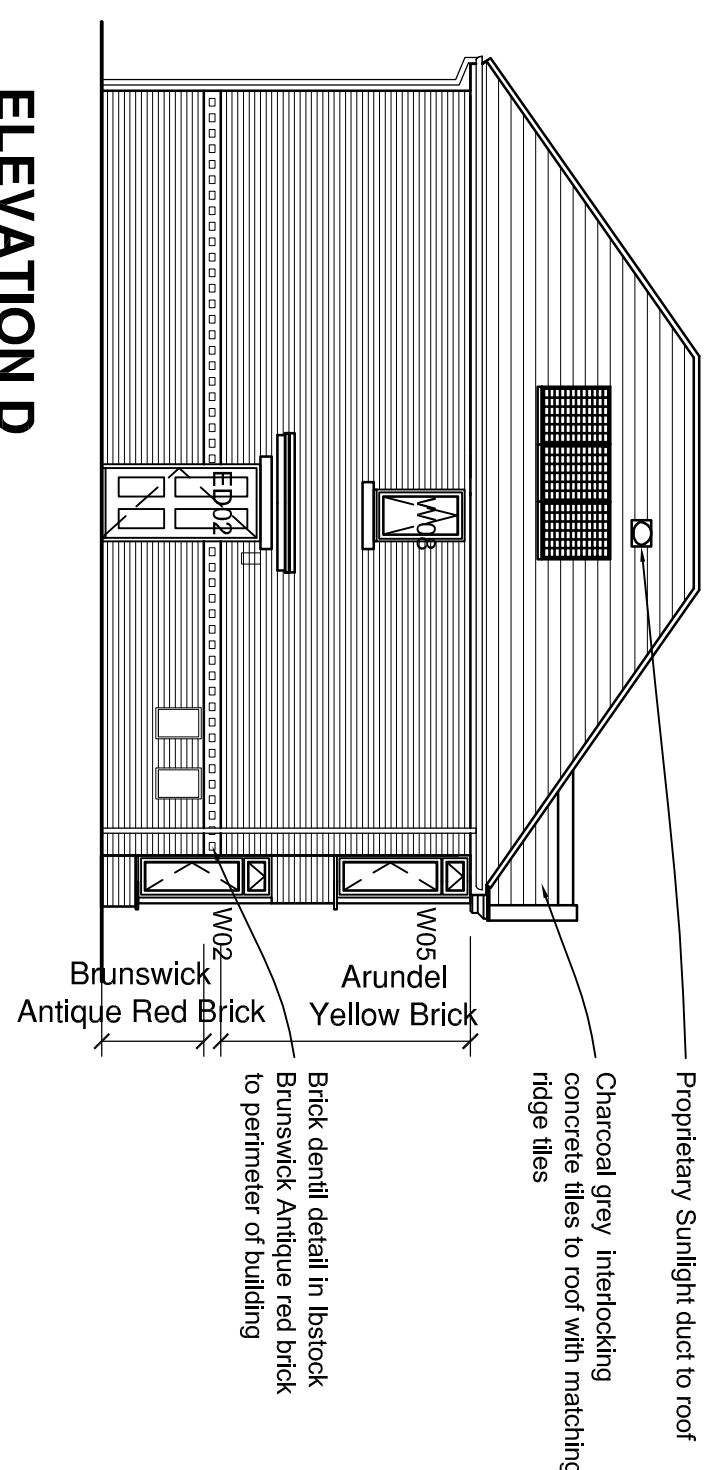


ELEVATION D

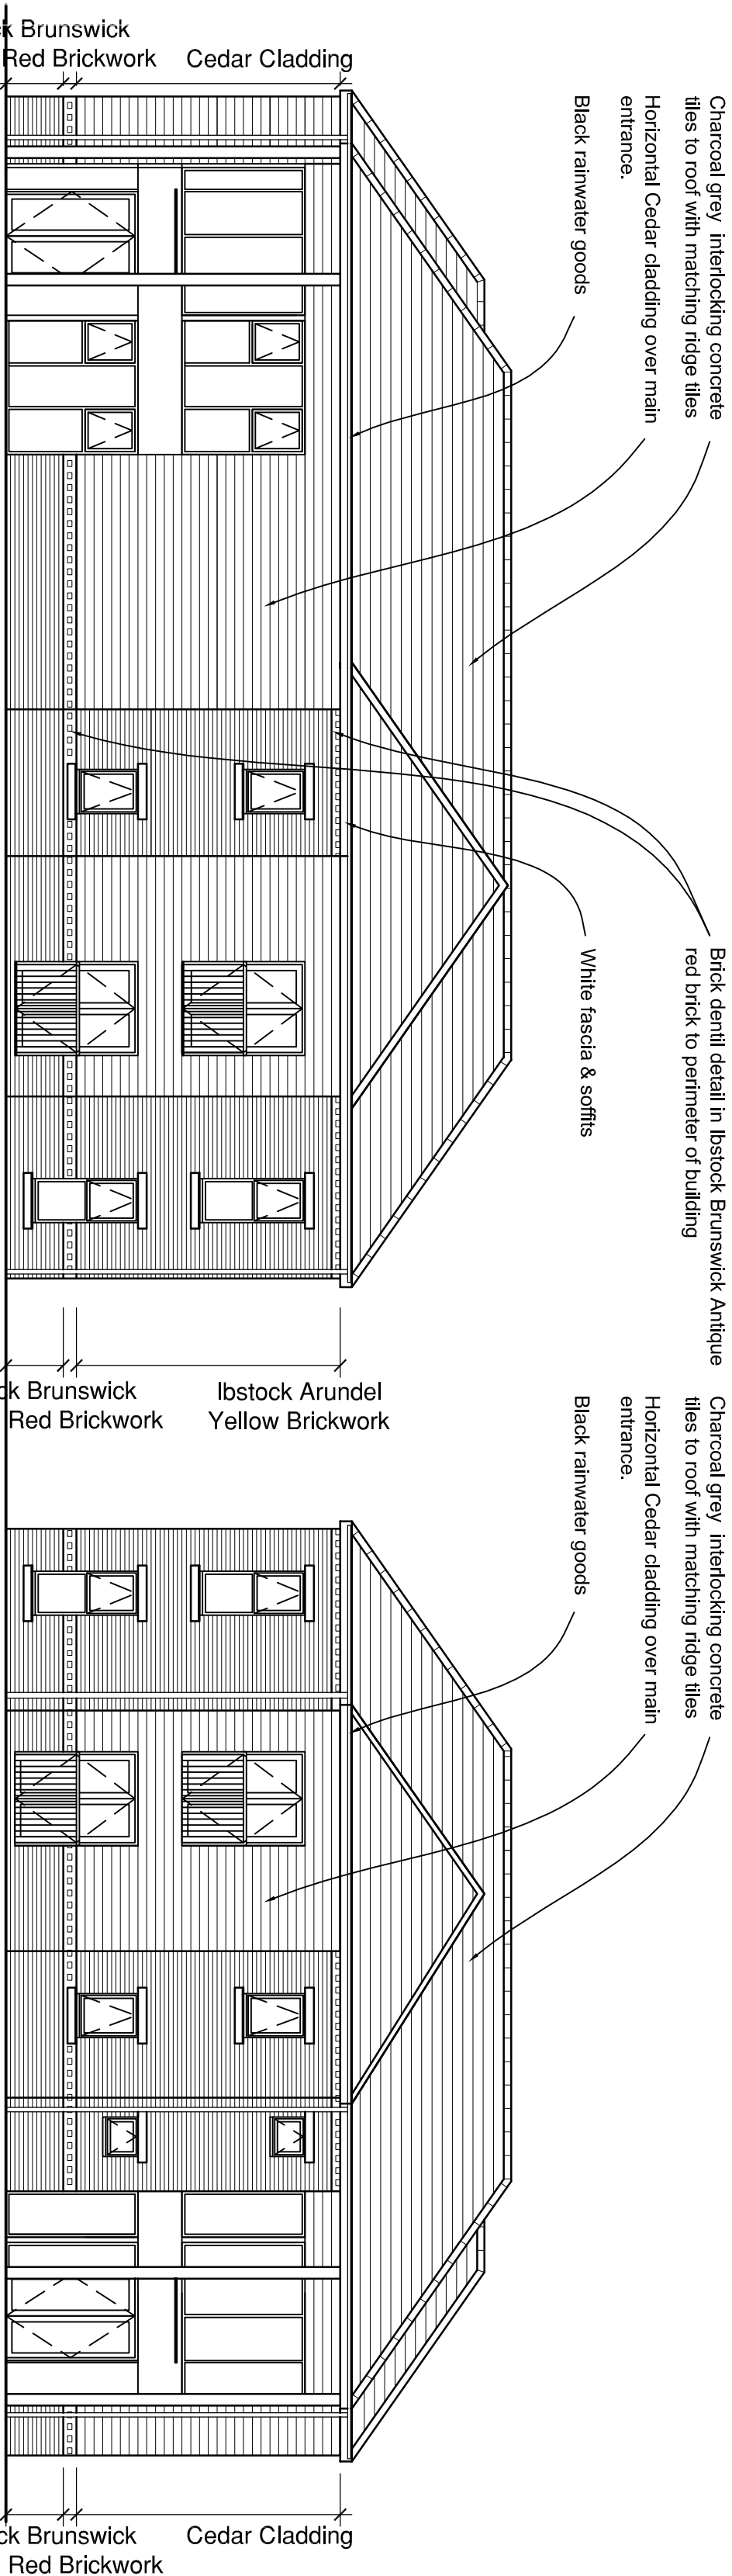

ELEVATION A1

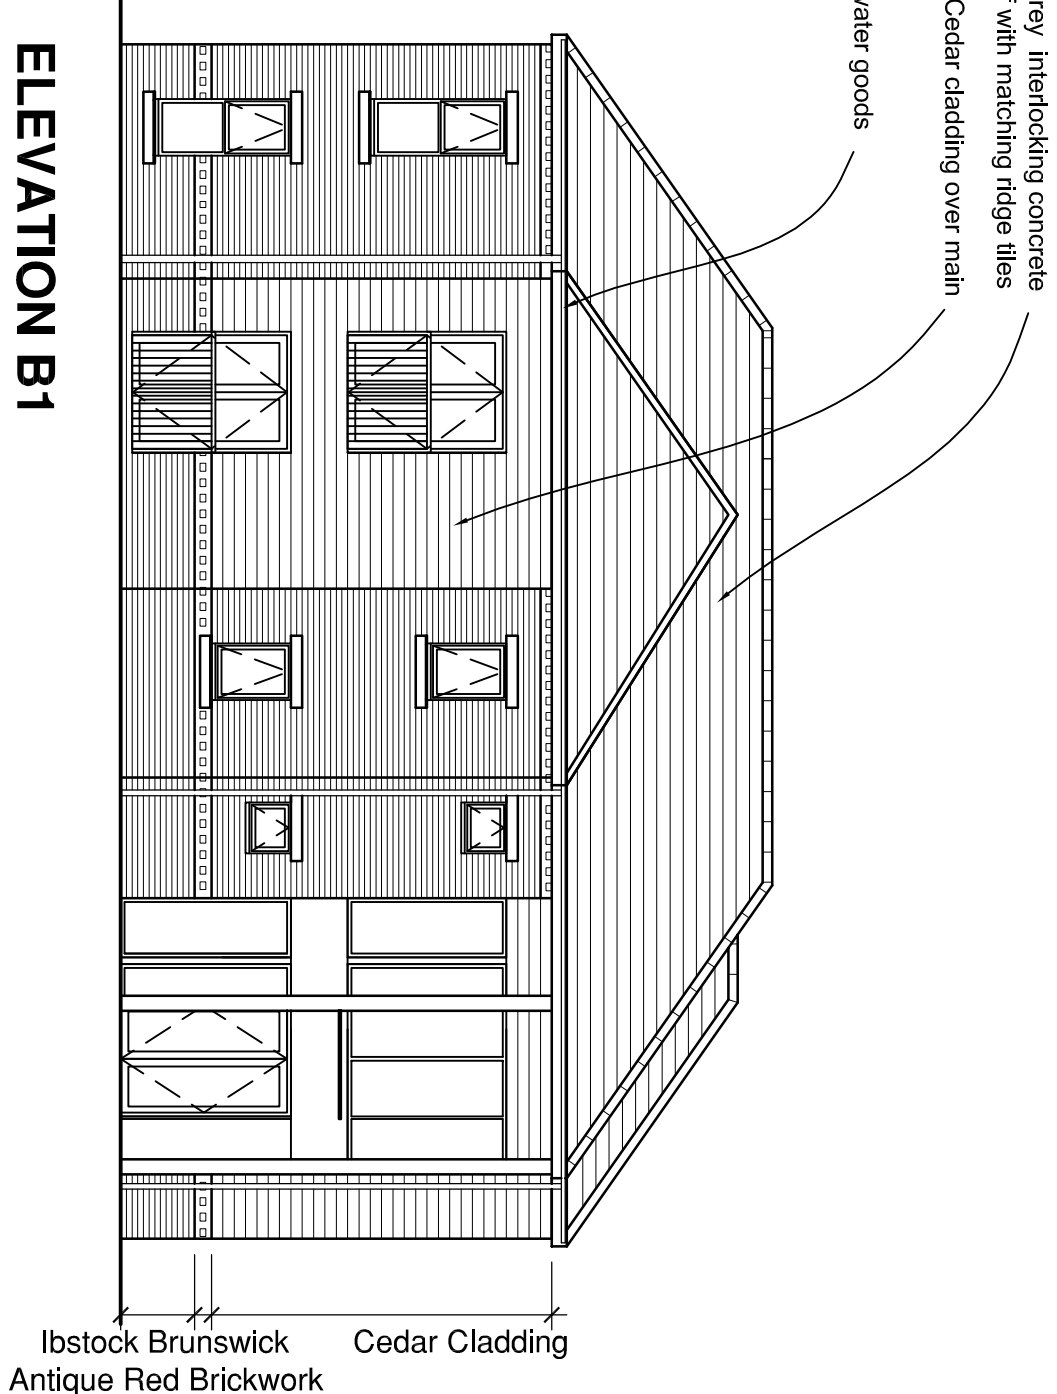

ELEVATION B1

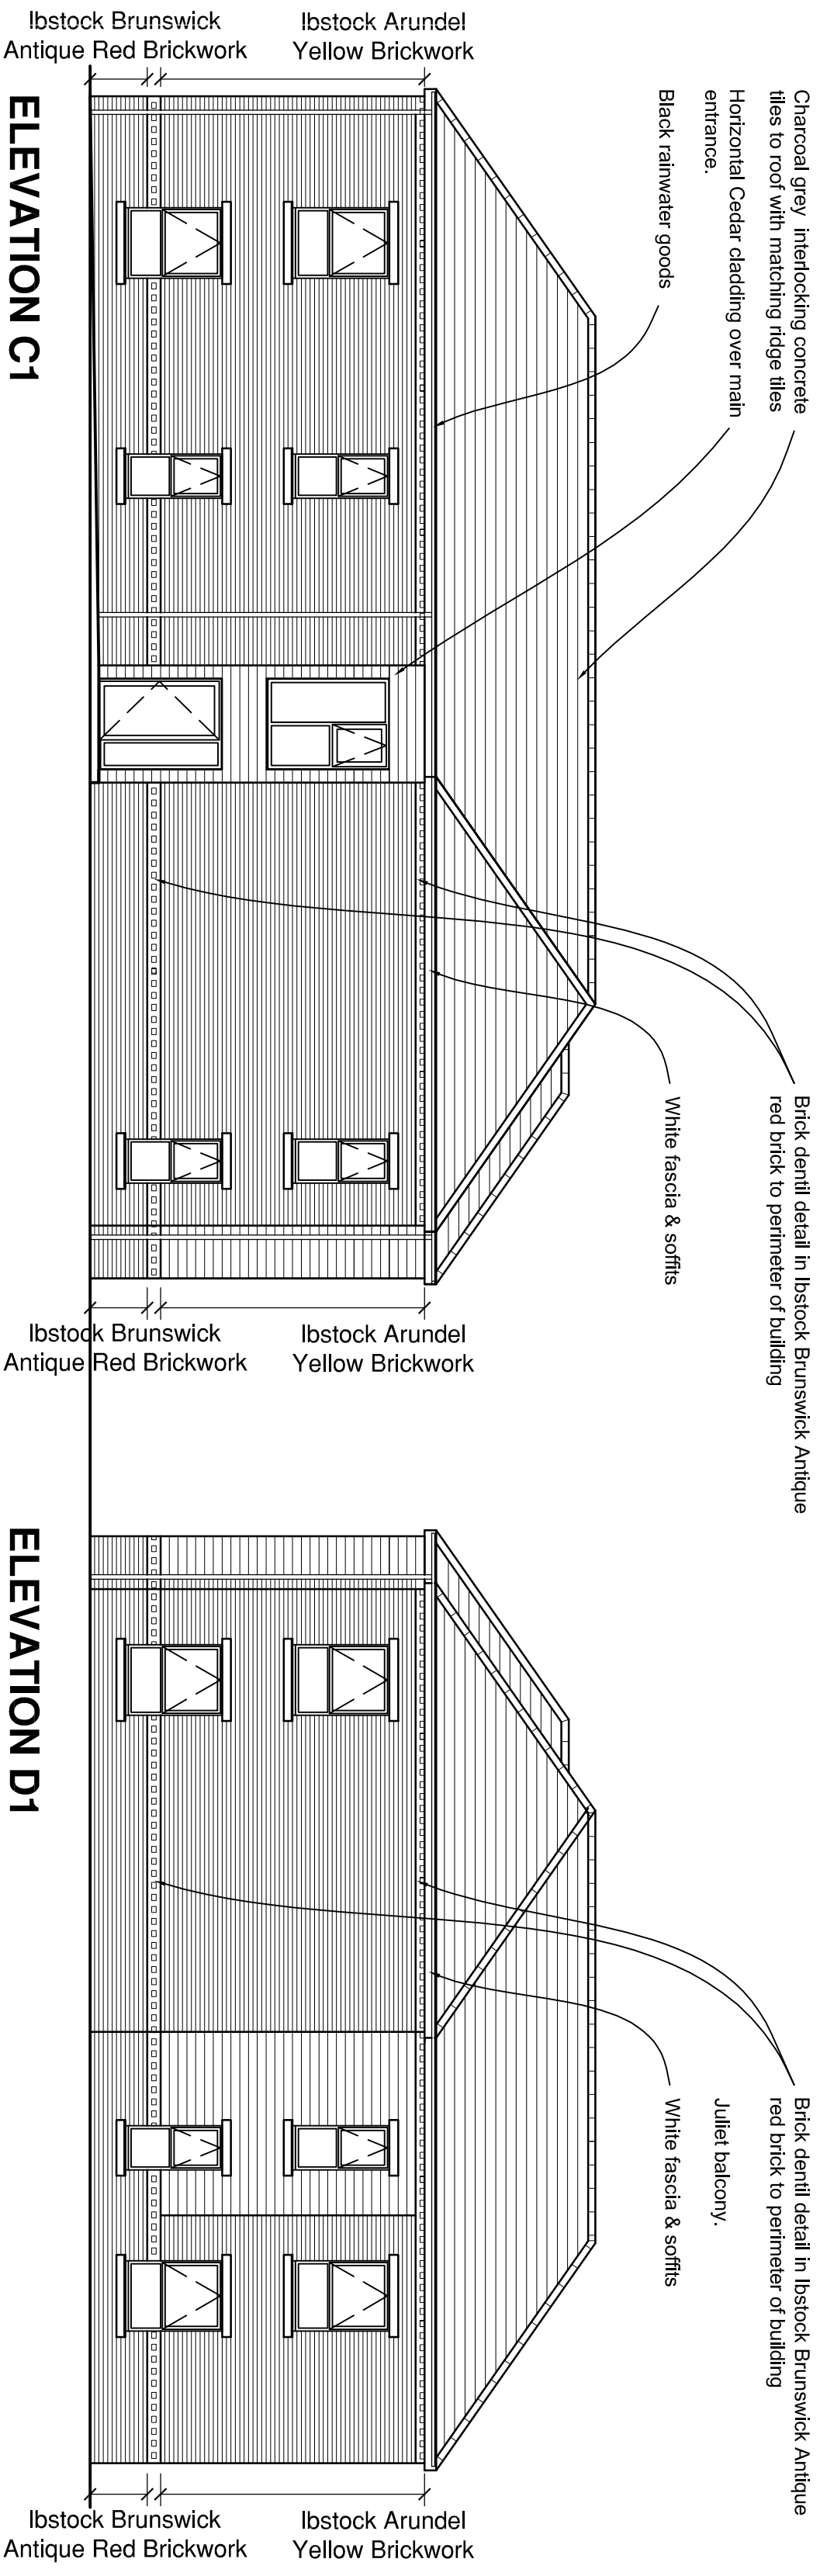

ELEVATION C1

ELEVATION D1

NOTES

This drawing may not be reproduced in any form without prior written agreement.
Do not scale from this drawing, use written dimensions only.