


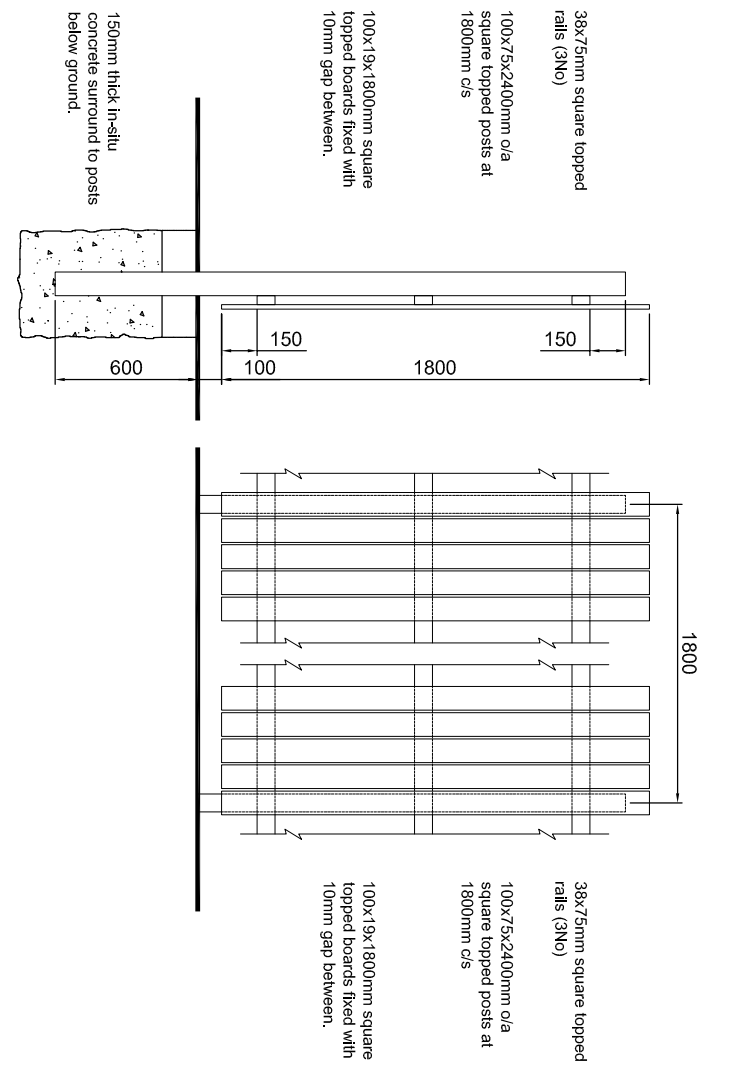

Timber Screen Fence Detail A

NOTE : This drawing is to be used for Planning approval purposes only.

Rev B - 15.10.14 - Revised following highways comments. SJH

Rev A - 28.05.14 - Proposed vehicular access revised. SJH

Preliminary / Comment

Planning

Building Regulations

Construction

Drawing Title

Site Layout

Client

Mr & Mrs Allen

Project

Land to rear of
4 Robin Lane
Royston
Barnsley S71 4EA

Drawing No.

11111 / 01 B

Scale @ A1

1:200

Date

April 2011

Drawn

sjh

Checked