




BB	Bollard	RSP	Rolled Steel Stool
BB	Ballistic Beacon	RSC	Rolled Steel Column
BC	Bench	RVP	Rain Water Pipe
BM	Bench Mark	SC	Stop Cock
CL	Cover Level	SP	Sign Post
CL	Cable Television Cover	STP	Stand Pipe
EL	Electricity Cover	SV	Stop Valve
EH	Electricity Pole	SVP	Soil Vent Pipe
EH	Eire Hydrant	SWG	Storm Water Gully
FF	Flagged Footpath	SW	Storm Water
GF	Gas Meter	TFF	Tarmac Footpath
GV	Gas Valve	TL	Traffic Light
IS	Inspection Chamber	TP	Telegraph Pole
IL	Intert Level	UL	Unable To Lift
LB	Letter Box	VP	Vent Pipe
LP	Lamp Post	WM	Water Meter
MB	Multi Bolt	WW	Waste Pipe
MH	Man Hole	Fences & Walls	
MR	Marker Post	R/W	Retaining Wall
MT	Mile Stone	B/W	Barbed Wire
MT	Mercury Telecommunications	C/B	Close Boarded
MT	Motor Board	C/C	Close Coupled
NF	No Further Information	CL	Chain Link
OSBM	On-Site Survey BM	CP	Chestnut Plating
OR	Orange Road	IR	Iron Rolling
PB	Post Box	LT	Lattice
P	Pipe	P/C	Pipe to Chain
RL	Road Line	P/R	Post to Rail
R	Route Sign	P/W	Post to Wire
SS	Speed Sign Sign		

Tress
 0.25m/10.00m
 Diameter/Height/Spread/Size

Grid - OS National Grid.
Using the OS GPS Network

Datum - OS Level Datum.
Using the OS GPS Network

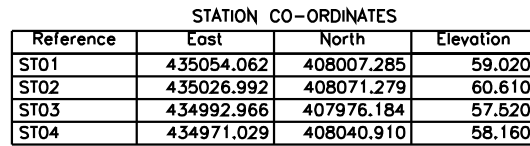

REV.	DESCRIPTION	DATE
------	-------------	------

59 Lee Lane West
Horsforth
Leeds
West Yorkshire
LS18 5RJ

T 0113 258 6765
F 0113 258 6765
M 07801 736 992

TOPOGRAPHICAL SURVEY

CLIENT NEWDRAWN LTD

JOB No.	DRAWING No.	SCALE	DATE
M279	01/A	1:250 @ A1	

This drawing is to be read in conjunction with all related drawings. Do not scale from this drawing. All dimensions must be checked and verified on site before commencing any work or producing shop drawings. This office should be notified immediately of any discrepancy.
This drawing is copyright and the property of Measured Ltd.