



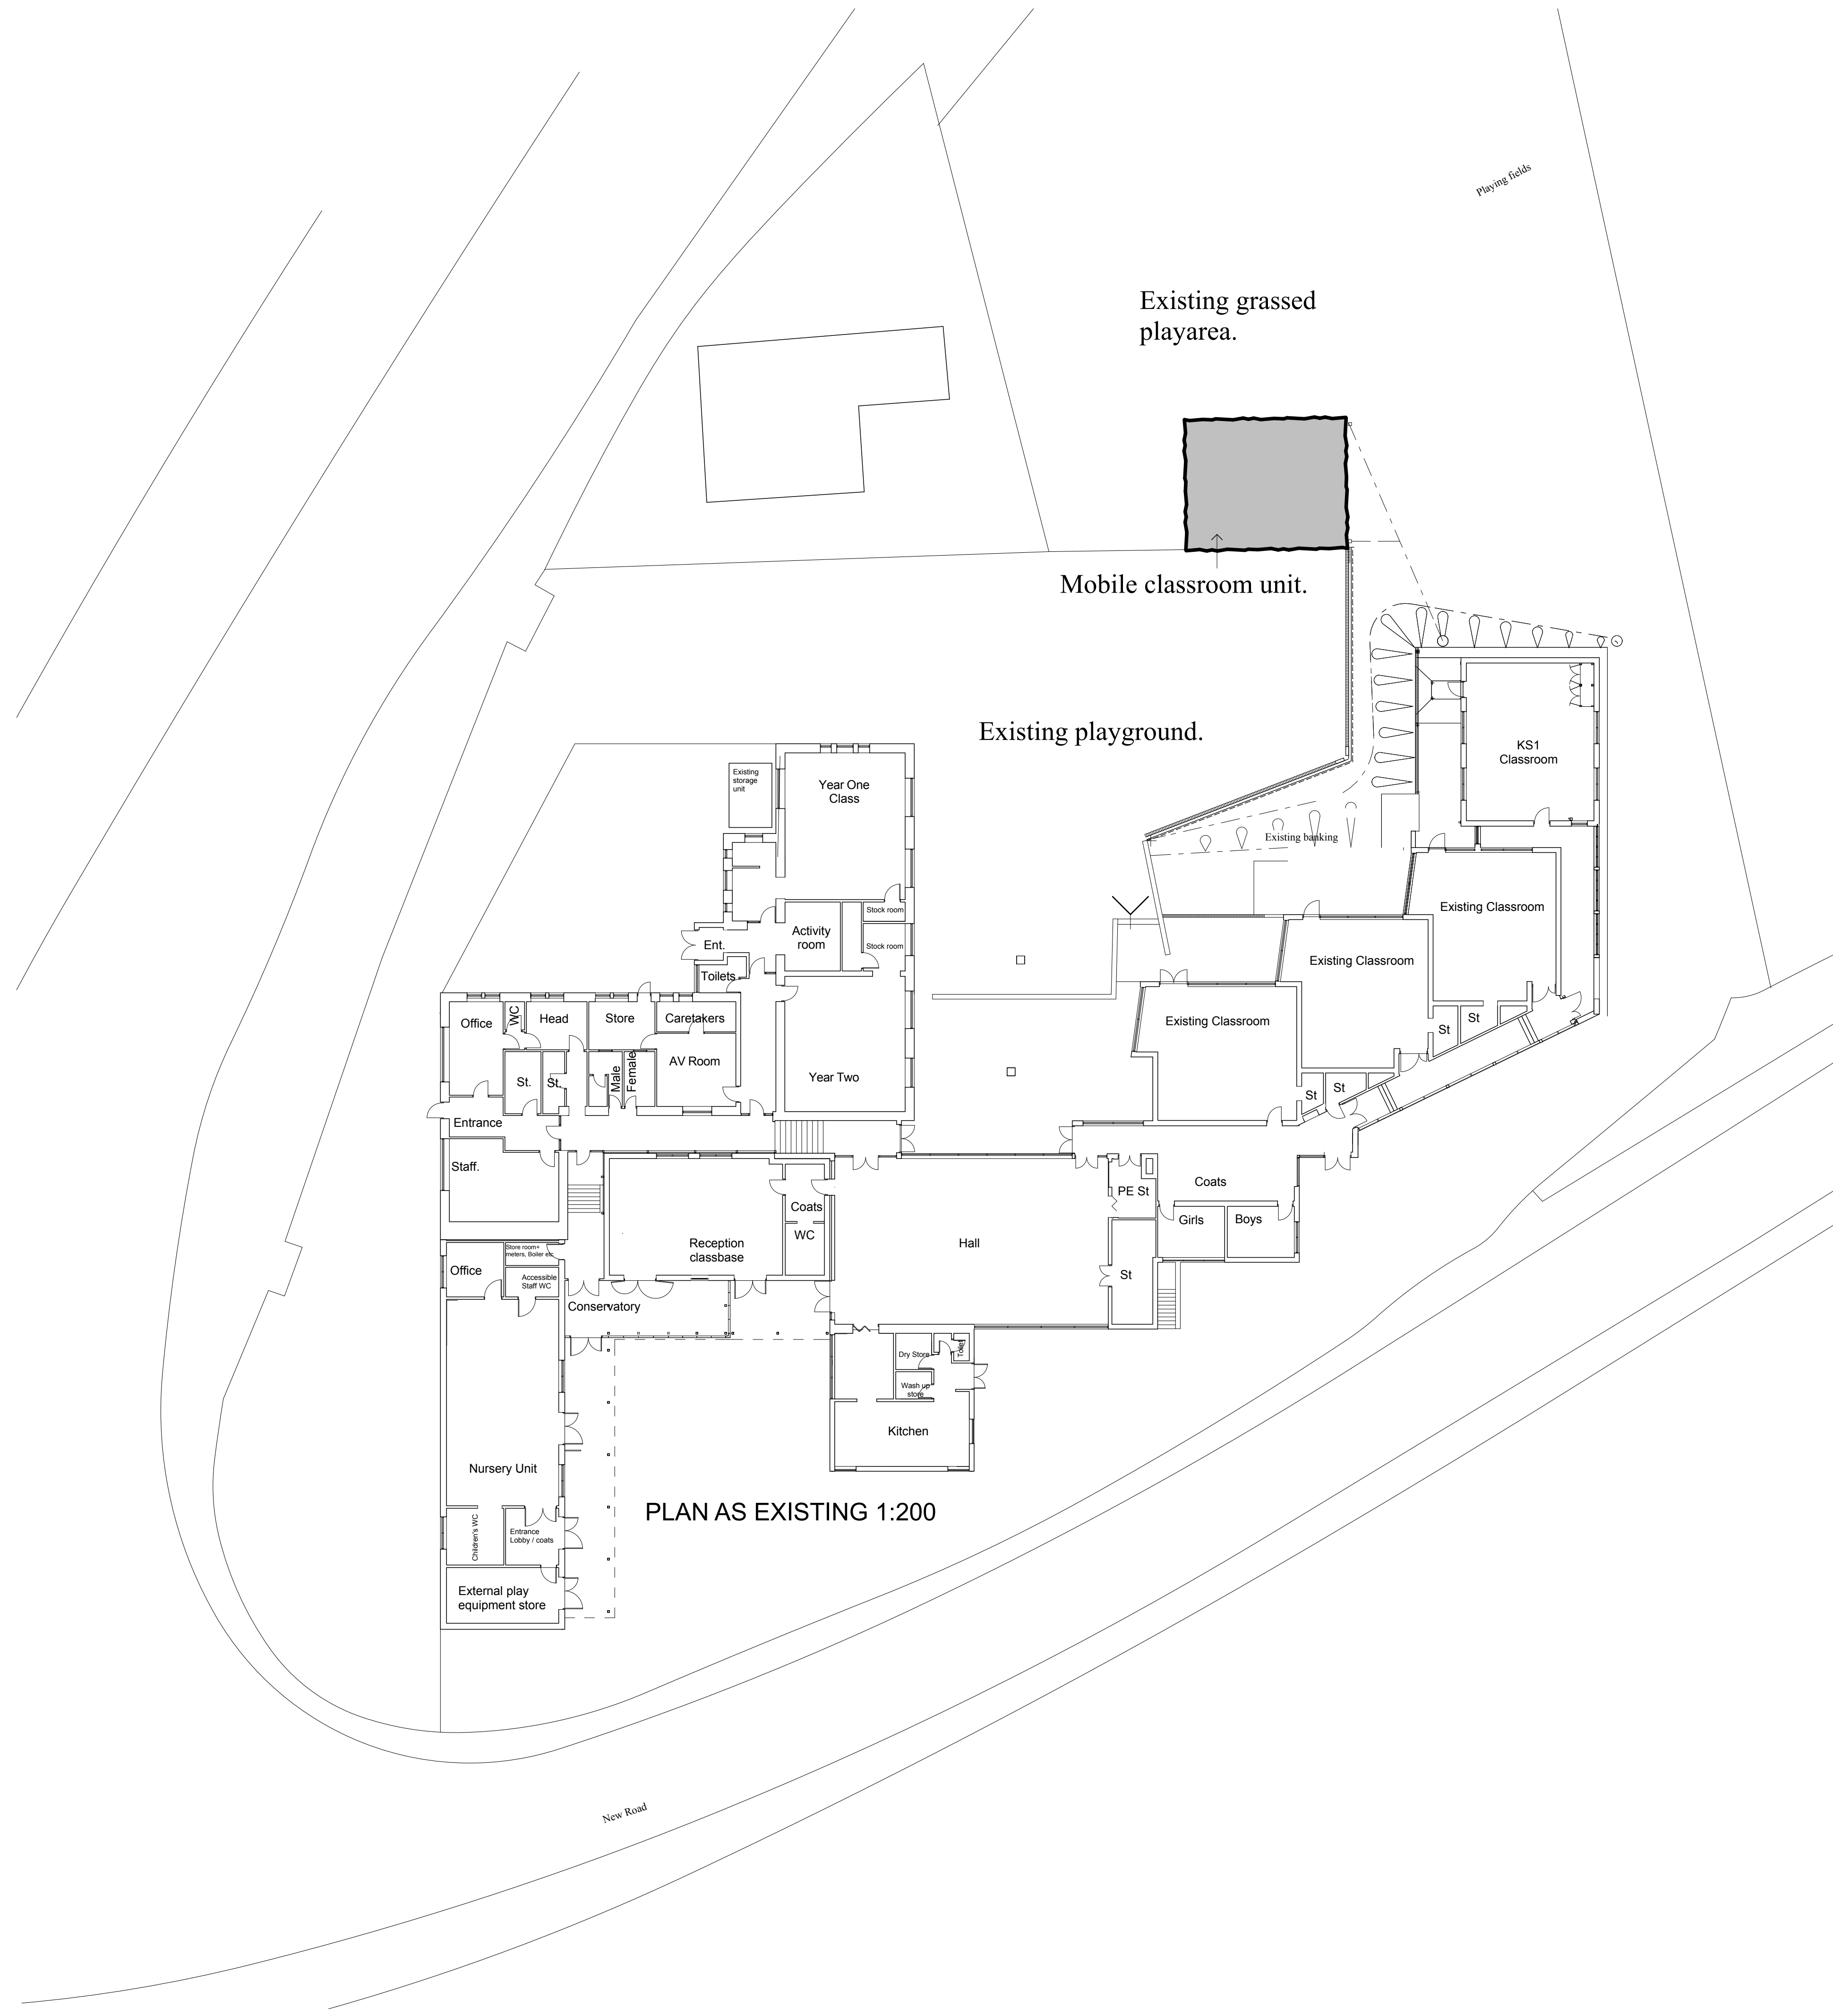

PLAN AS EXISTING 1:200




SITE LOCATION PLAN 1:500

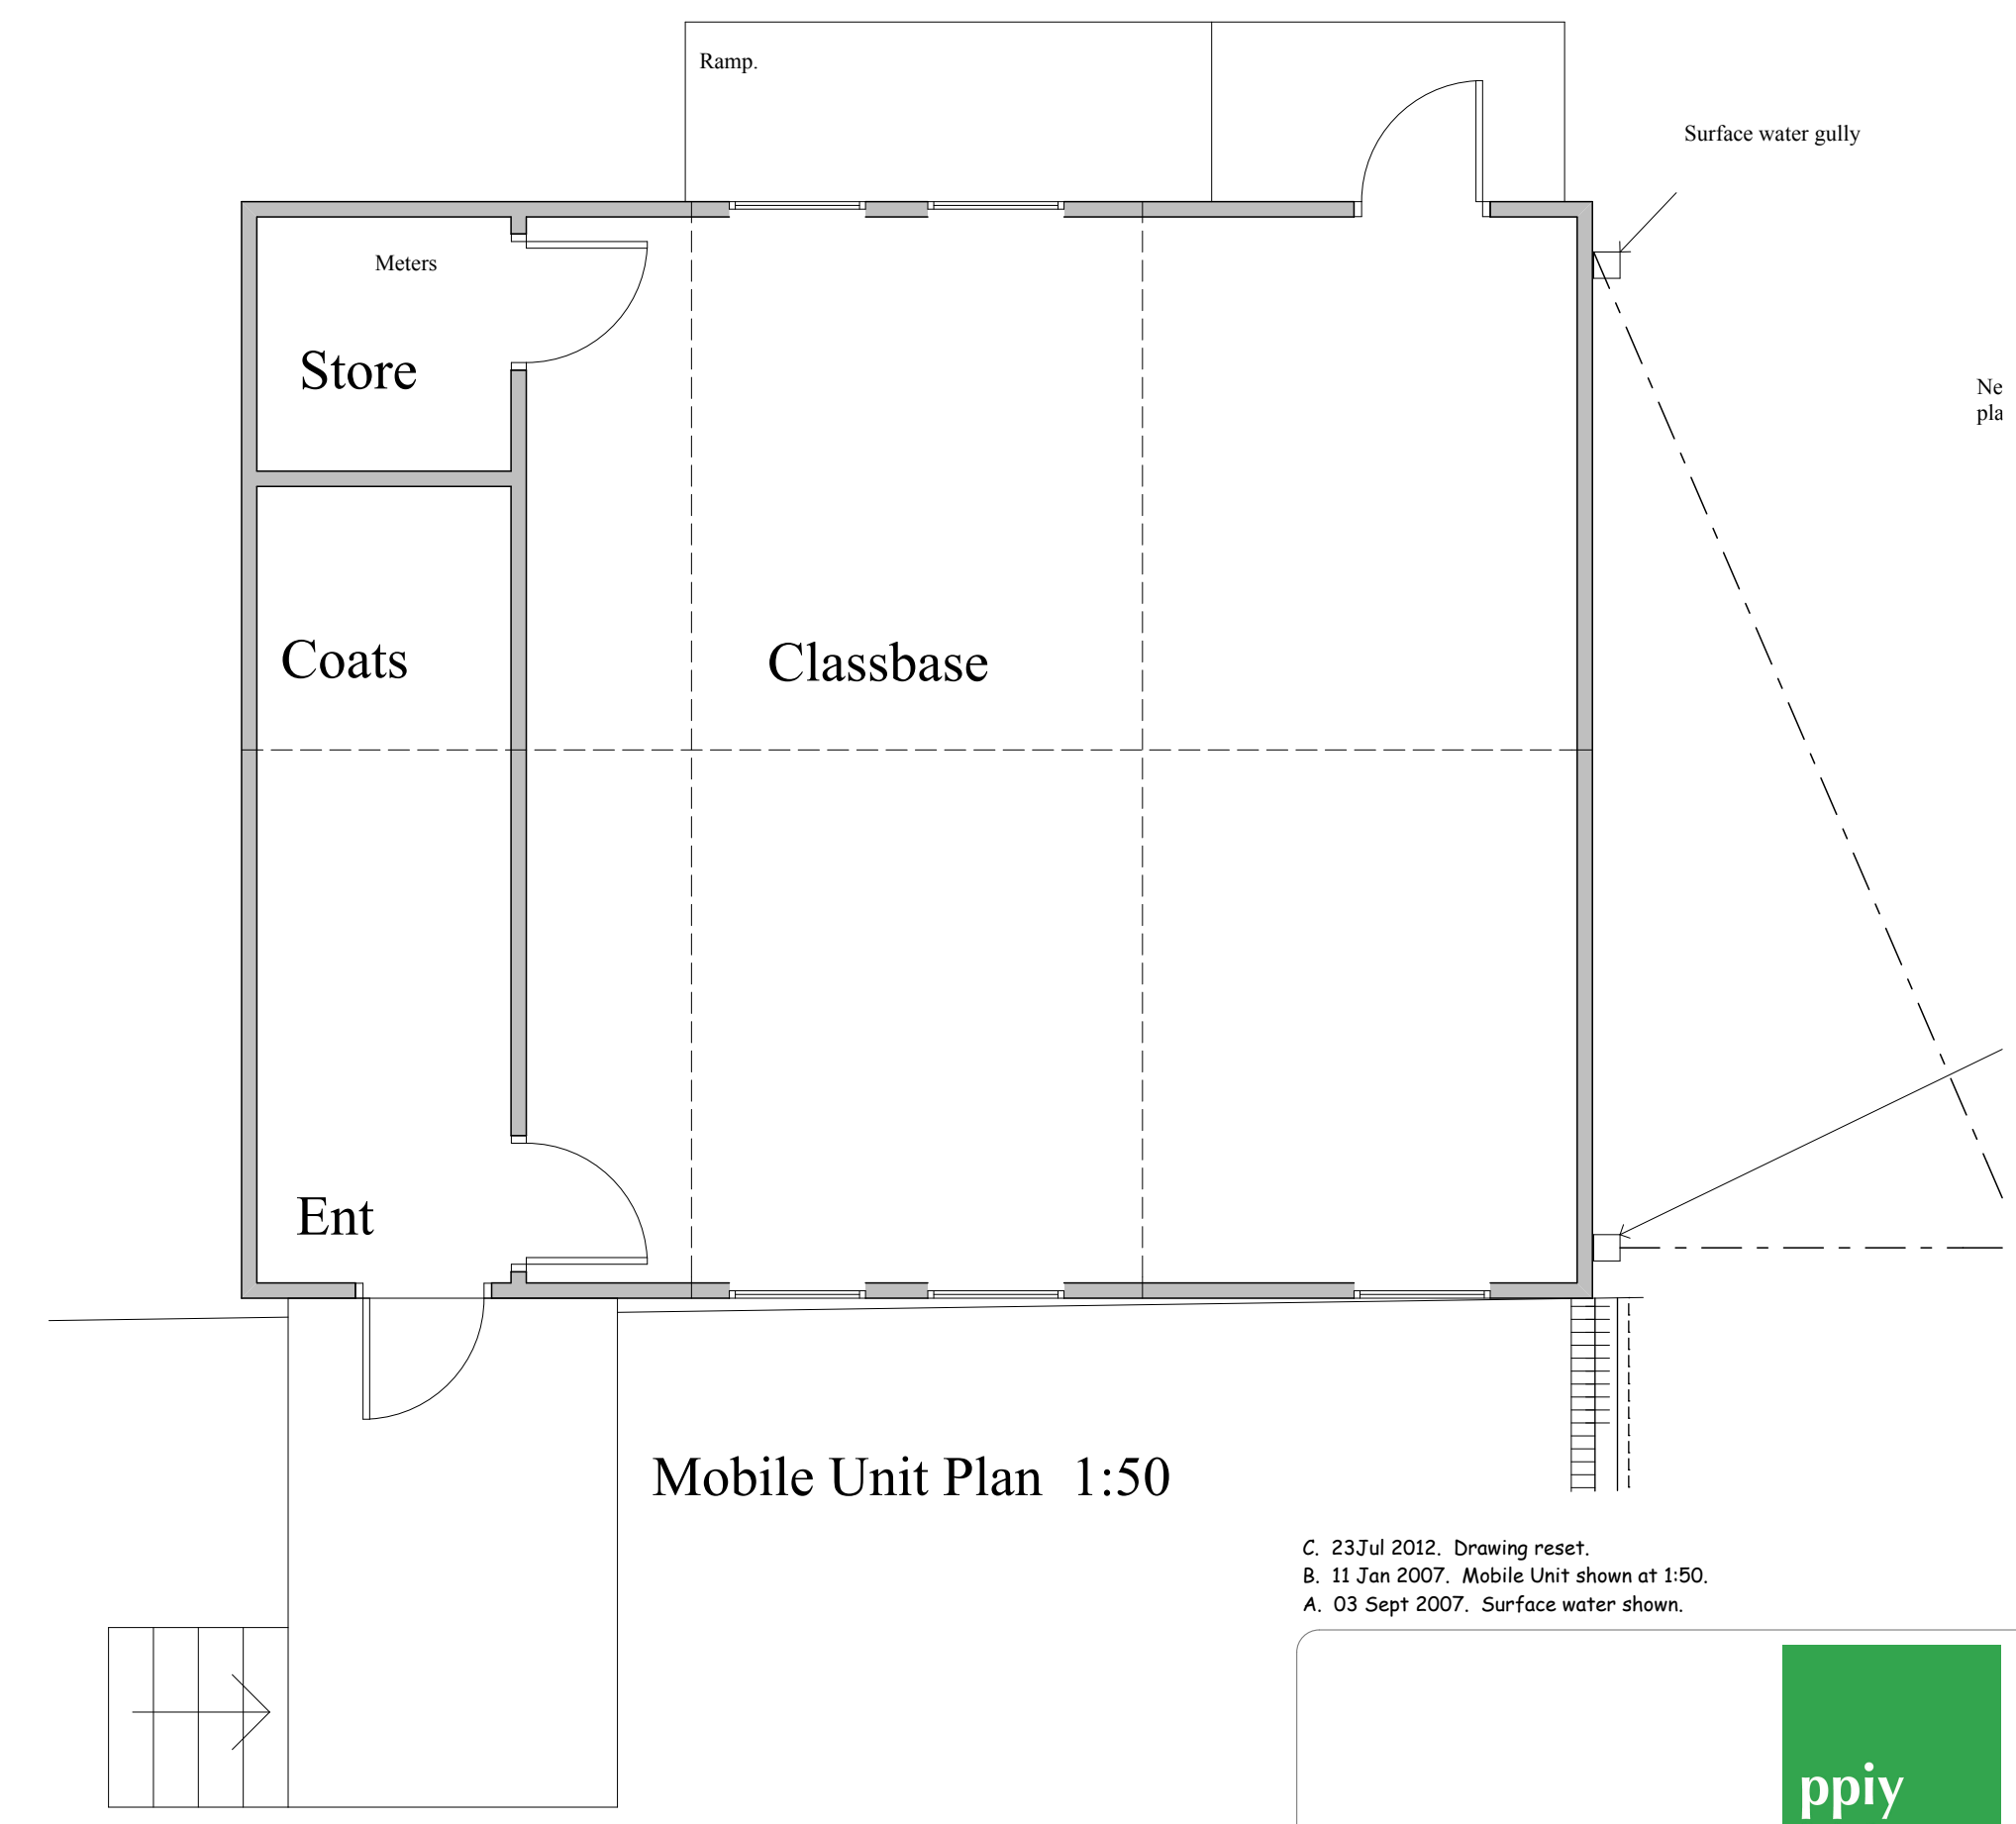

Mobile Unit Plan 1:50

C. 23Jul 2012. Drawing reset.
B. 11 Jan 2007. Mobile Unit shown at 1:50.
A. 03 Sept 2007. Surface water shown.

94 The Mount York. YO24-1AR
Tel: 01904 623034 Fax: 01904 634869
Email: post@ppiy.co.uk

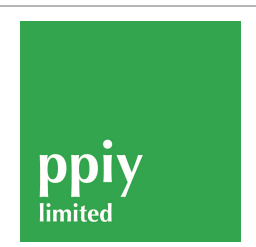

POTTS PARRY
IVES + YOUNG
Chartered Architects

TANKERSLEY ST PETERS CE(A) SCHOOL
Mobile Classroom Unit
Site layout

SCALE Various
DATE July 2012
DRAWN

REV
C

2336A/200
All Drawings Copyright of PPIY Limited