



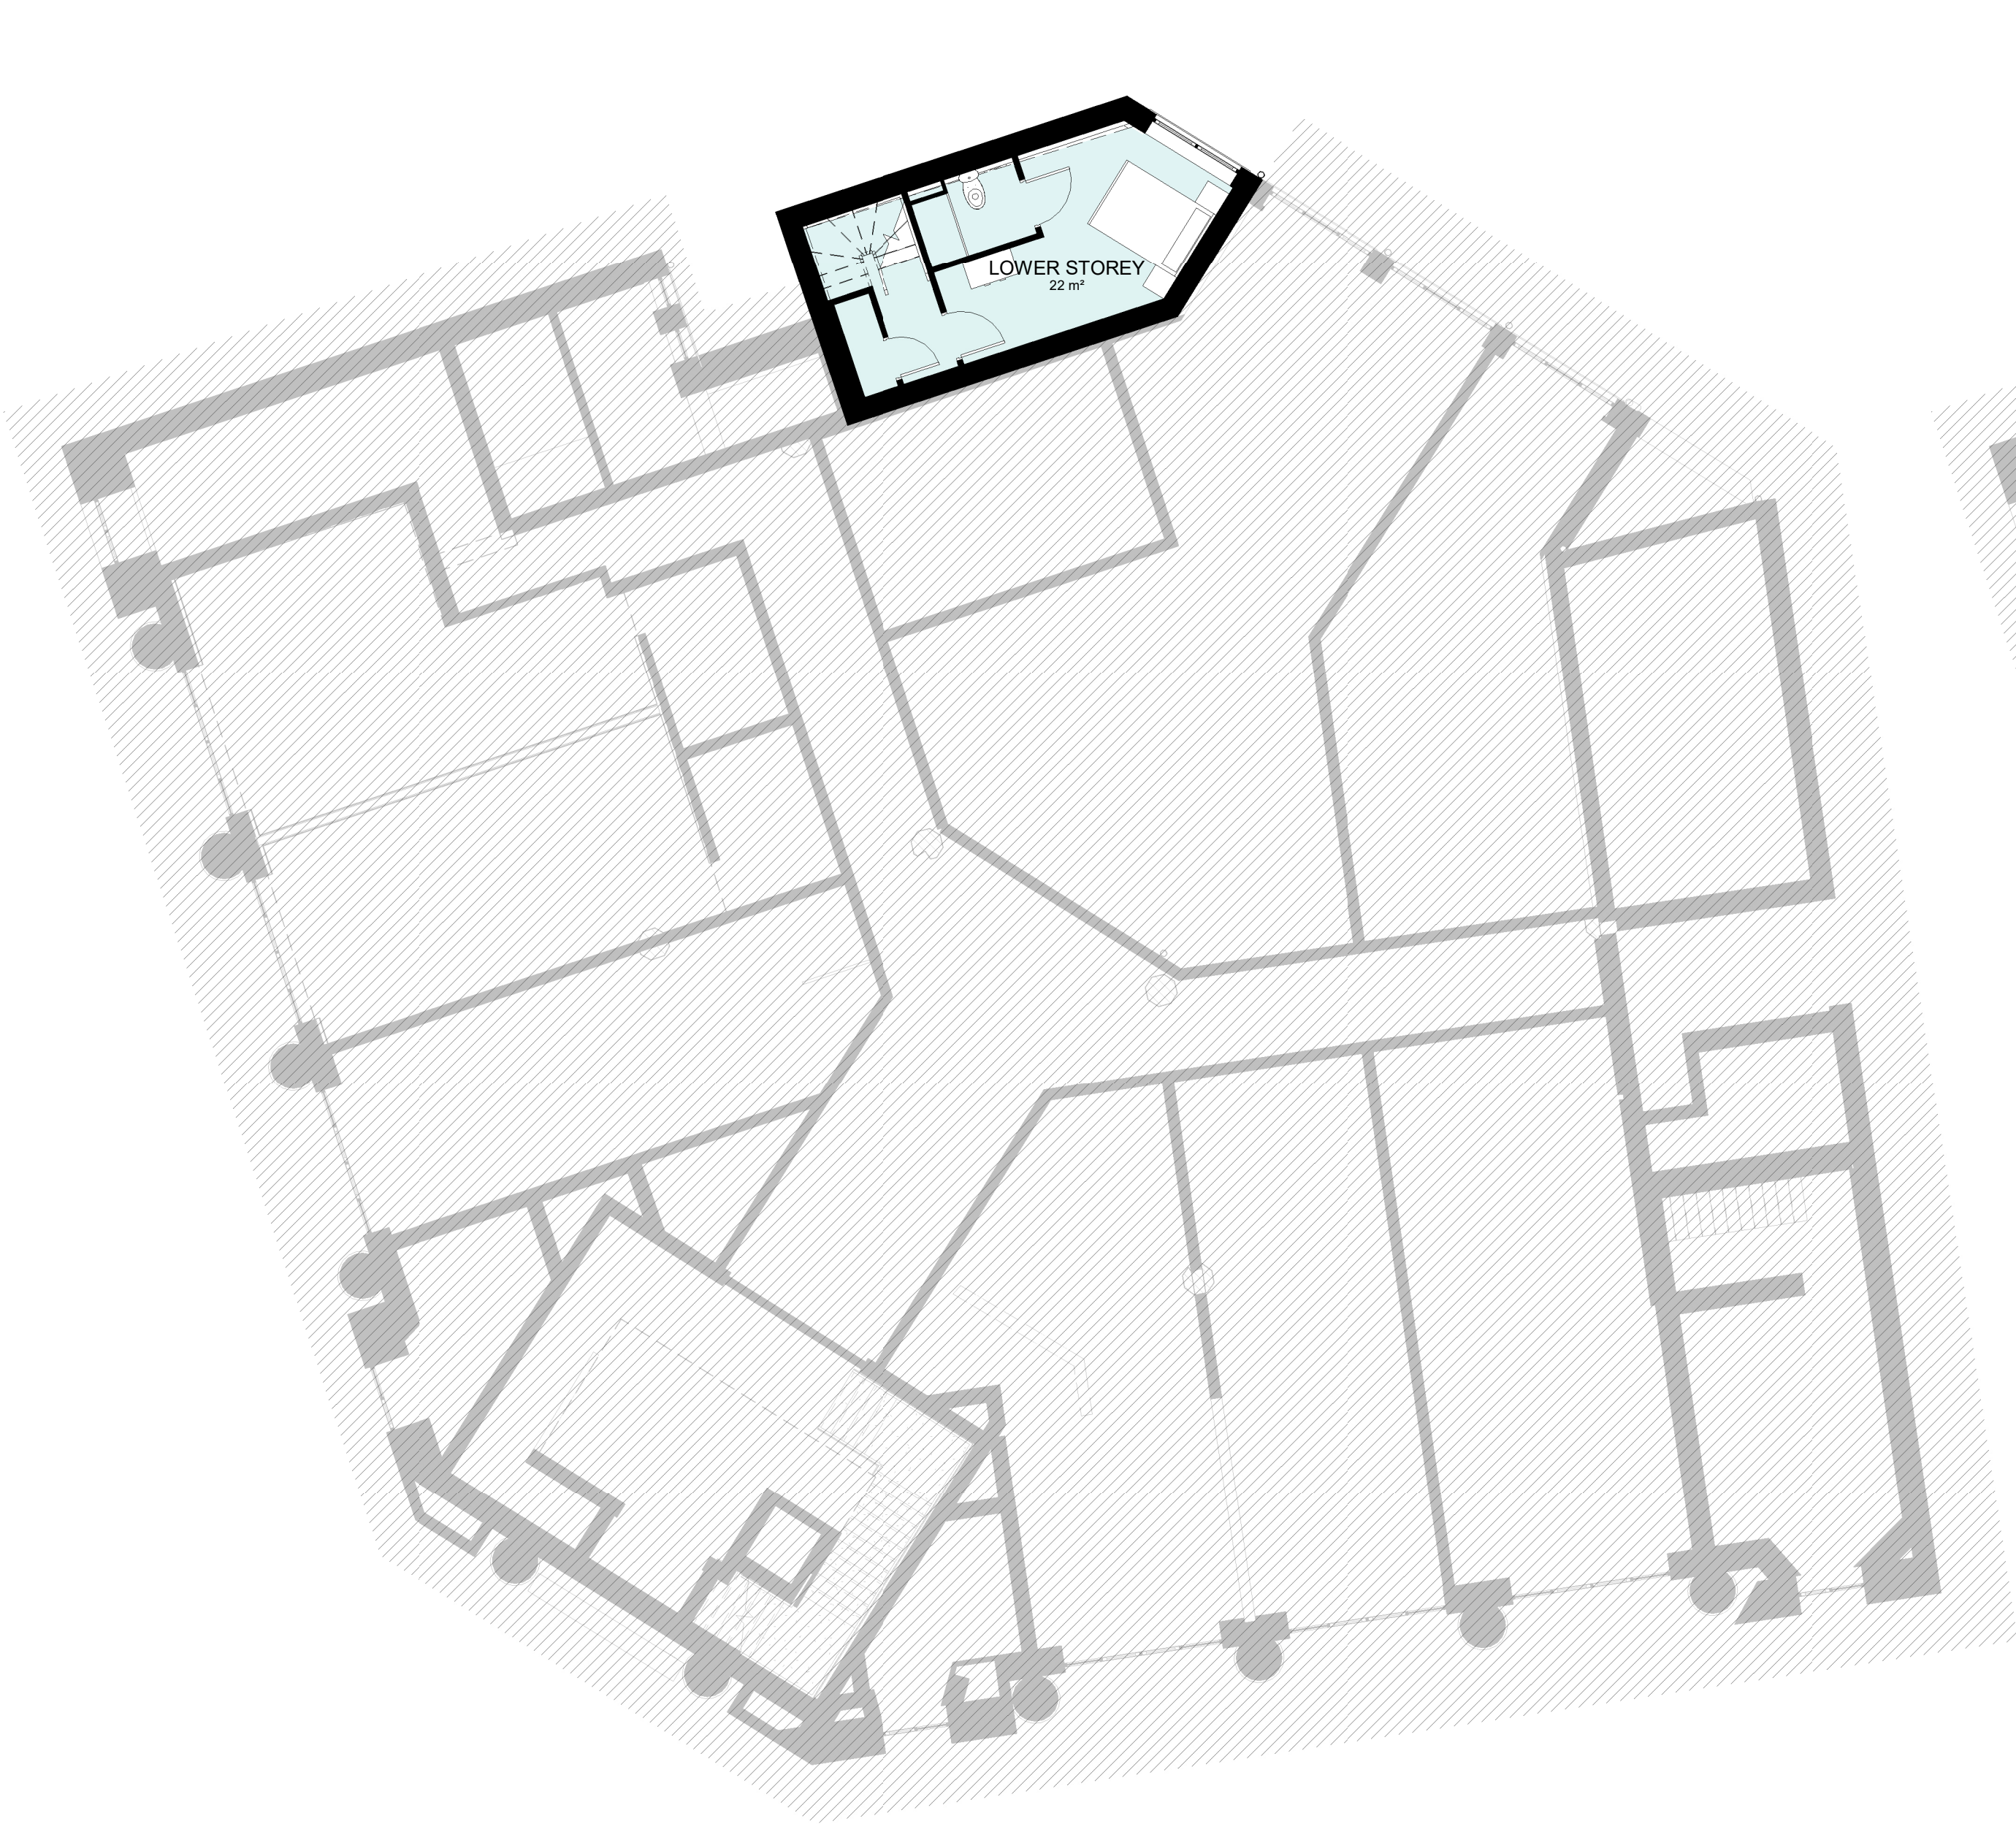

PROPOSED EXTENSION LEVEL -01
Scale: 1 : 100

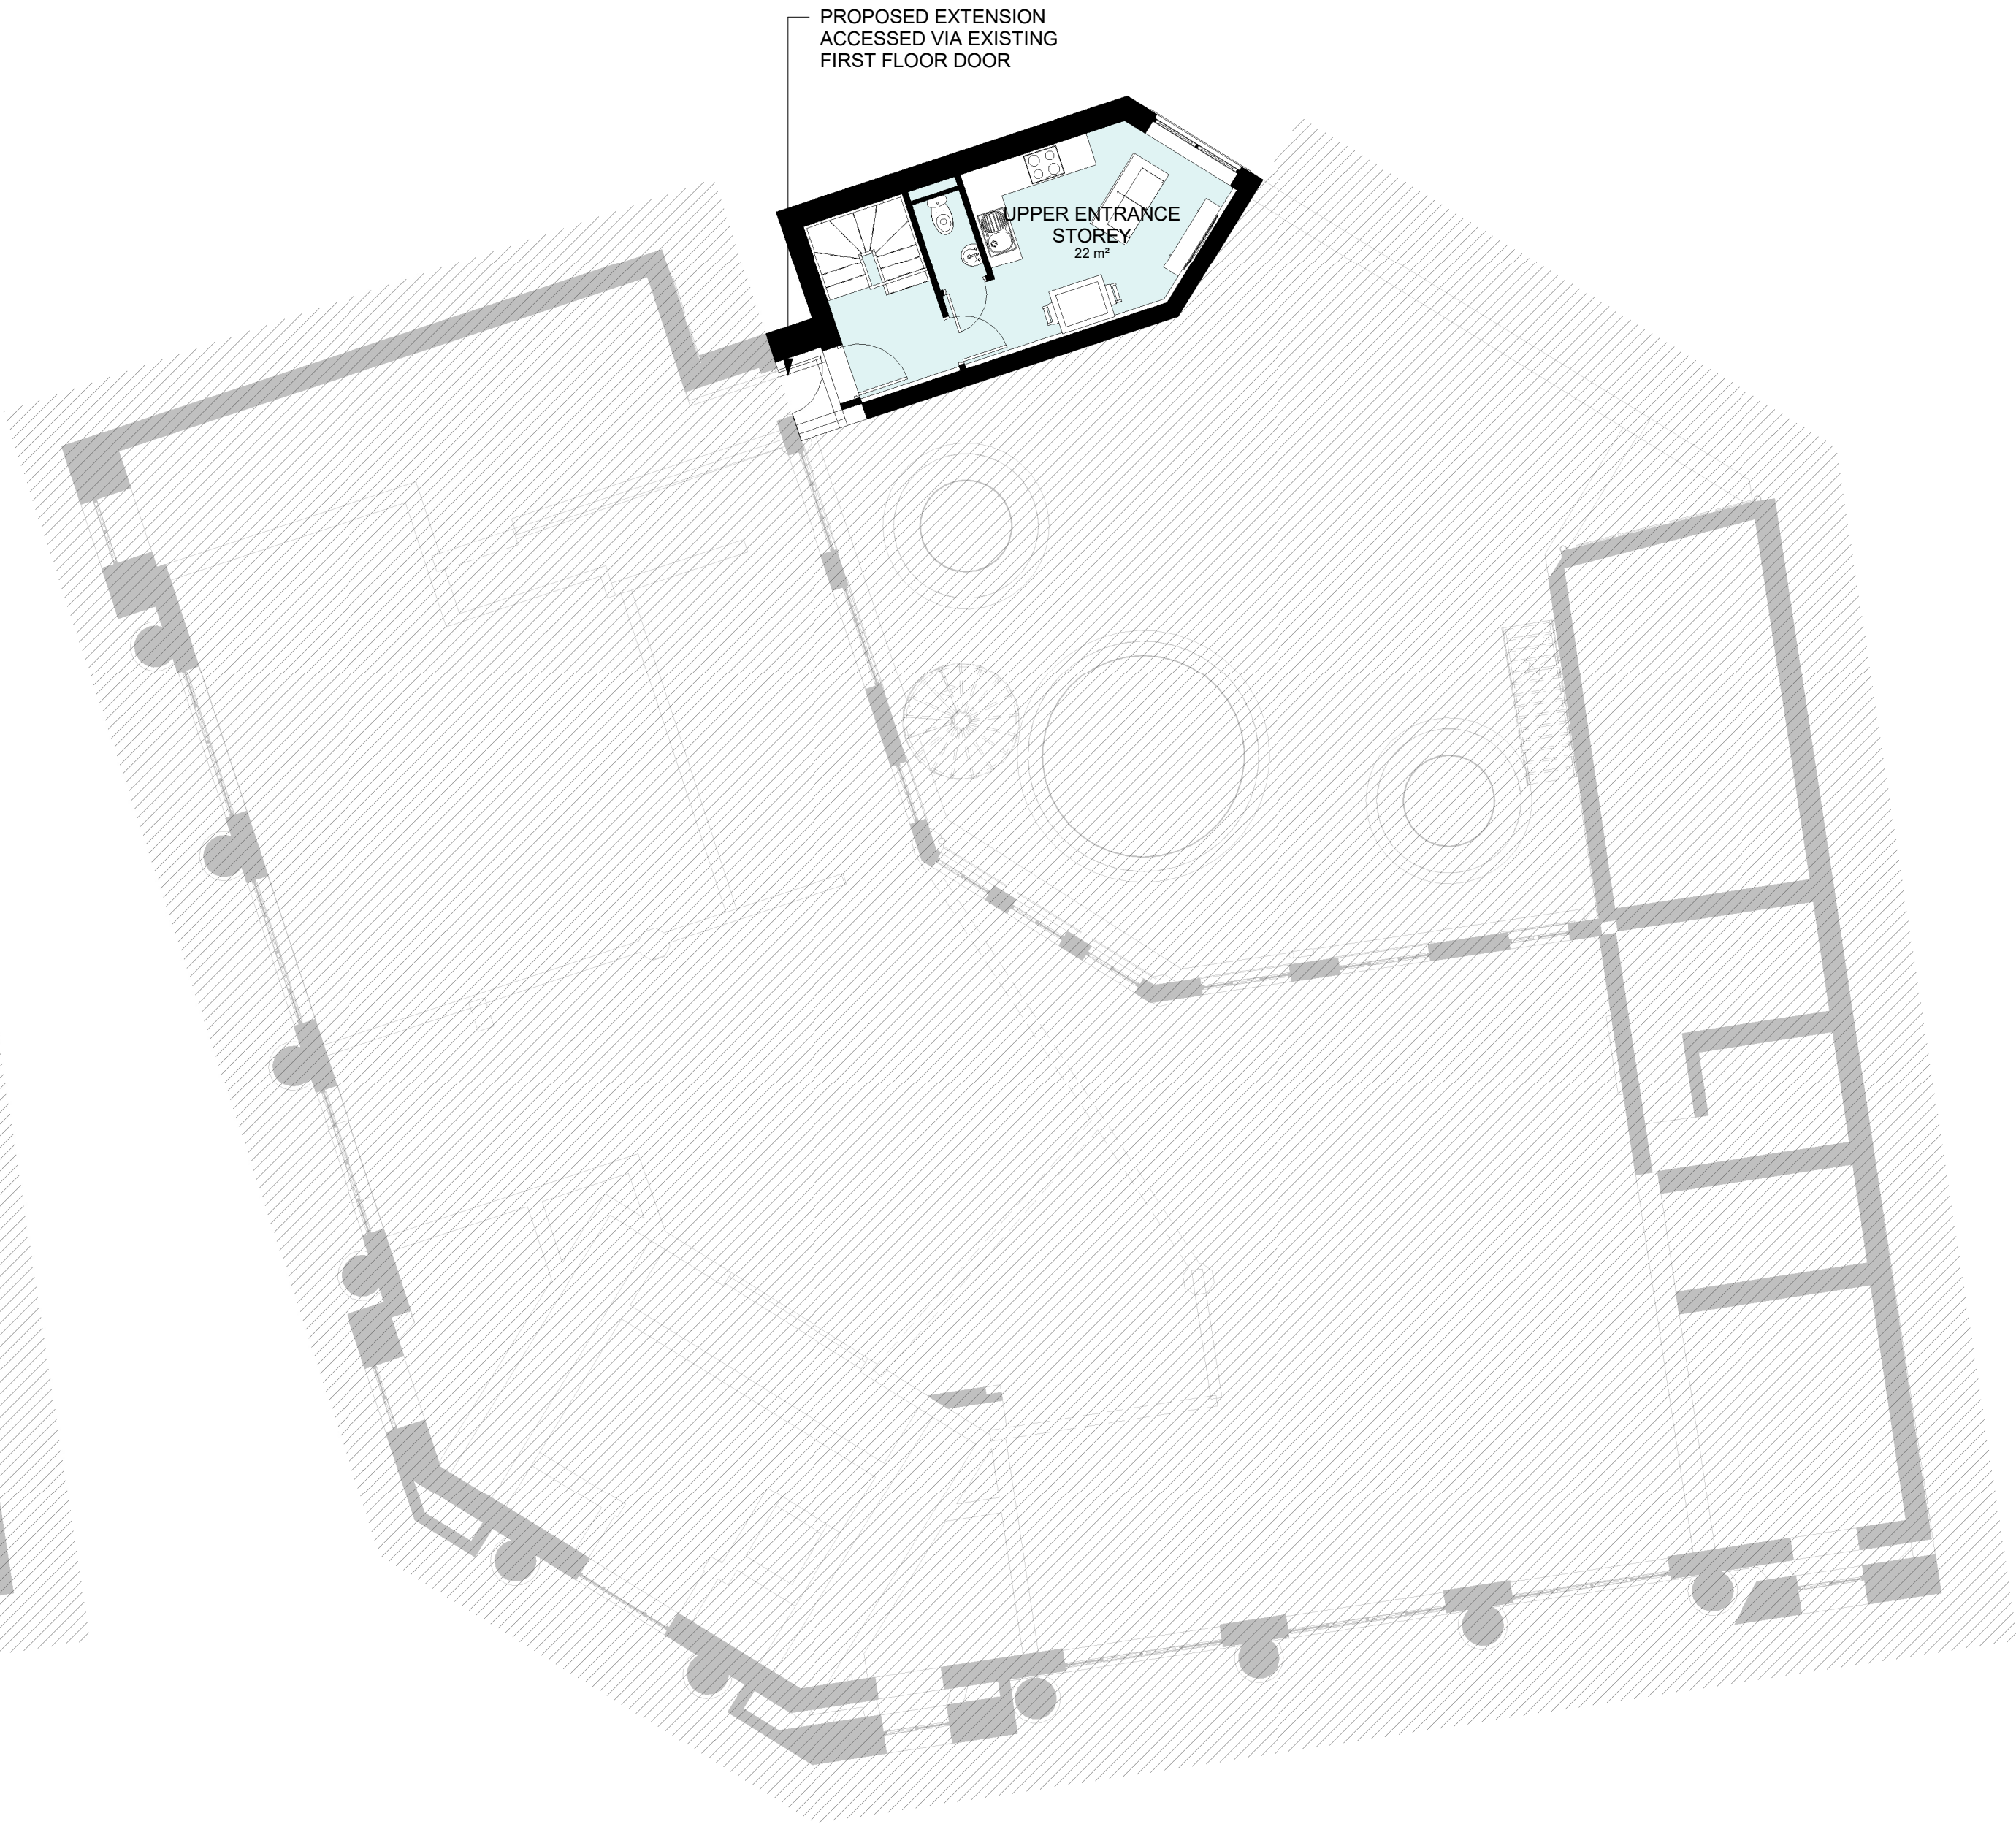

PROPOSED EXTENSION LEVEL 00
Scale: 1 : 100

KEY

1 BED

THIS DRAWING MUST BE READ IN CONJUNCTION WITH THE FOLLOWING SERIES

00 FEASIBILITY	19 INTERNAL DETAILS
01 EXISTING SITE	20 LIFT AND STAIRS
02 EXISTING PLANS	21 ROOF DETAILS
03 EXISTING ELEVATIONS	22 WINDOW PACKAGE
04 EXISTING SECTIONS	23 DOOR PACKAGE
05 PROPOSED SITE	24 METAL WORK
06 PROPOSED PLANS	25 FACADES
07 PROPOSED ELEVATIONS	26 EXTERNALS PACKAGE
08 PROPOSED SECTIONS	27 BATHROOM PACKAGE
09 PLANNING DETAILS	28 KITCHEN PACKAGE
10 DEMOLITION	29 WAYFINDING
11 FIRE STRATEGY	30 COMMUNAL ELECTRICAL
12 SETTING OUT	31 PRIVATE ELECTRICAL
13 APARTMENT SETTING OUT	32 COMMUNAL FINISHES
14 WALL AND PARTITION TYPES	33 PRIVATE FINISHES
15 FLOOR AND ROOF TYPES	34 COMMUNAL CEILINGS
16 GROUND WORKS DETAIL	35 PRIVATE CEILINGS
17 SUPERSTRUCTURE DETAILS	36 LEGAL PACKAGE
18 MASONRY	50 DOCUMENTS

CODA
Architecture

CODA Studios Ltd., 151 Arundel St, Sheffield City Centre, Sheffield S1 2NU
T: 0114 279 6003 E: information@codastudios.co.uk

Client
Noble Design & Build

Project
Permanent Building

Drawn	Checked	Date	Scale @ A1
RL	JC	08/02/24	1 : 100

Title
PROPOSED EXTENSION PLANS

Suitability Code
A1

Purpose for issue
PLANNING

Drawing No
3164 - CDA - 00 - ZZ - DR - A - 0424

Project	Originator	Volume	Level	Type	Role	Number	Revision
---------	------------	--------	-------	------	------	--------	----------