



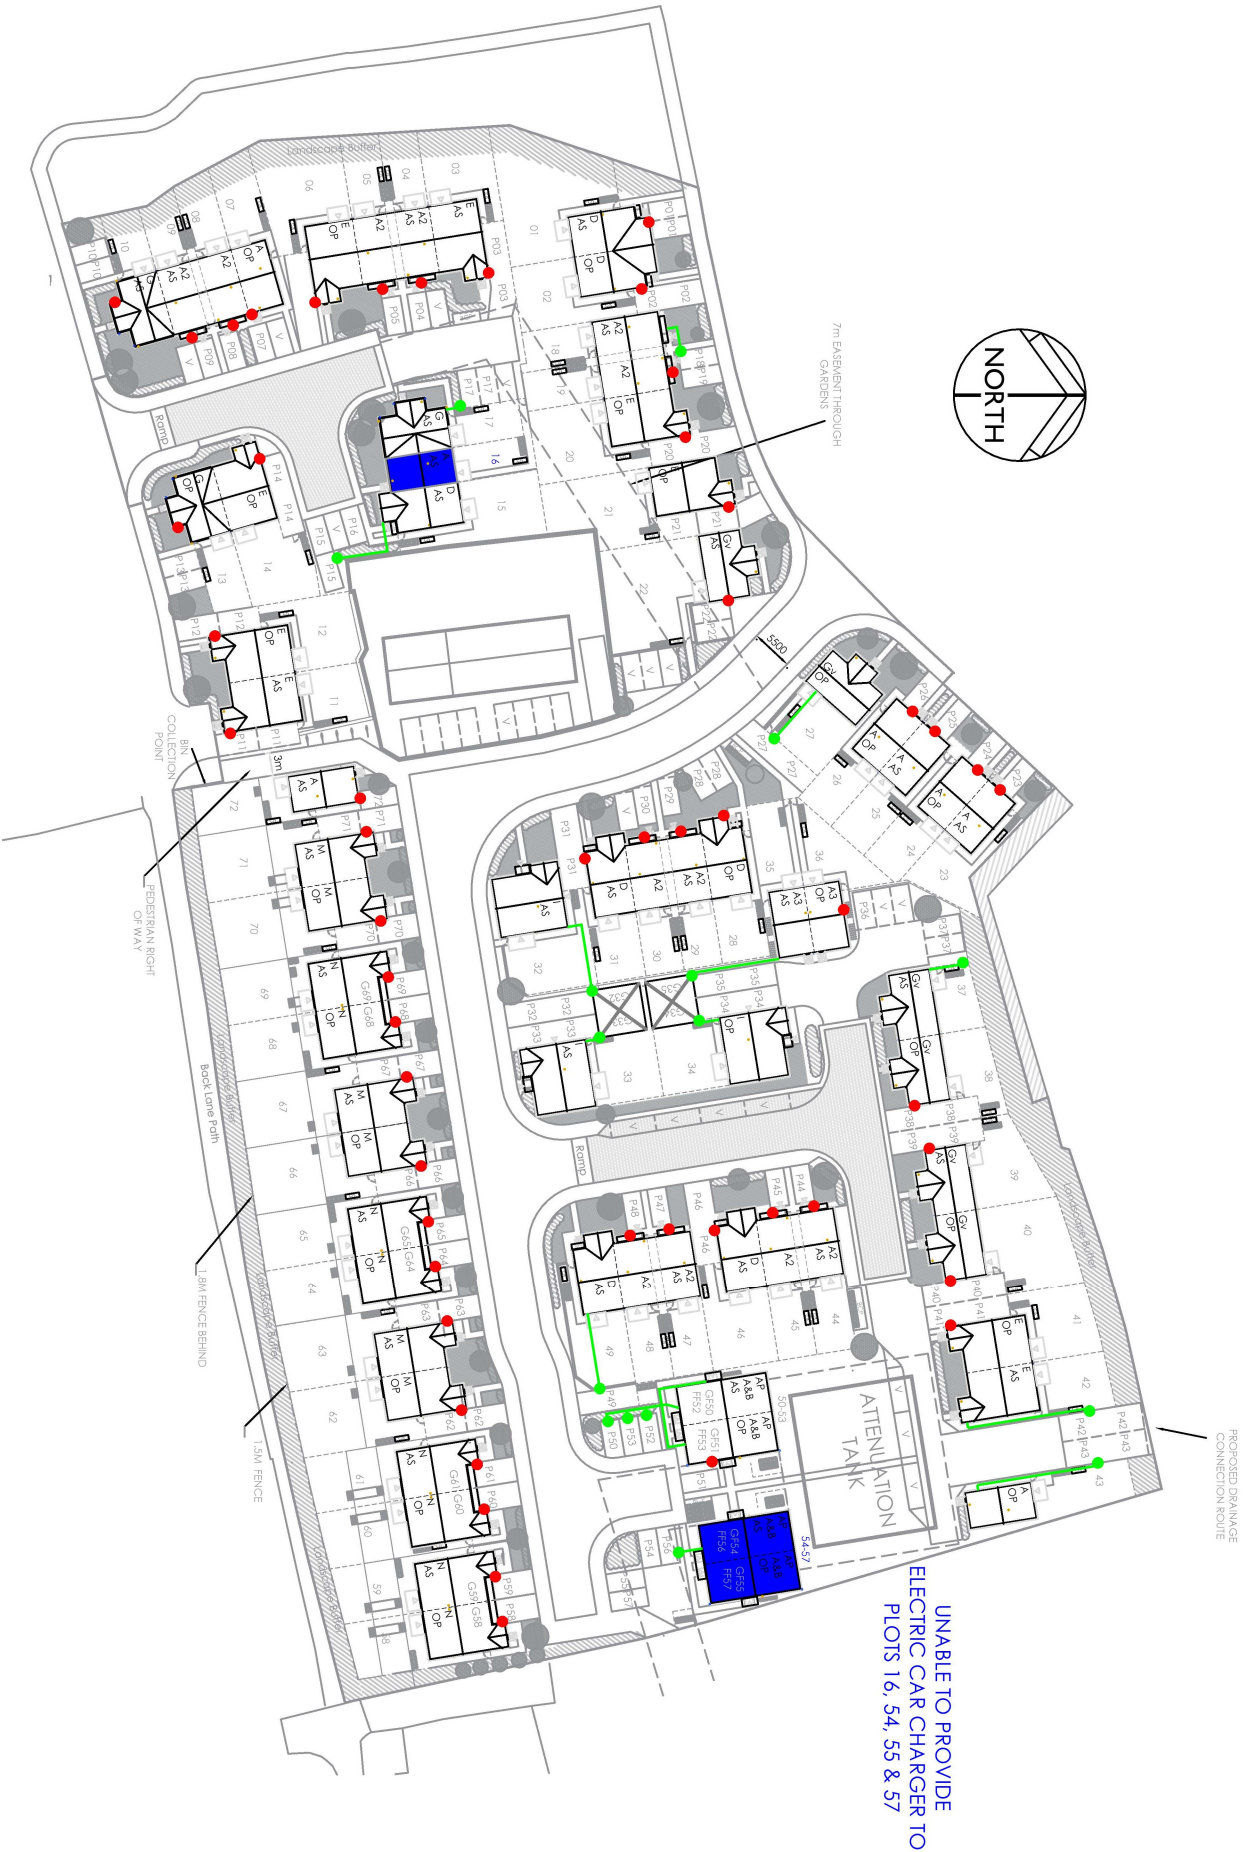

Height	130mm
Width	250mm
Depth	112 (67mm socketed)
Weight	Socket - 3.5kg Tethered - 6kg
Charging connectors	1 Type 1 (SAE J1772) 2 Type 2 (IEC 62196-2)
Colour	Black/Grey

- LEGEND:**
- Electric car charger location attached to dwelling
 - Electric car charger location isolated from dwelling
 - Proposed private armour cable location
 - Plots where electric charger provision is not possible

Roltec or similar charger post where the charger is isolated from the dwelling

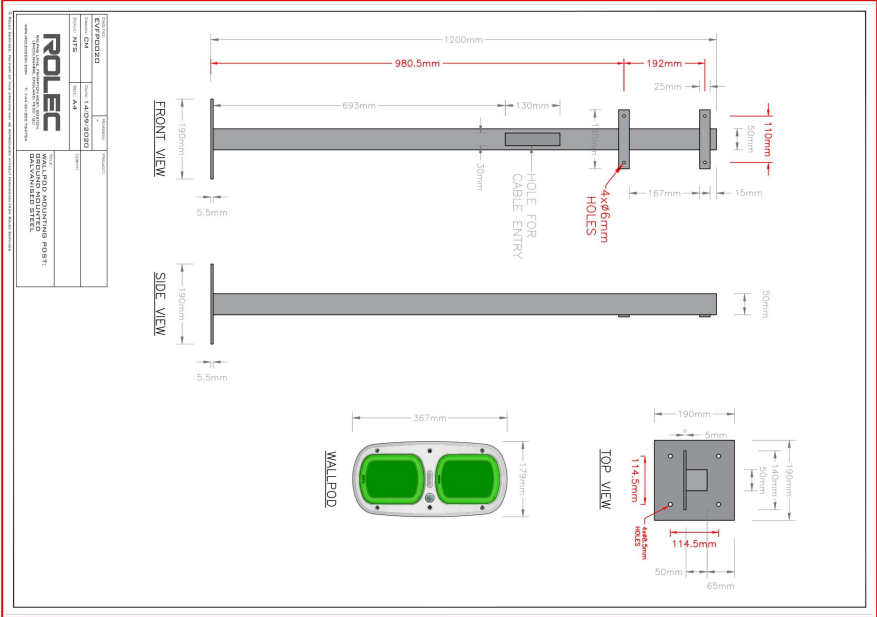

subject to accurate measured survey

7kW Solo 3 Home Pod Charger (or similar)

Proposed car charging locations

Garden House Close,
Monk Bretton,
Barnsley

NOT TO SCALE

DR-CCL-001

DO NOT SCALE - ALL DIMENSIONS & LEVELS TO BE CHECKED ON SITE - THIS DRAWINGS IS COPYRIGHT